

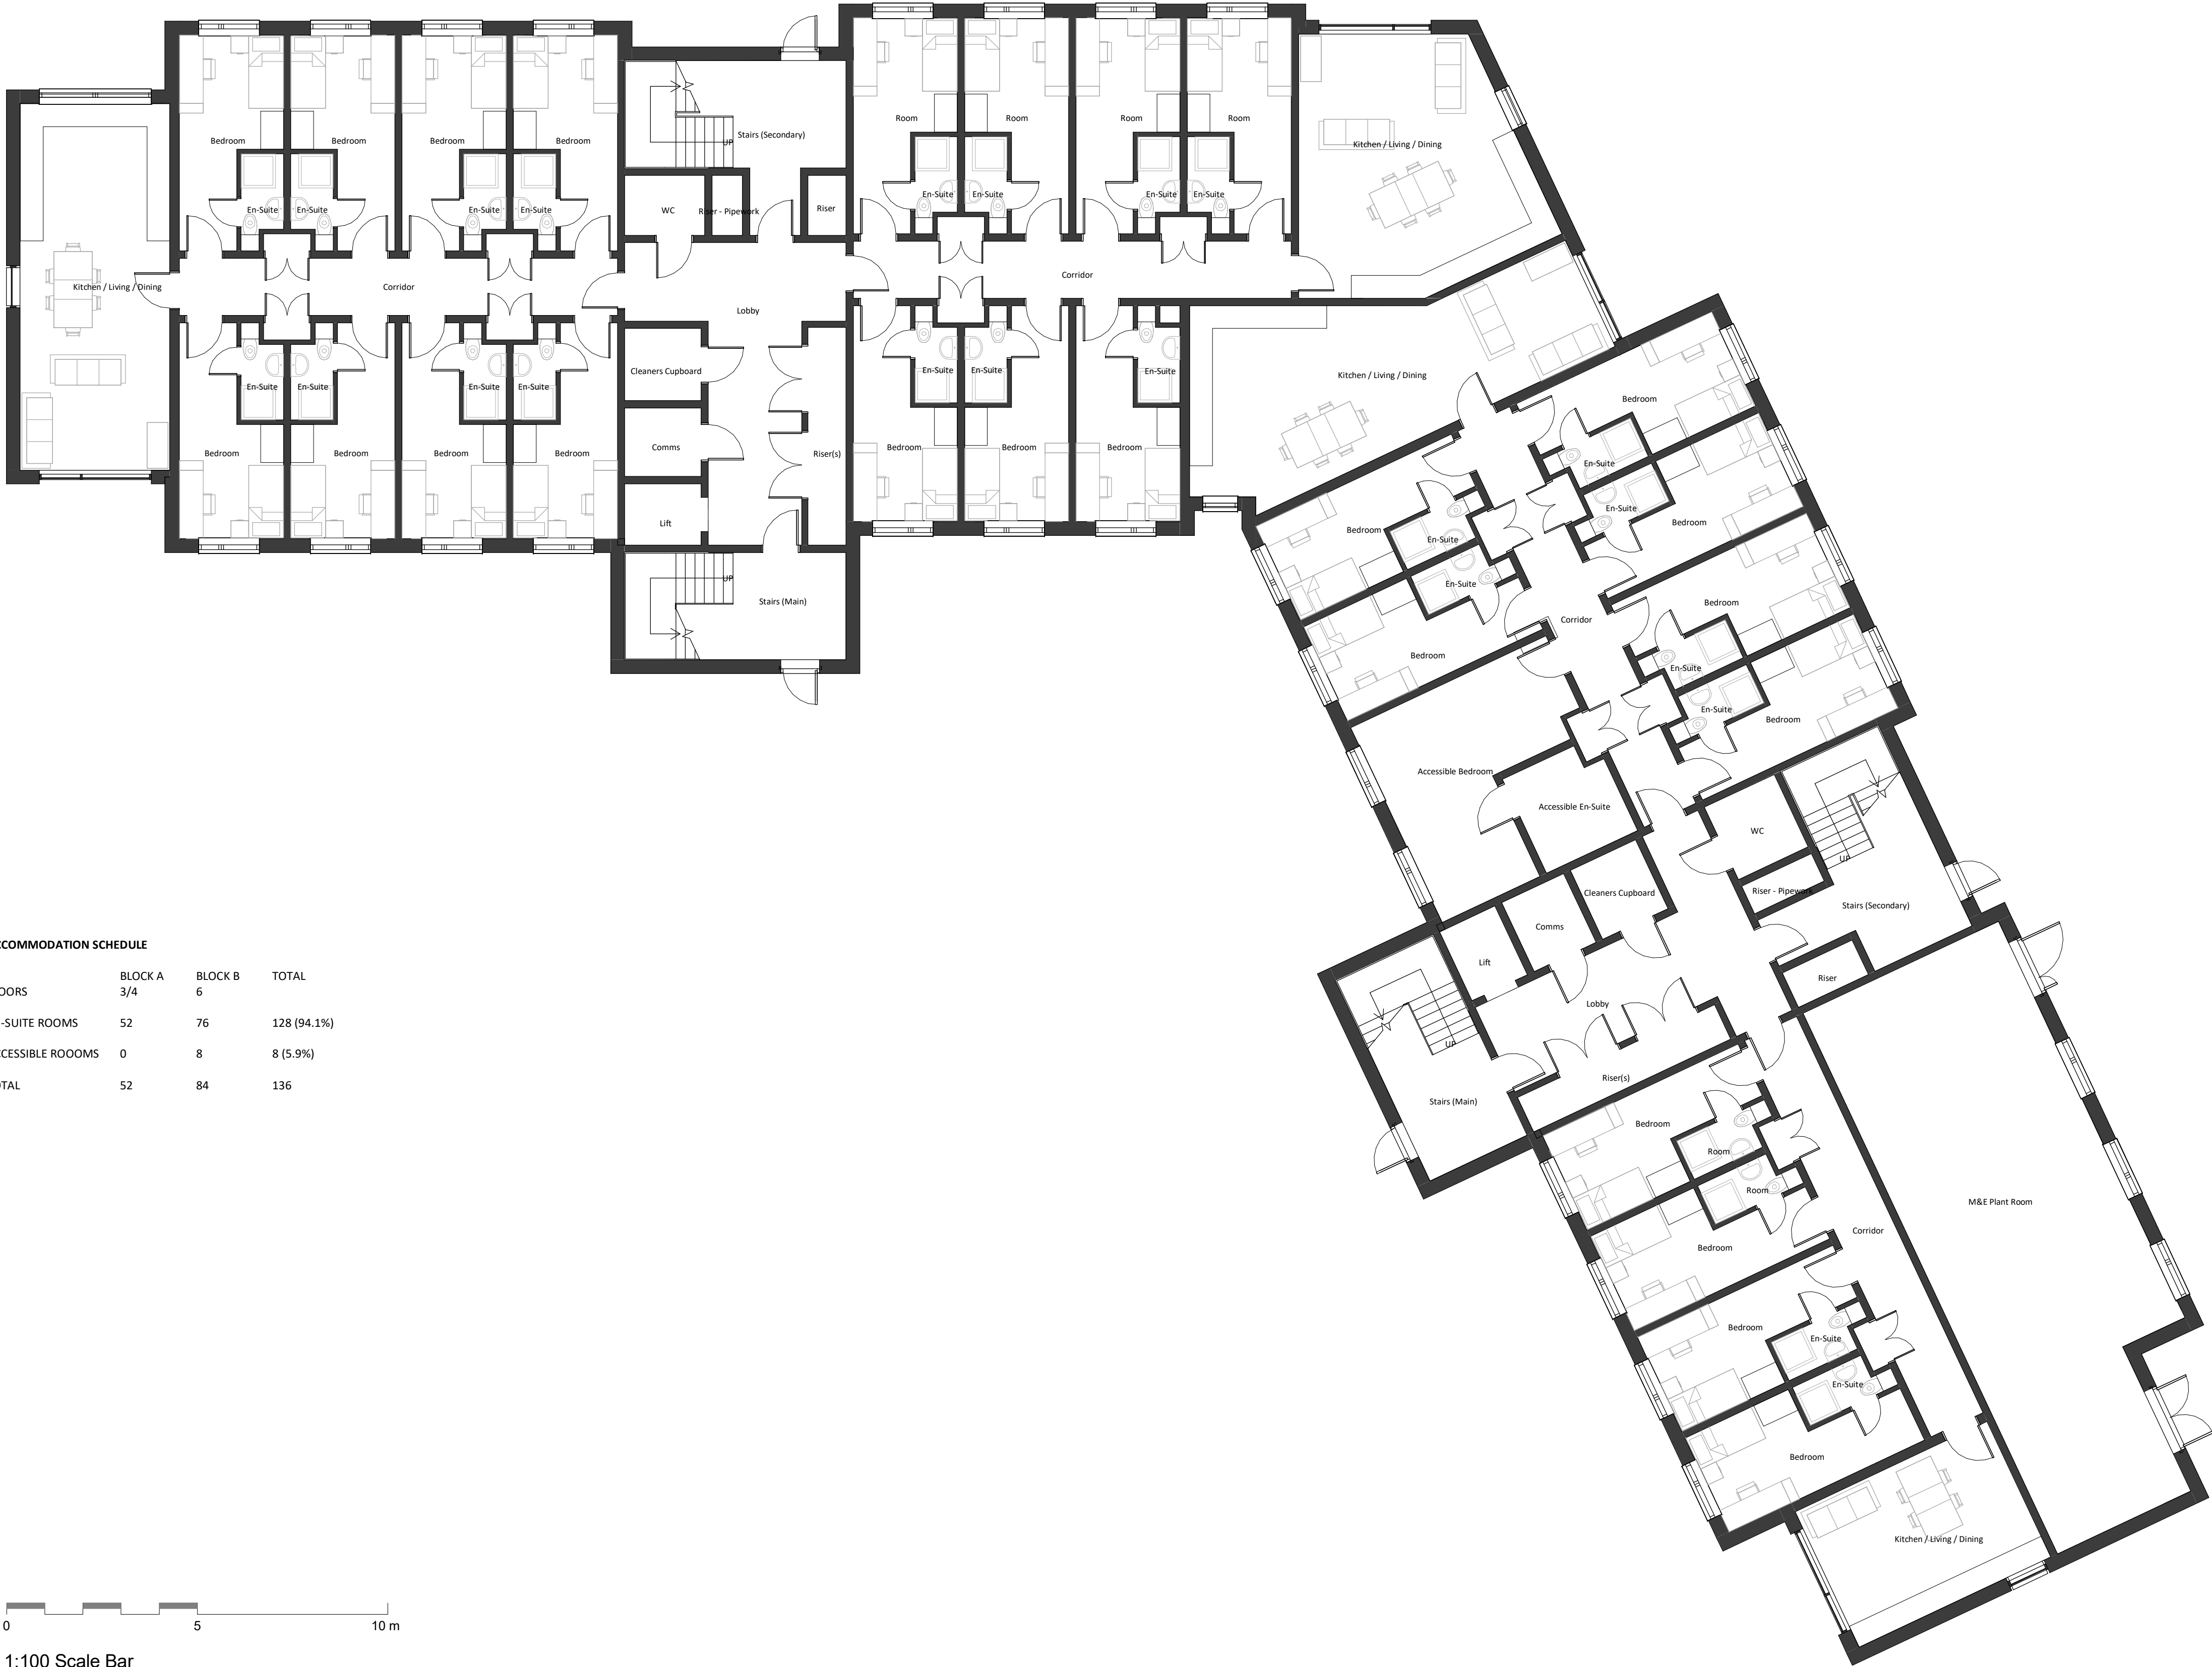


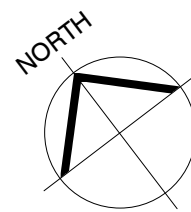

ACCOMMODATION SCHEDULE

FLOORS	BLOCK A 3/4	BLOCK B 6	TOTAL
EN-SUITE ROOMS	52	76	128 (94.1%)
ACCESSIBLE ROOMS	0	8	8 (5.9%)
TOTAL	52	84	136

 

1:100 Scale Bar

STATUS	REV	DATE	DESCRIPTION	REVISED BY
CLIENT				MA
UNIVERSITY OF CHICHESTER				DS
ORIGINATOR NO				151933

CONSULTANT

STRIDE TREGLOWN

www.stridetreglow.com

© Stride Treglow Limited 2016

PROJECT

Tech Park Student Accommodation - Phase One
University of Chichester
Bognor Regis
Felpham Way
PO22 8QT

DRAWING TITLE
Proposed Ground Floor Plan

SUITABILITY STATUS	SCALE
PL : PLANNING	1 : 100 @ A1
PROJECT ORIGINATOR ZONE LEVEL TYPE ROLE CLASSIFICATION NUMBER	REVISION
151933-STL-XX-00-DR-A-XXXX-01001	