


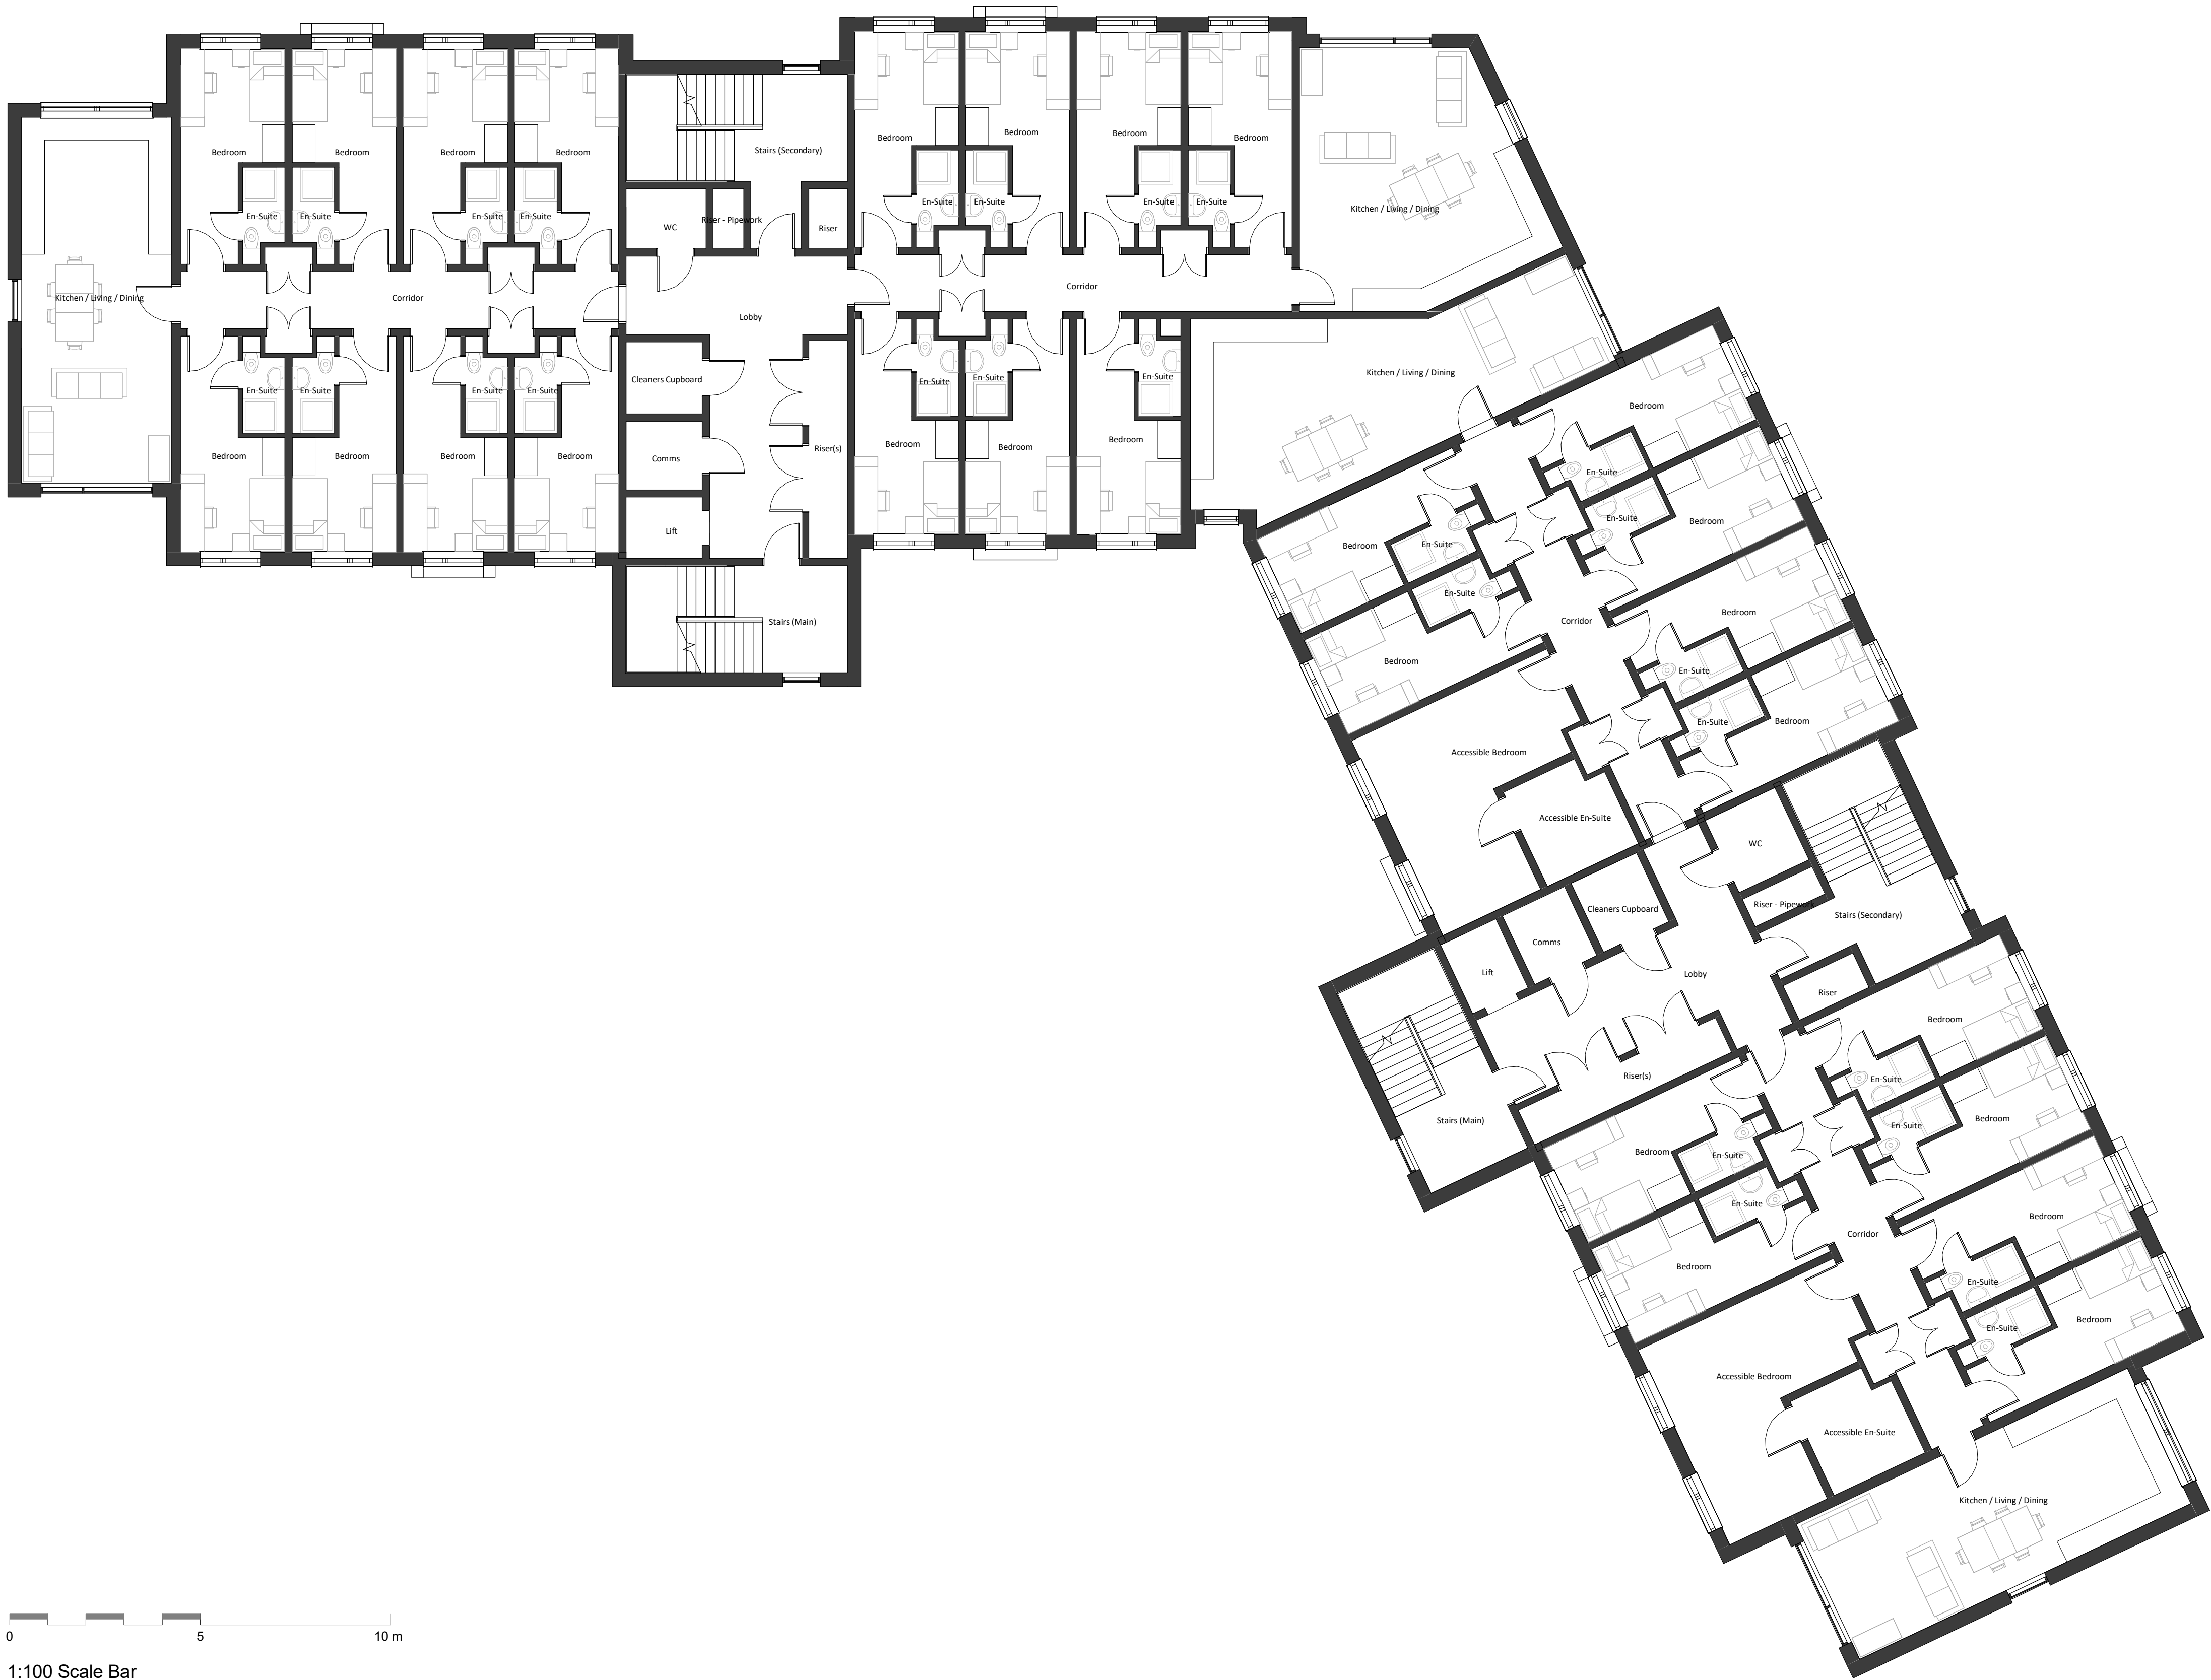

05

0

5

10 m

1:100 Scale Bar

02_Second Floor FFL
1 : 100

STATUS	REV	DATE	DESCRIPTION	REVISED BY
CLIENT				MA
University of Chichester				CHECKED BY DS
				ORIGINATOR NO 151933

CONSULTANT

STRIDE TREGLOWN

www.stridetreglow.com

© Stride Treglow Limited 2016

PROJECT

Tech Park Student Accommodation - Phase One
University of Chichester
Bognor Regis
Felpham Way
PO22 8QT

DRAWING TITLE

Proposed Second Floor Plan

SUITABILITY STATUS	SCALE
PL : PLANNING	1 : 100 @ A1
PROJECT ORIGINATOR ZONE LEVEL TYPE ROLE CLASSIFICATION NUMBER	REVISION
151933-STL-XX-02-DR-A-XXXX-01003	