


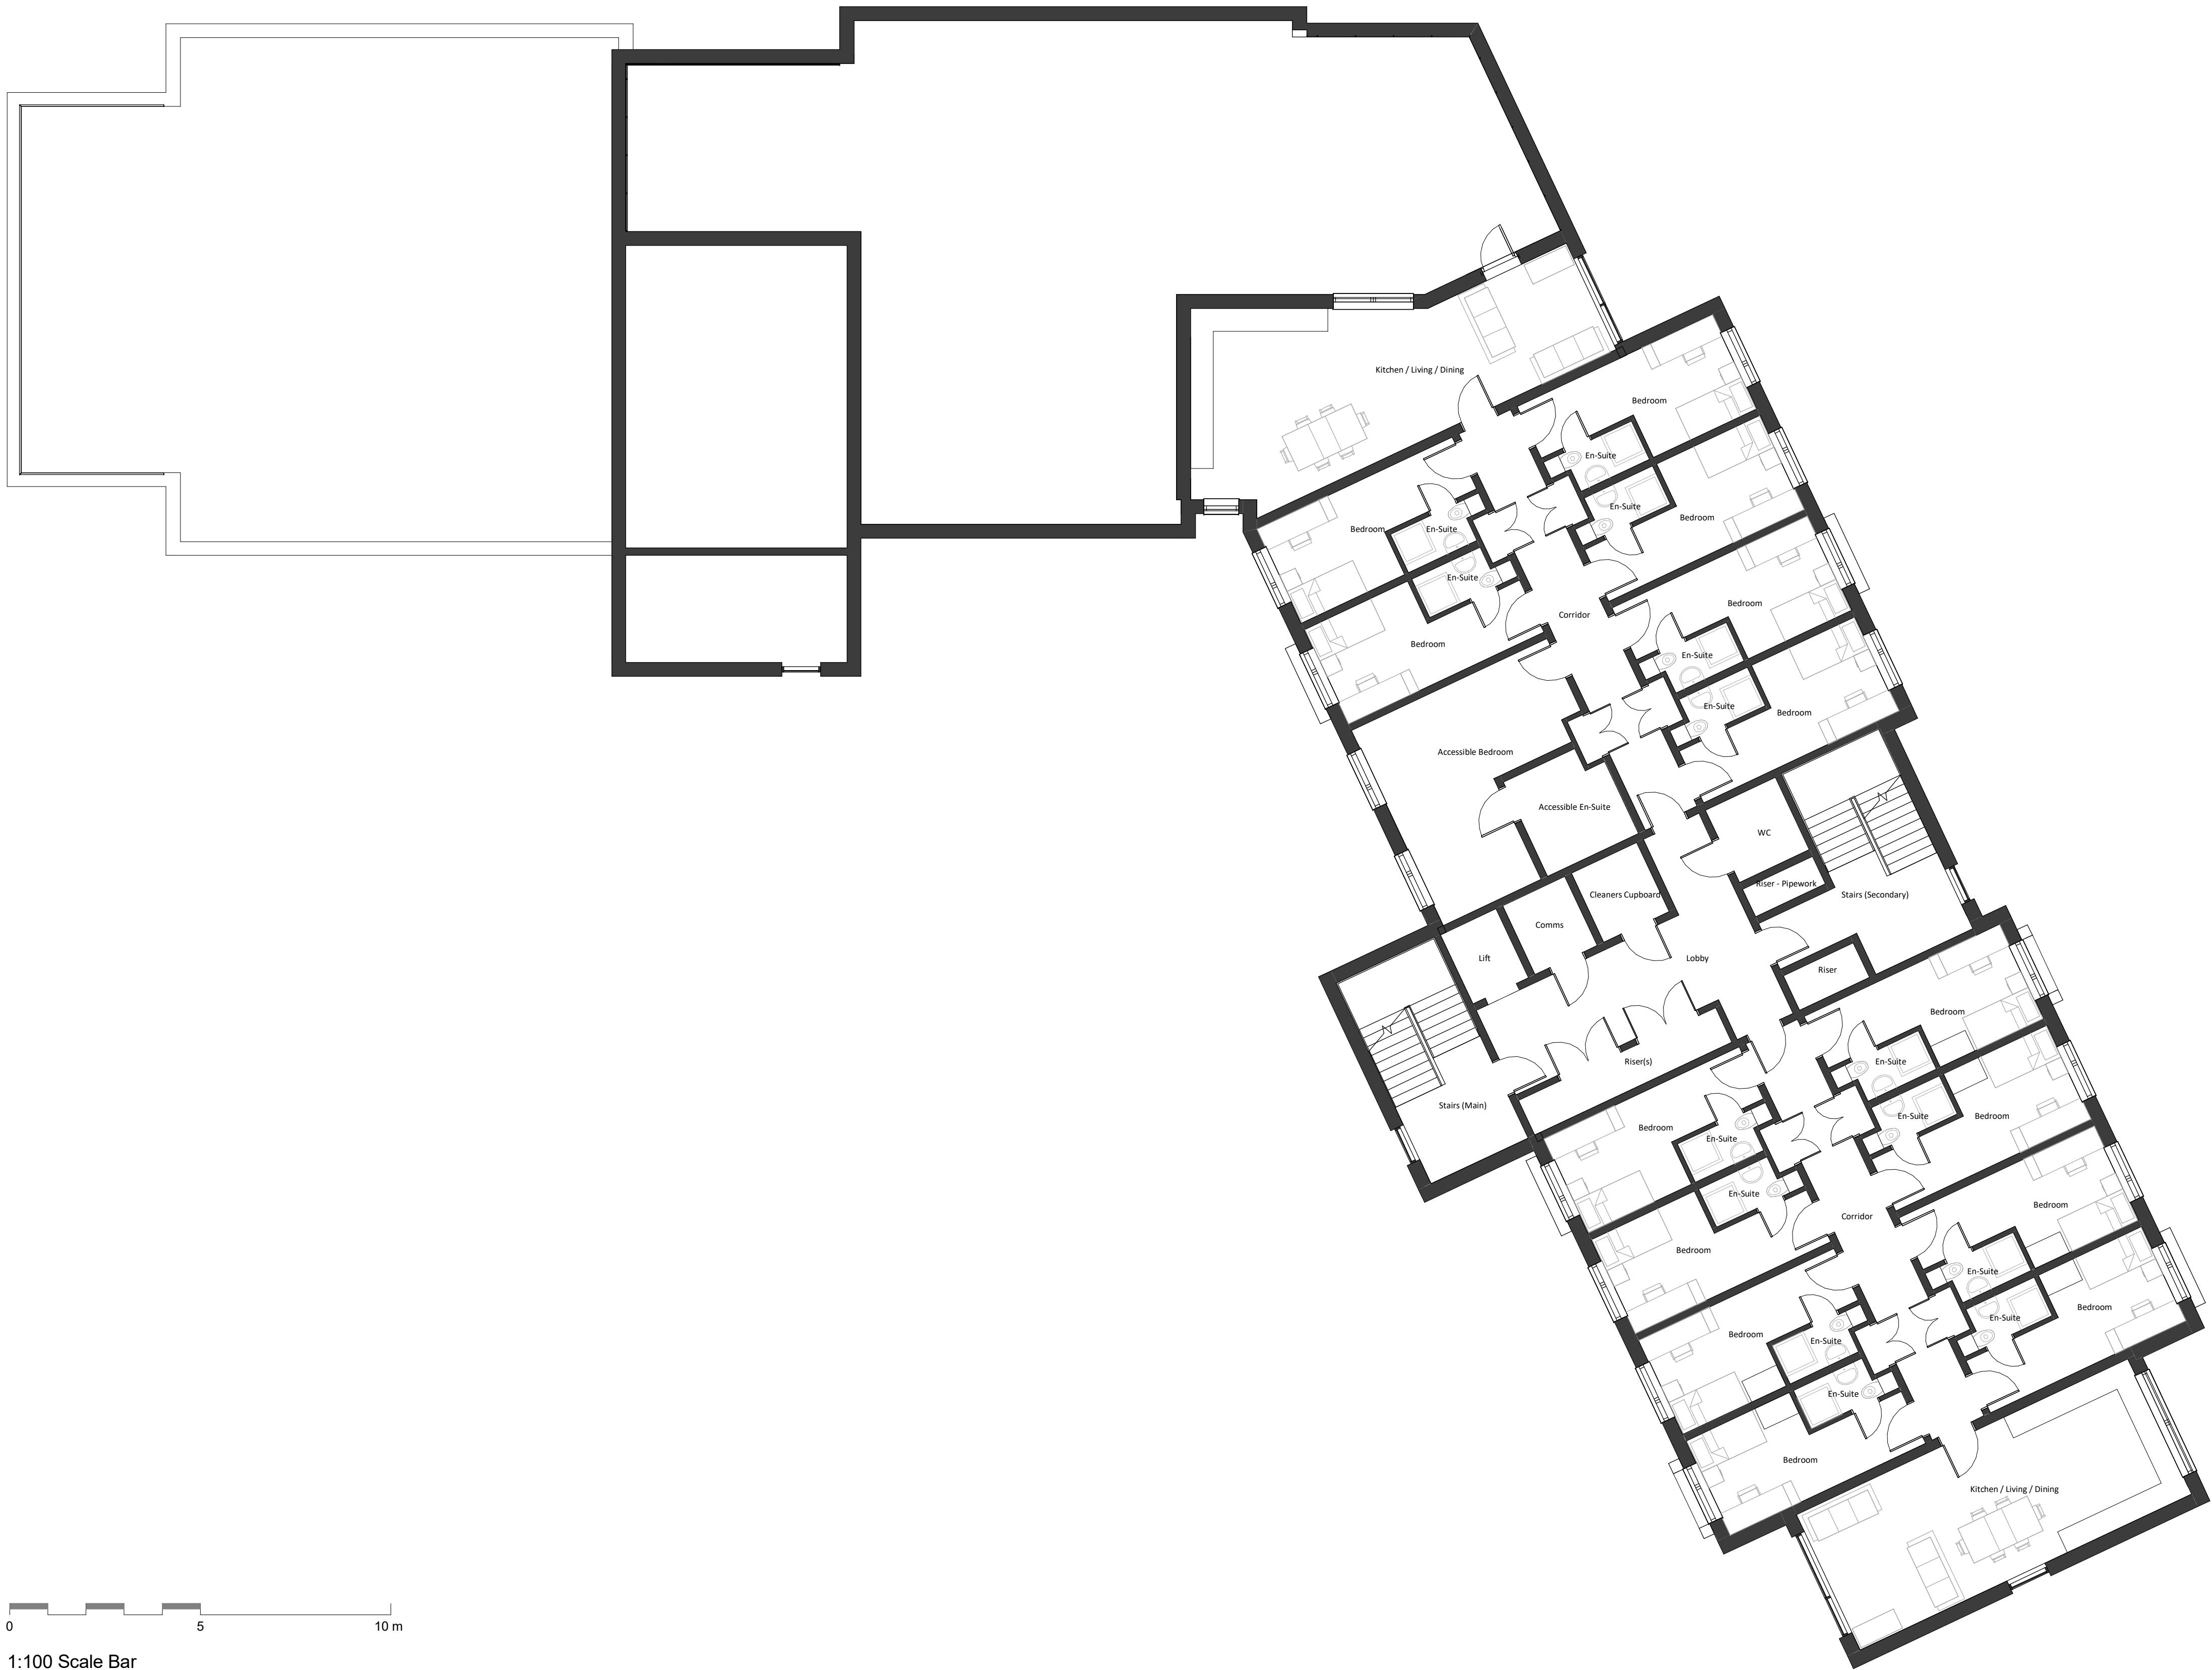

0510 m
1:100 Scale Bar

STATUS	REV	DATE	DESCRIPTION	REVISED BY
CLIENT				MA
University of Chichester				CHECKED BY
				DS
				ORIGINATOR NO
				151933

CONSULTANT

STRIDE TREGLOWN

www.stridetreglow.com © Stride Treglow Limited 2016

PROJECT

Tech Park Student Accommodation - Phase One
University of Chichester
Bognor Regis
Felpham Way
PO22 8QT

DRAWING TITLE

Proposed Fourth Floor Plan

SUITABILITY STATUS	SCALE
PL : PLANNING	1 : 100 @ A1
PROJECT ORIGINATOR ZONE LEVEL TYPE ROLE CLASSIFICATION NUMBER	REVISION
151933-STL-XX-04-DR-A-XXXX-01005	