



Combined house and garage (in blue) elevations to represent actual locations on site as Existing.

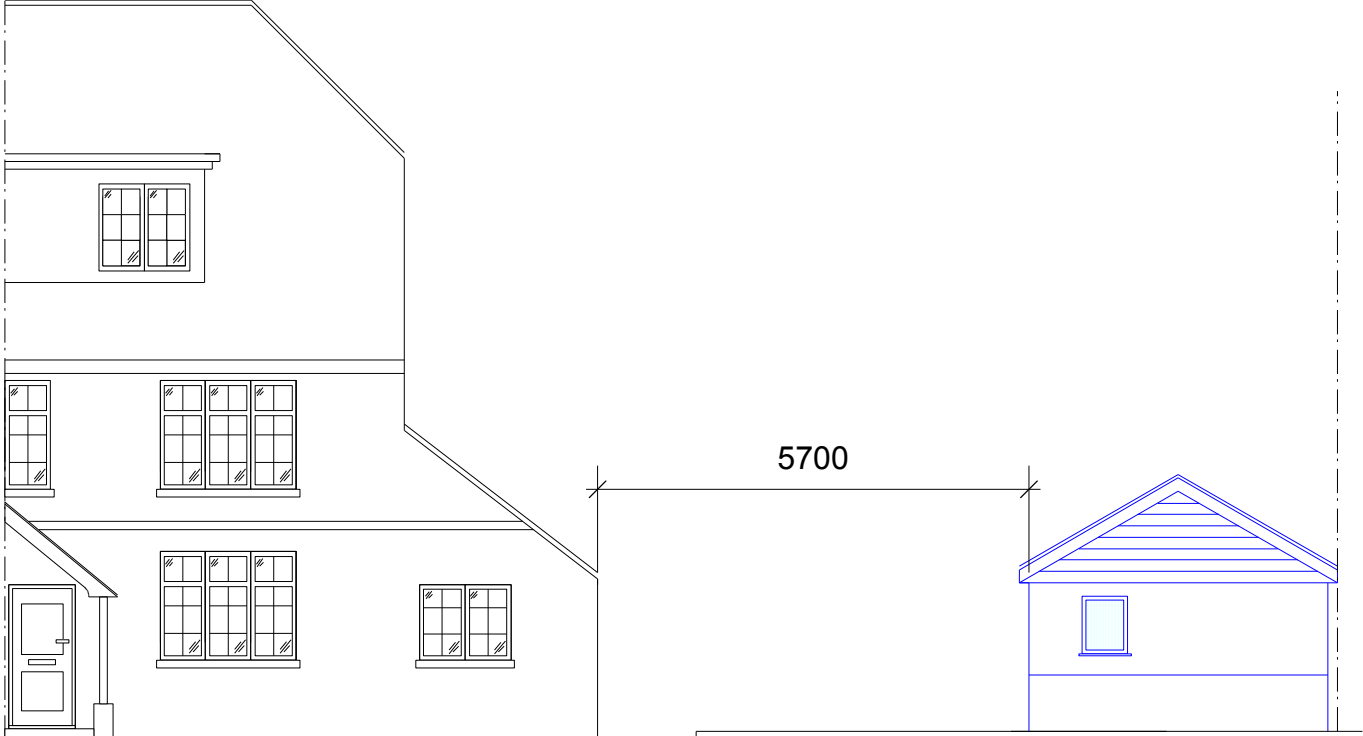


Front Elevation Existing (East)
Scale 1:100


Garage
Rear Elevation Existing (East)
Scale 1:100

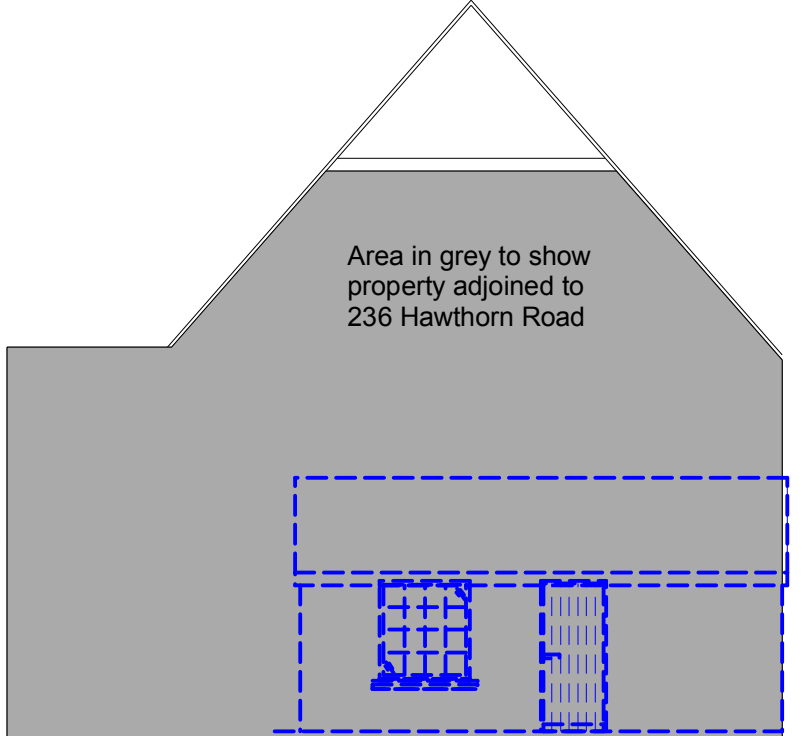

Side Elevation Existing (South)
Scale 1:100

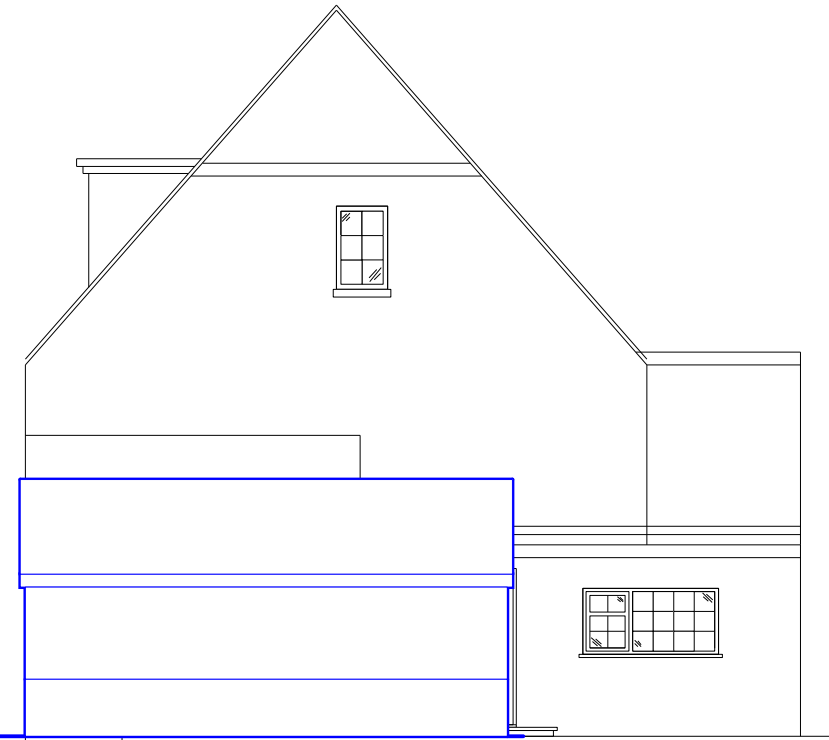

Side Elevation Existing (North)
Scale 1:100

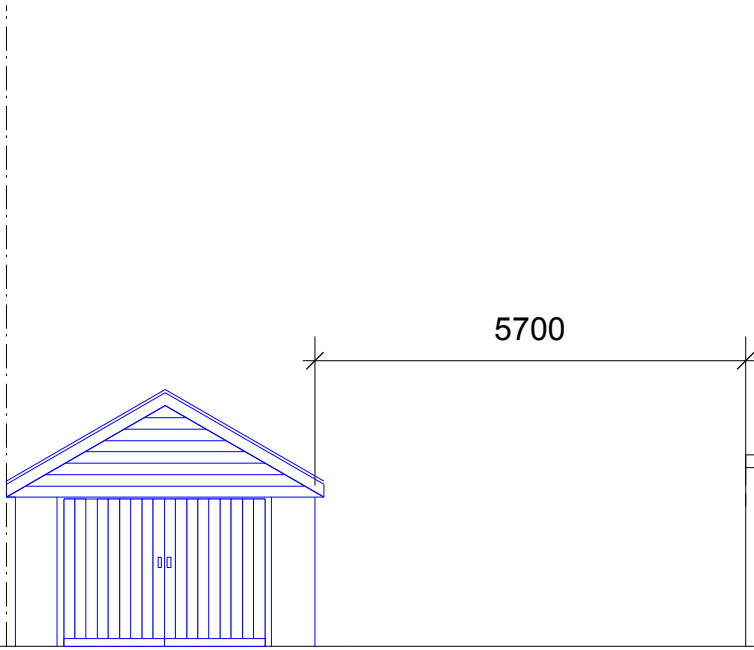

Garage
Front Elevation Existing (West)
Scale 1:100



Rear Elevation Existing (West)
Scale 1:100

Application for a Lawful Development Certificate
for a Proposed use or development

All dims and details to be checked on site prior to any commencement of work. This plan is not a full specification or schedule of work and has been produced solely for the purpose of obtaining the necessary local authority consents/approvals For Party Wall etc. Act 1996 see Government booklet or website.	Status:		Client: Mr D Wells 234 Hawthorn Road Bognor Regis West Sussex PO21 2UP	Revision: A	Project: Garage Conversion
	Preliminary	☐ Tender ☐		Scale: 1:100@A3	Content:
	Planning	☒ Construction ☐		Date: May 19	Existing elevations to represent actual position on site
	Building Regulations	☐ As Built ☐		Dwg No: DW002	