



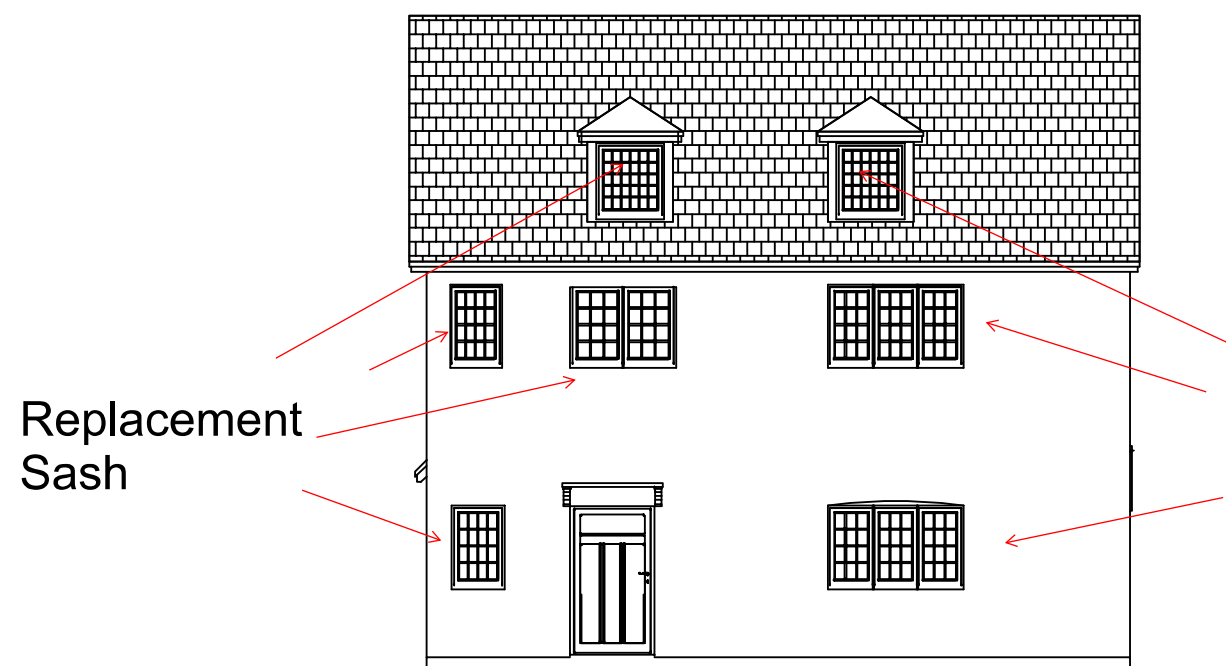

Replacement
Sash

Proposed West Elevation

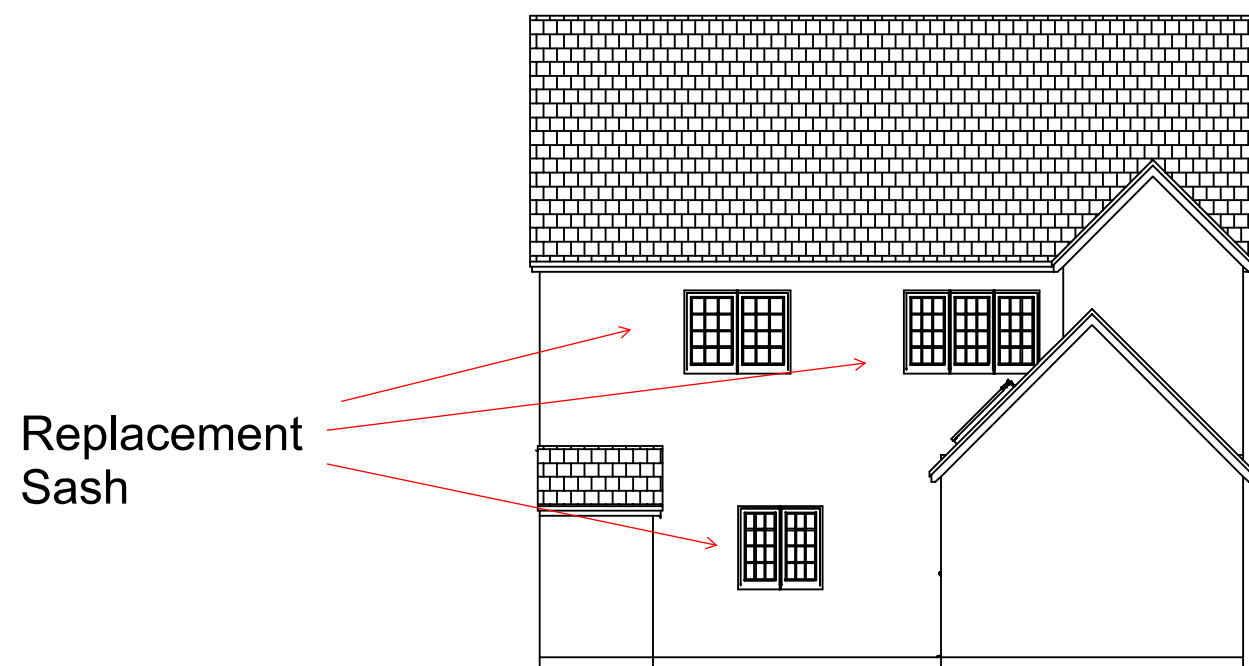

Replacement
Sash

Proposed East Elevation



Proposed South Elevation

Applicants:
Mr & Mrs Dinwiddy

Site Address:
Bergestede house
1 Shripney road
Bognor Regis
West Sussex
PO22 9LW

Scale: 1:100 @ A3

Drawing Number:
PO22 PR1



1:100 scale bar.