

Notes

THIS DRAWING IS THE COPYRIGHT OF VIVID DESIGN STUDIO LTD AND MUST NOT BE COPIED, ALTERED OR REPRODUCED IN ANY WAY NEITHER PASSED TO A THIRD PARTY WITHOUT THEIR WRITTEN PERMISSION.


DIMENSIONS TO BE CHECKED ON SITE BEFORE COMMENCING WORK AND ANY DISCREPANCIES SHALL BE REPORTED TO THE DESIGNER. FIGURED DIMENSIONS MUST BE TAKEN IN PREFERENCE TO SCALED DIMENSIONS.




PROPOSED EAST ELEVATION
(1:100)



PROPOSED WEST ELEVATION
(1:100)

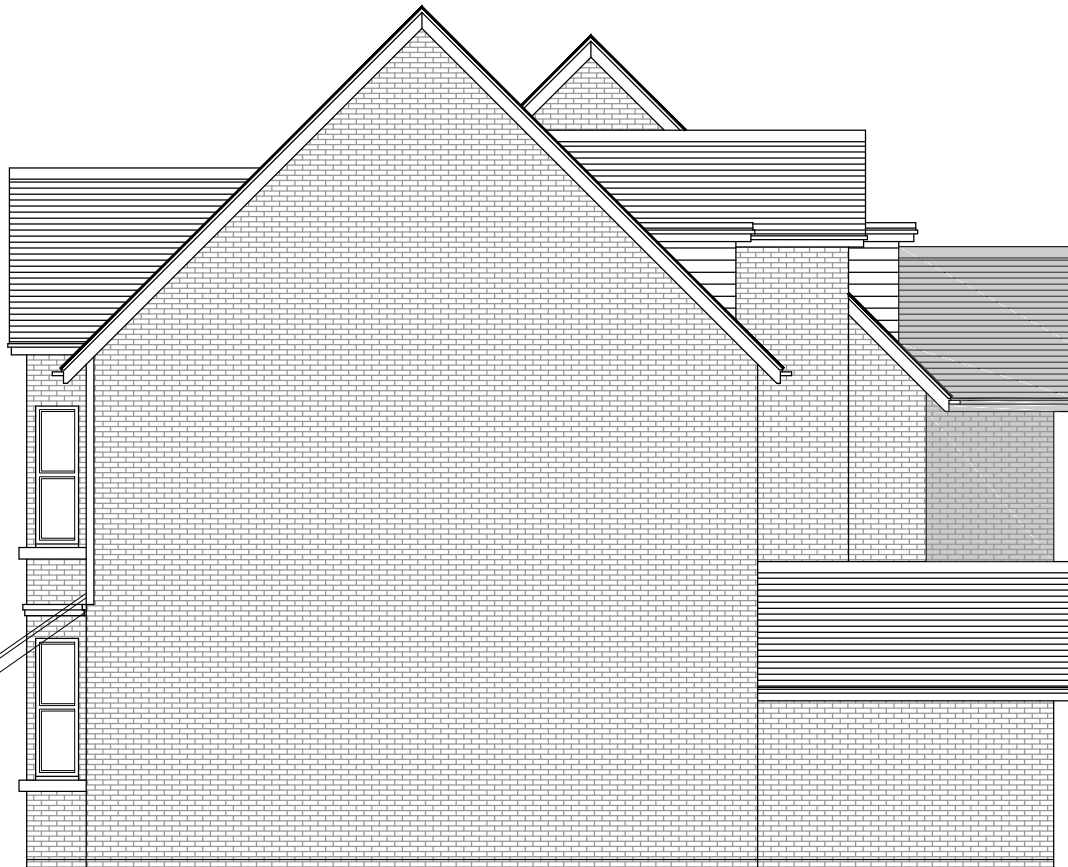


PROPOSED NORTH ELEVATION
(1:100)

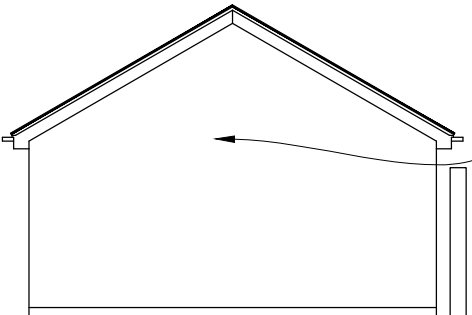


PROPOSED SOUTH ELEVATION
(1:100)



PROPOSED EAST ELEVATION
(1:100)

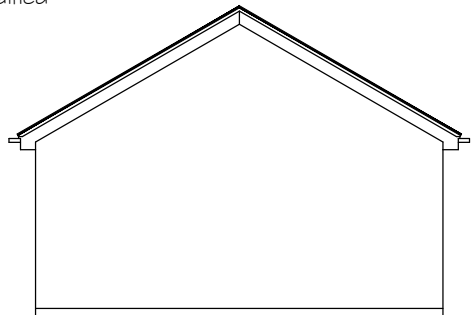

New Rear Building

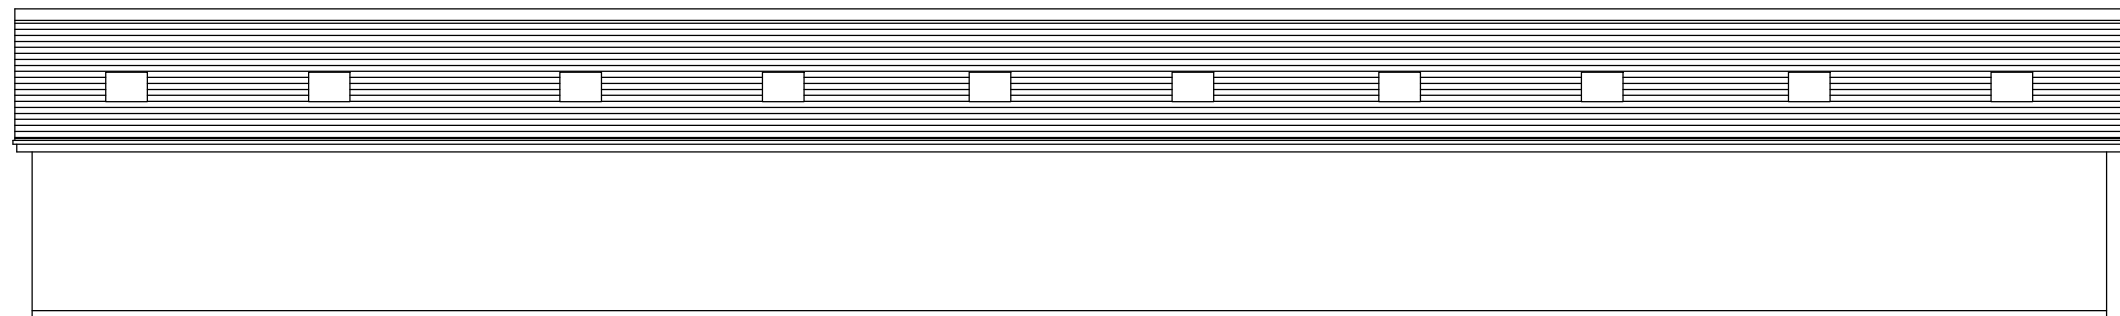

PROPOSED WEST ELEVATION
(1:100)

New Rear Building

Schedule of Materials

Extension
External Walls - Facing Red Multi Brickwork to match existing
External Walls - Render to match existing at first floor
Roof - Plain tiles to match existing

New Build
External Walls - Render (Blue)
Roof - Marley Modern Interlocking Concrete Tile (Grey)
Windows & Doors - Upvc (White)



The Barn, Calcot Mount Business Park, Calcot Lane,
Curdridge, Southampton, Hampshire, SO32 2BN
Tel: 01489 786670
Email: info@vividdesignstudio.co.uk
Website: www.vividdesignstudio.co.uk

Project:-

Proposed Conversion
Villa Maria
Campbell Road
Bognor Regis

Title:-

Proposed Material Elevation

Client:-

SCG Properties Ltd

Scale:-

1:100 (@A1)

Drawn By:-

PJD

Checked By:-

Date:-

18/07/17

Date:-

Job.No:-

160035

Drg.No:-

22

Rev:-