


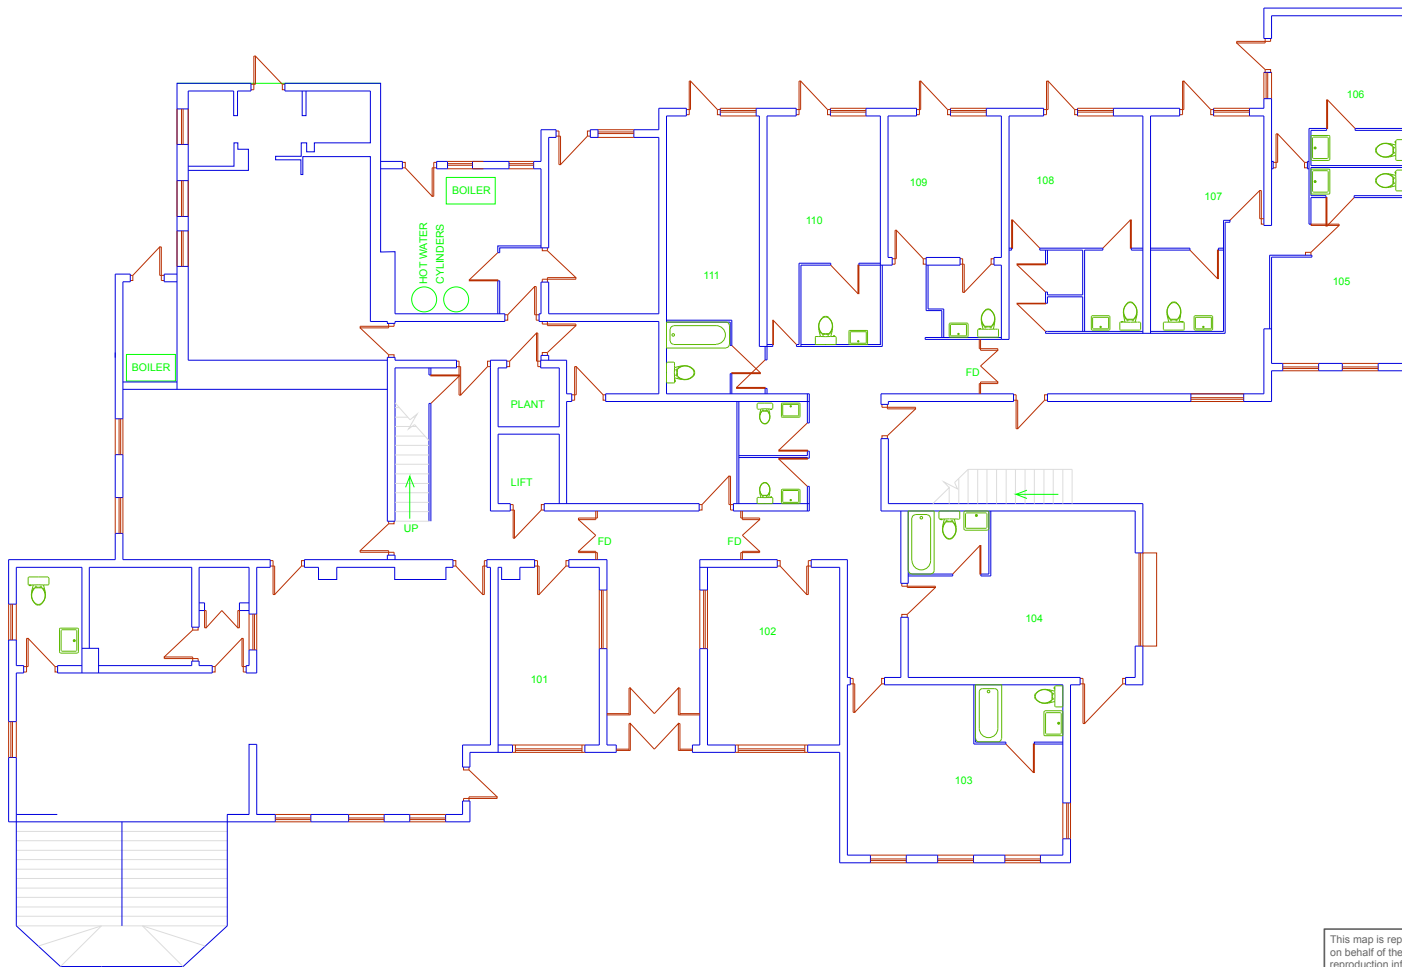

GROUND FLOOR

This map is reproduced from Ordnance Survey material with the permission of Ordnance Survey on behalf of the controller of Her Majesty's Stationary Office. © Crown Copyright. Unauthorised reproduction infringes Crown Copyright and may lead to prosecution or civil proceedings.

© Crown copyright. All rights reserved.

Copyright Greener Consultants Limited. Not a controlled copy.

revision	date	drawer	modification description
r00	11.06.2020	SG	initial plan
r01	16.06.2020	SG	Minor Amends
-	-	-	-

Greener Consultants Ltd. 251 Charlton Road, Bristol BS10 6JS (+44 07818 492208)
www.greenerconsultants.com | sam@greenerconsultants.com
Ordnance Survey is a Crown Designated Supplier

86 ALDWICK ROAD, BOGNOR REGIS, PO21 2PE

EXISTING GROUND FLOOR PLAN (1:200)

project	221	drawer	SG	date	16.06.2020
revision	r01	checked by		date	
scale @ A4	1:200	authorised by		date	
drawing number	20200616_273_royal-bay_existing-ground-floor-plan-r01_SG				
DWG file name	20200611_273_royal-bay_master-layout-r00_SG				