



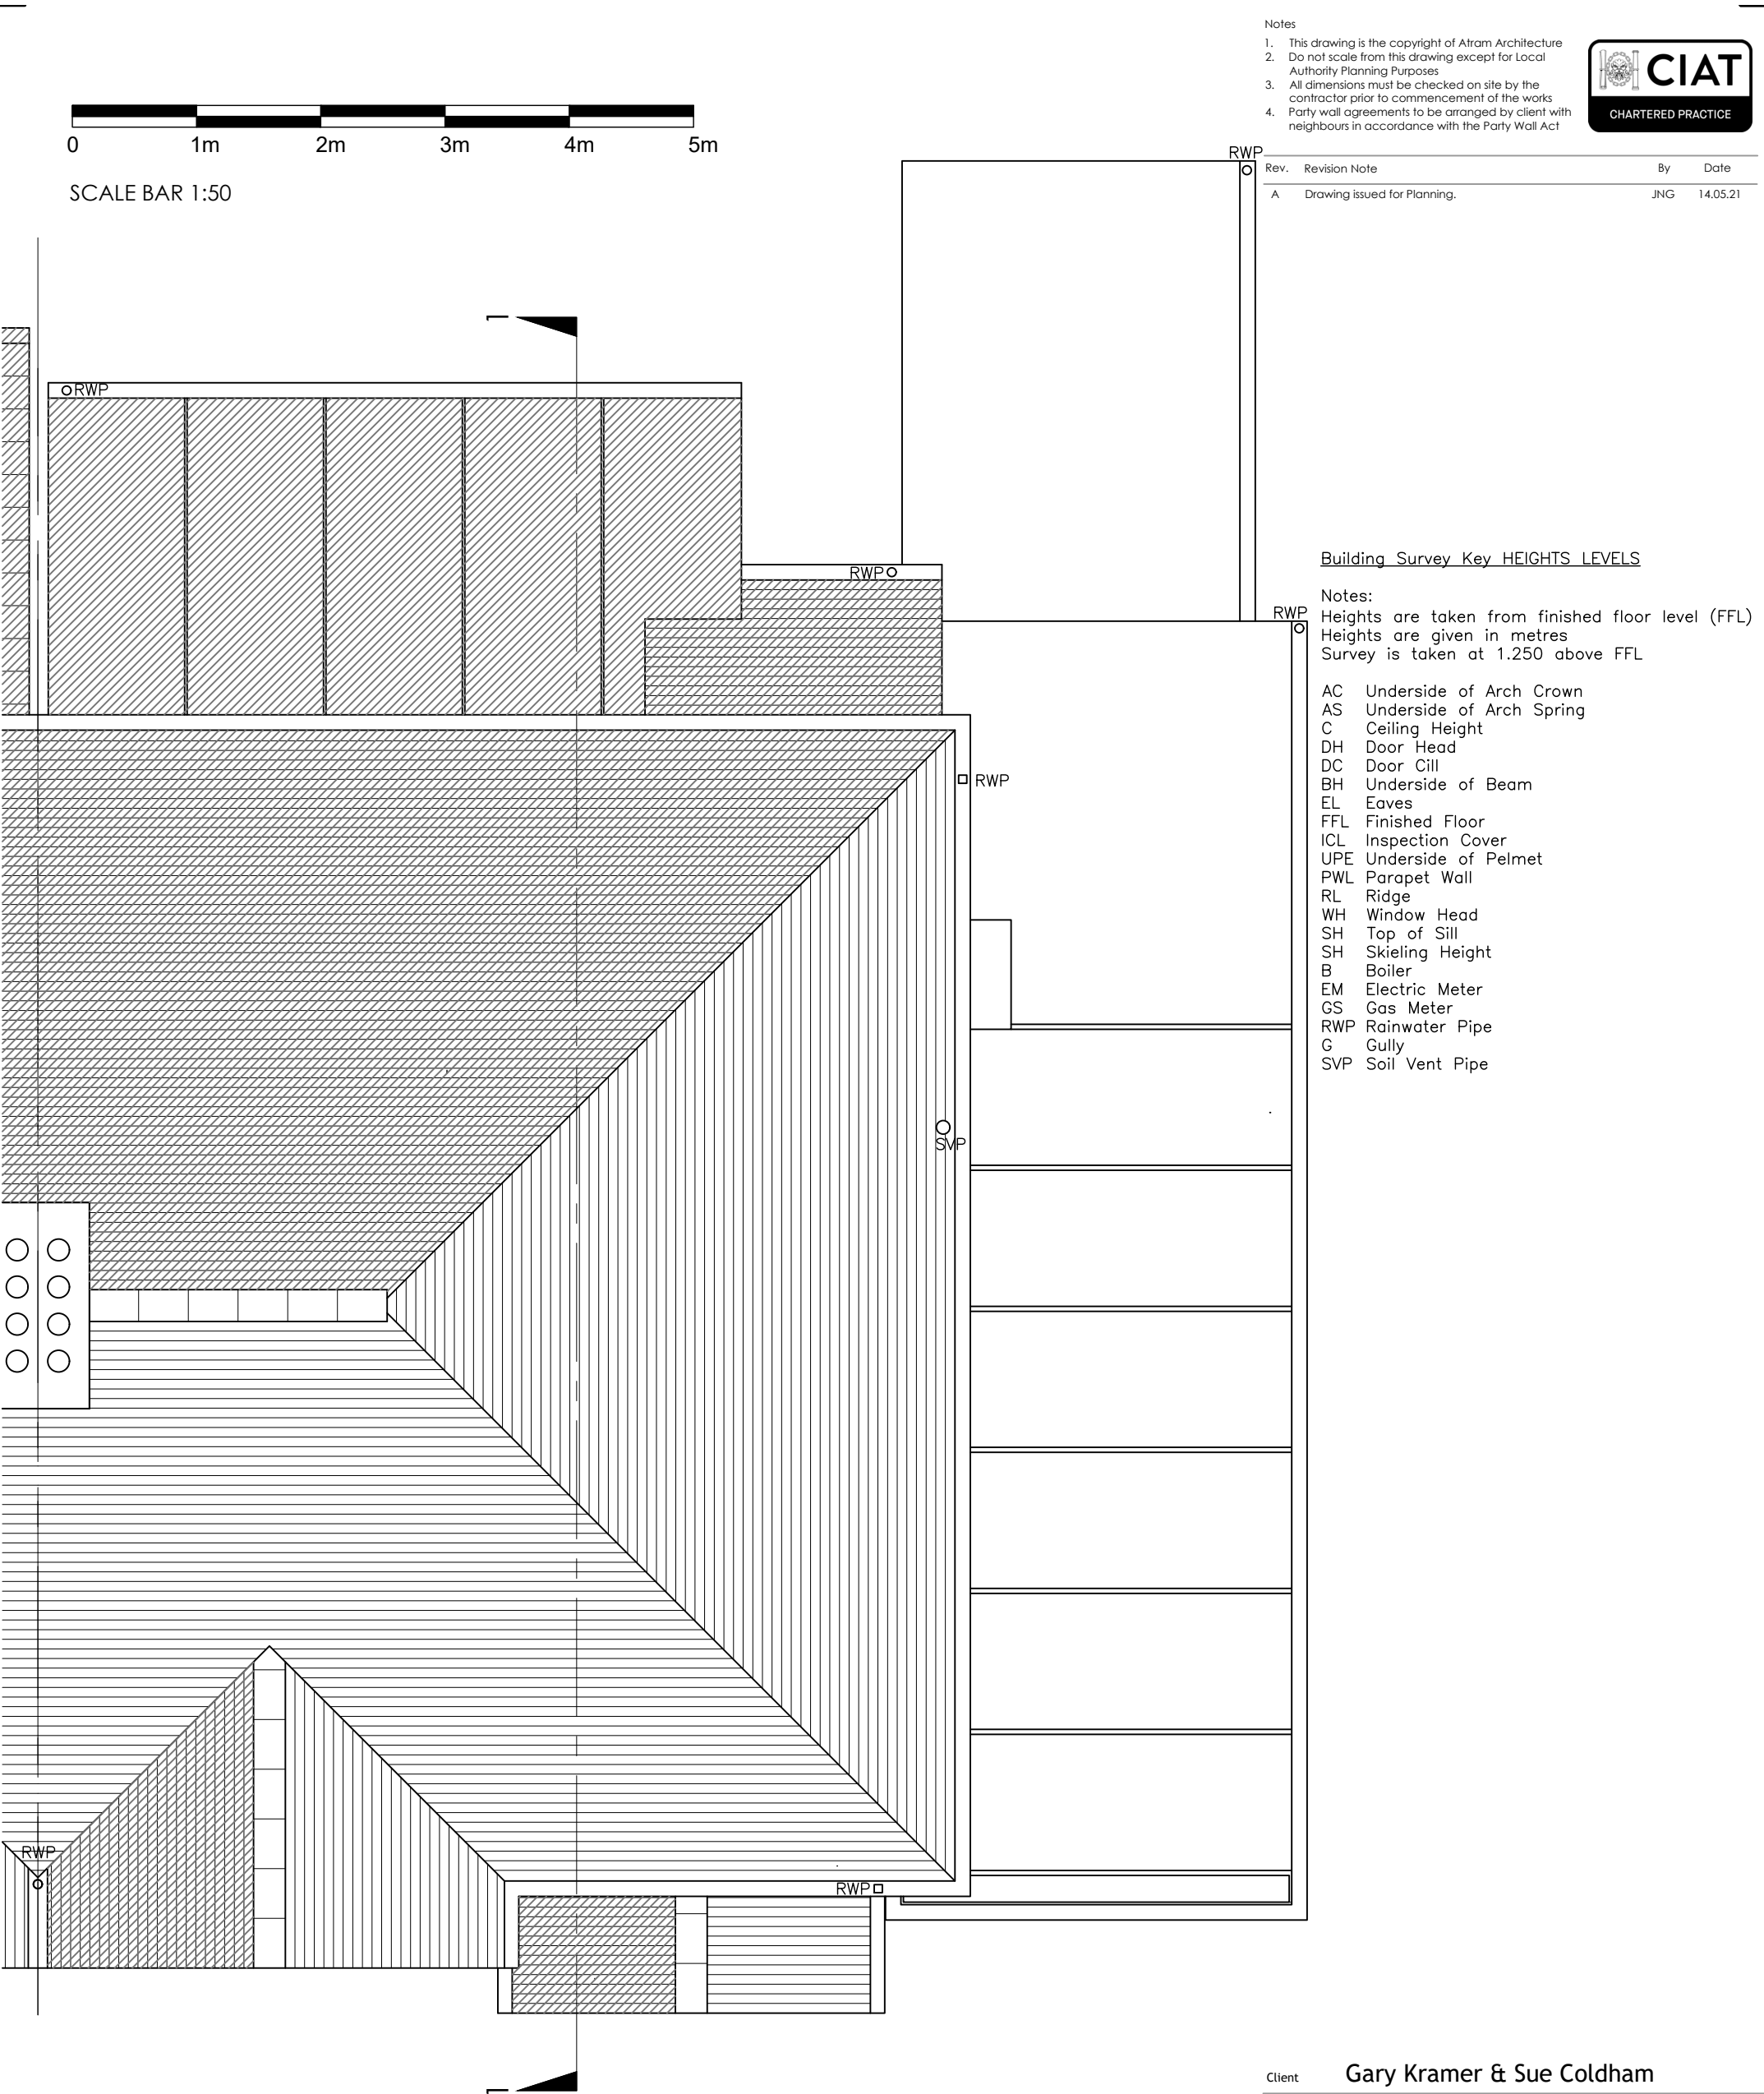

Existing Roof Plan Scale 1:50

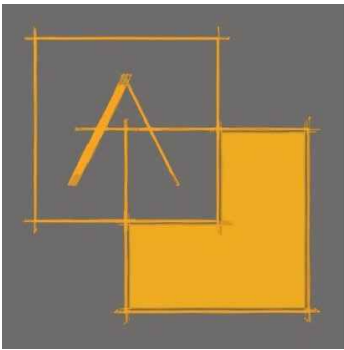

ATRAM
ARCHITECTURE

24 Kyoto Court | Bognor Regis
West Sussex | PO21 2UL
t. 01243 820303
m. 07834 175378
e. joe@atramarchitecture.co.uk
w. www.atramarchitecture.co.uk

CIAT Chartered Practice - No F4642

- Notes
1. This drawing is the copyright of Atram Architecture
 2. Do not scale from this drawing except for Local Authority Planning Purposes
 3. All dimensions must be checked on site by the contractor prior to commencement of the works
 4. Party wall agreements to be arranged by client with neighbours in accordance with the Party Wall Act



Rev.	Revision Note	By	Date
A	Drawing issued for Planning.	JNG	14.05.21

Building Survey Key HEIGHTS LEVELS

Notes:
Heights are taken from finished floor level (FFL)
Heights are given in metres
Survey is taken at 1.250 above FFL

- AC Underside of Arch Crown
- AS Underside of Arch Spring
- C Ceiling Height
- DH Door Head
- DC Door Cill
- BH Underside of Beam
- EL Eaves
- FFL Finished Floor
- ICL Inspection Cover
- UPE Underside of Pelmet
- PWL Parapet Wall
- RL Ridge
- WH Window Head
- SH Top of Sill
- SH Skieling Height
- B Boiler
- EM Electric Meter
- GS Gas Meter
- RWP Rainwater Pipe
- G Gully
- SVP Soil Vent Pipe

Client Gary Kramer & Sue Coldham
Job title 35 Westingway
Single Storey Extension

Drawing title Existing Roof Plan

Drawn	Date	Checked	Date	Scale at A3
JNG	01.05.21	JNG	01.05.21	1:50

Job N°	Drawing N°	Rev.
21-06	003	A

Status

FOR PLANNING