


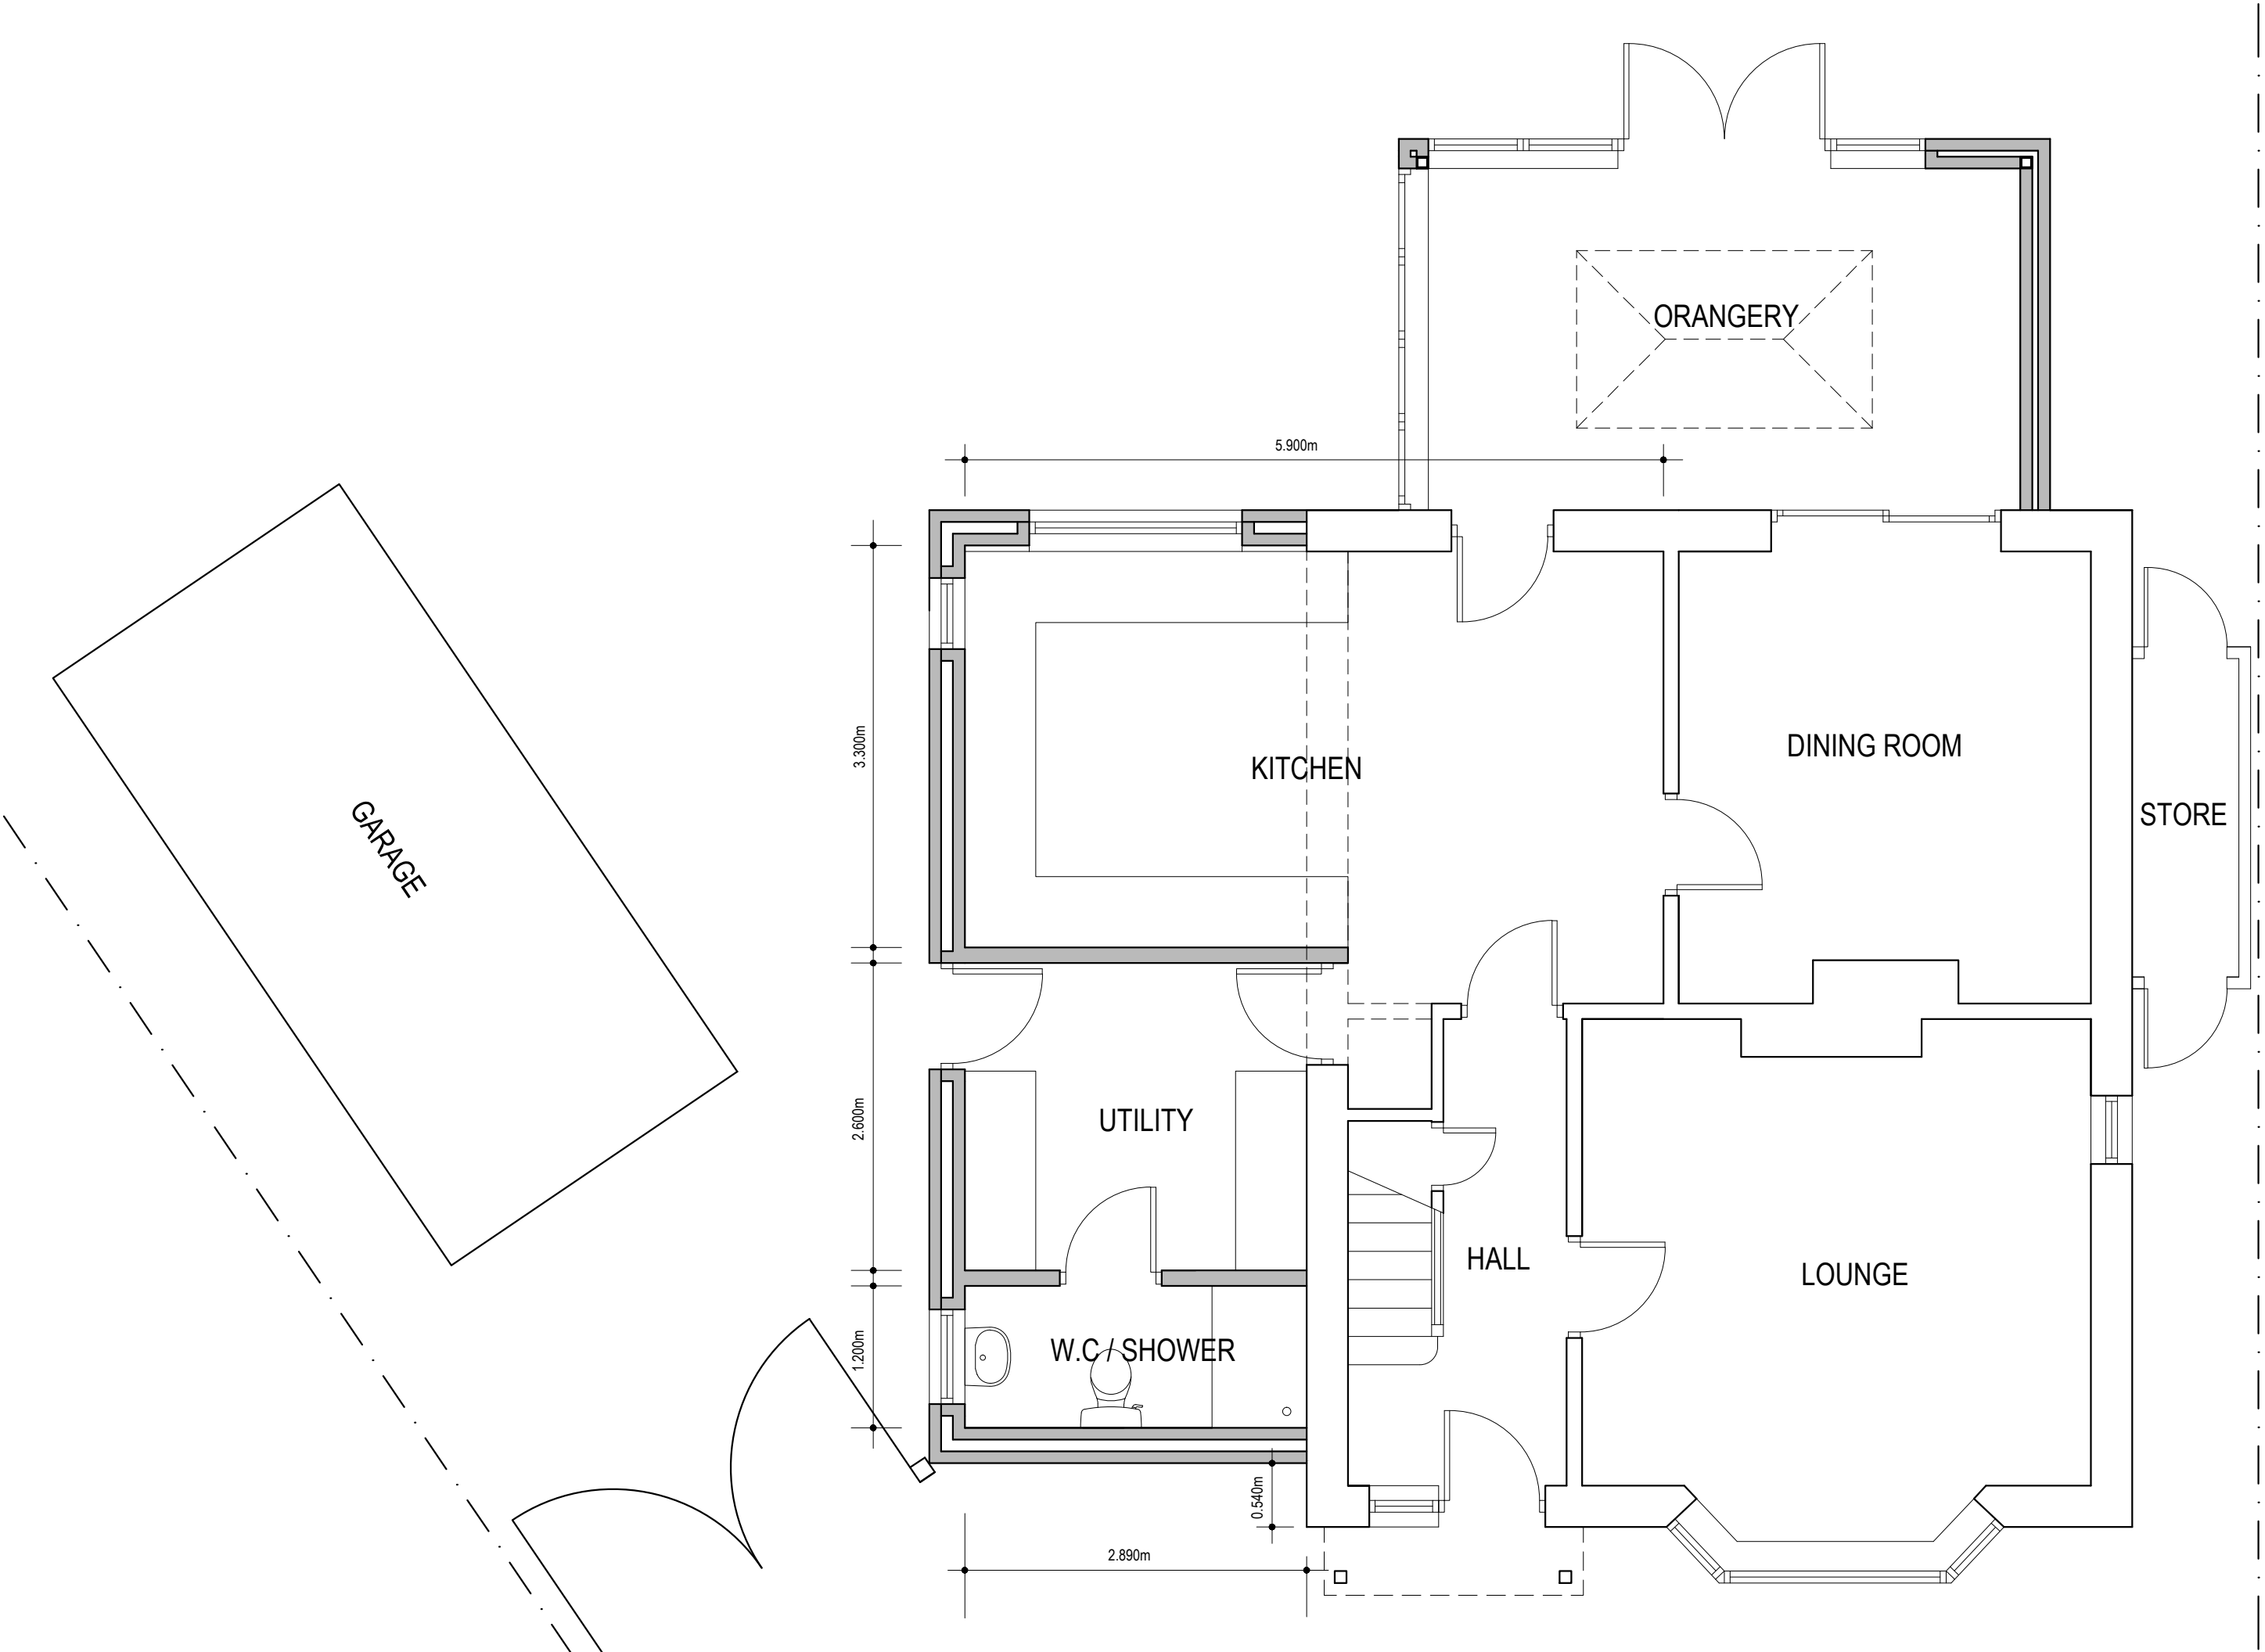
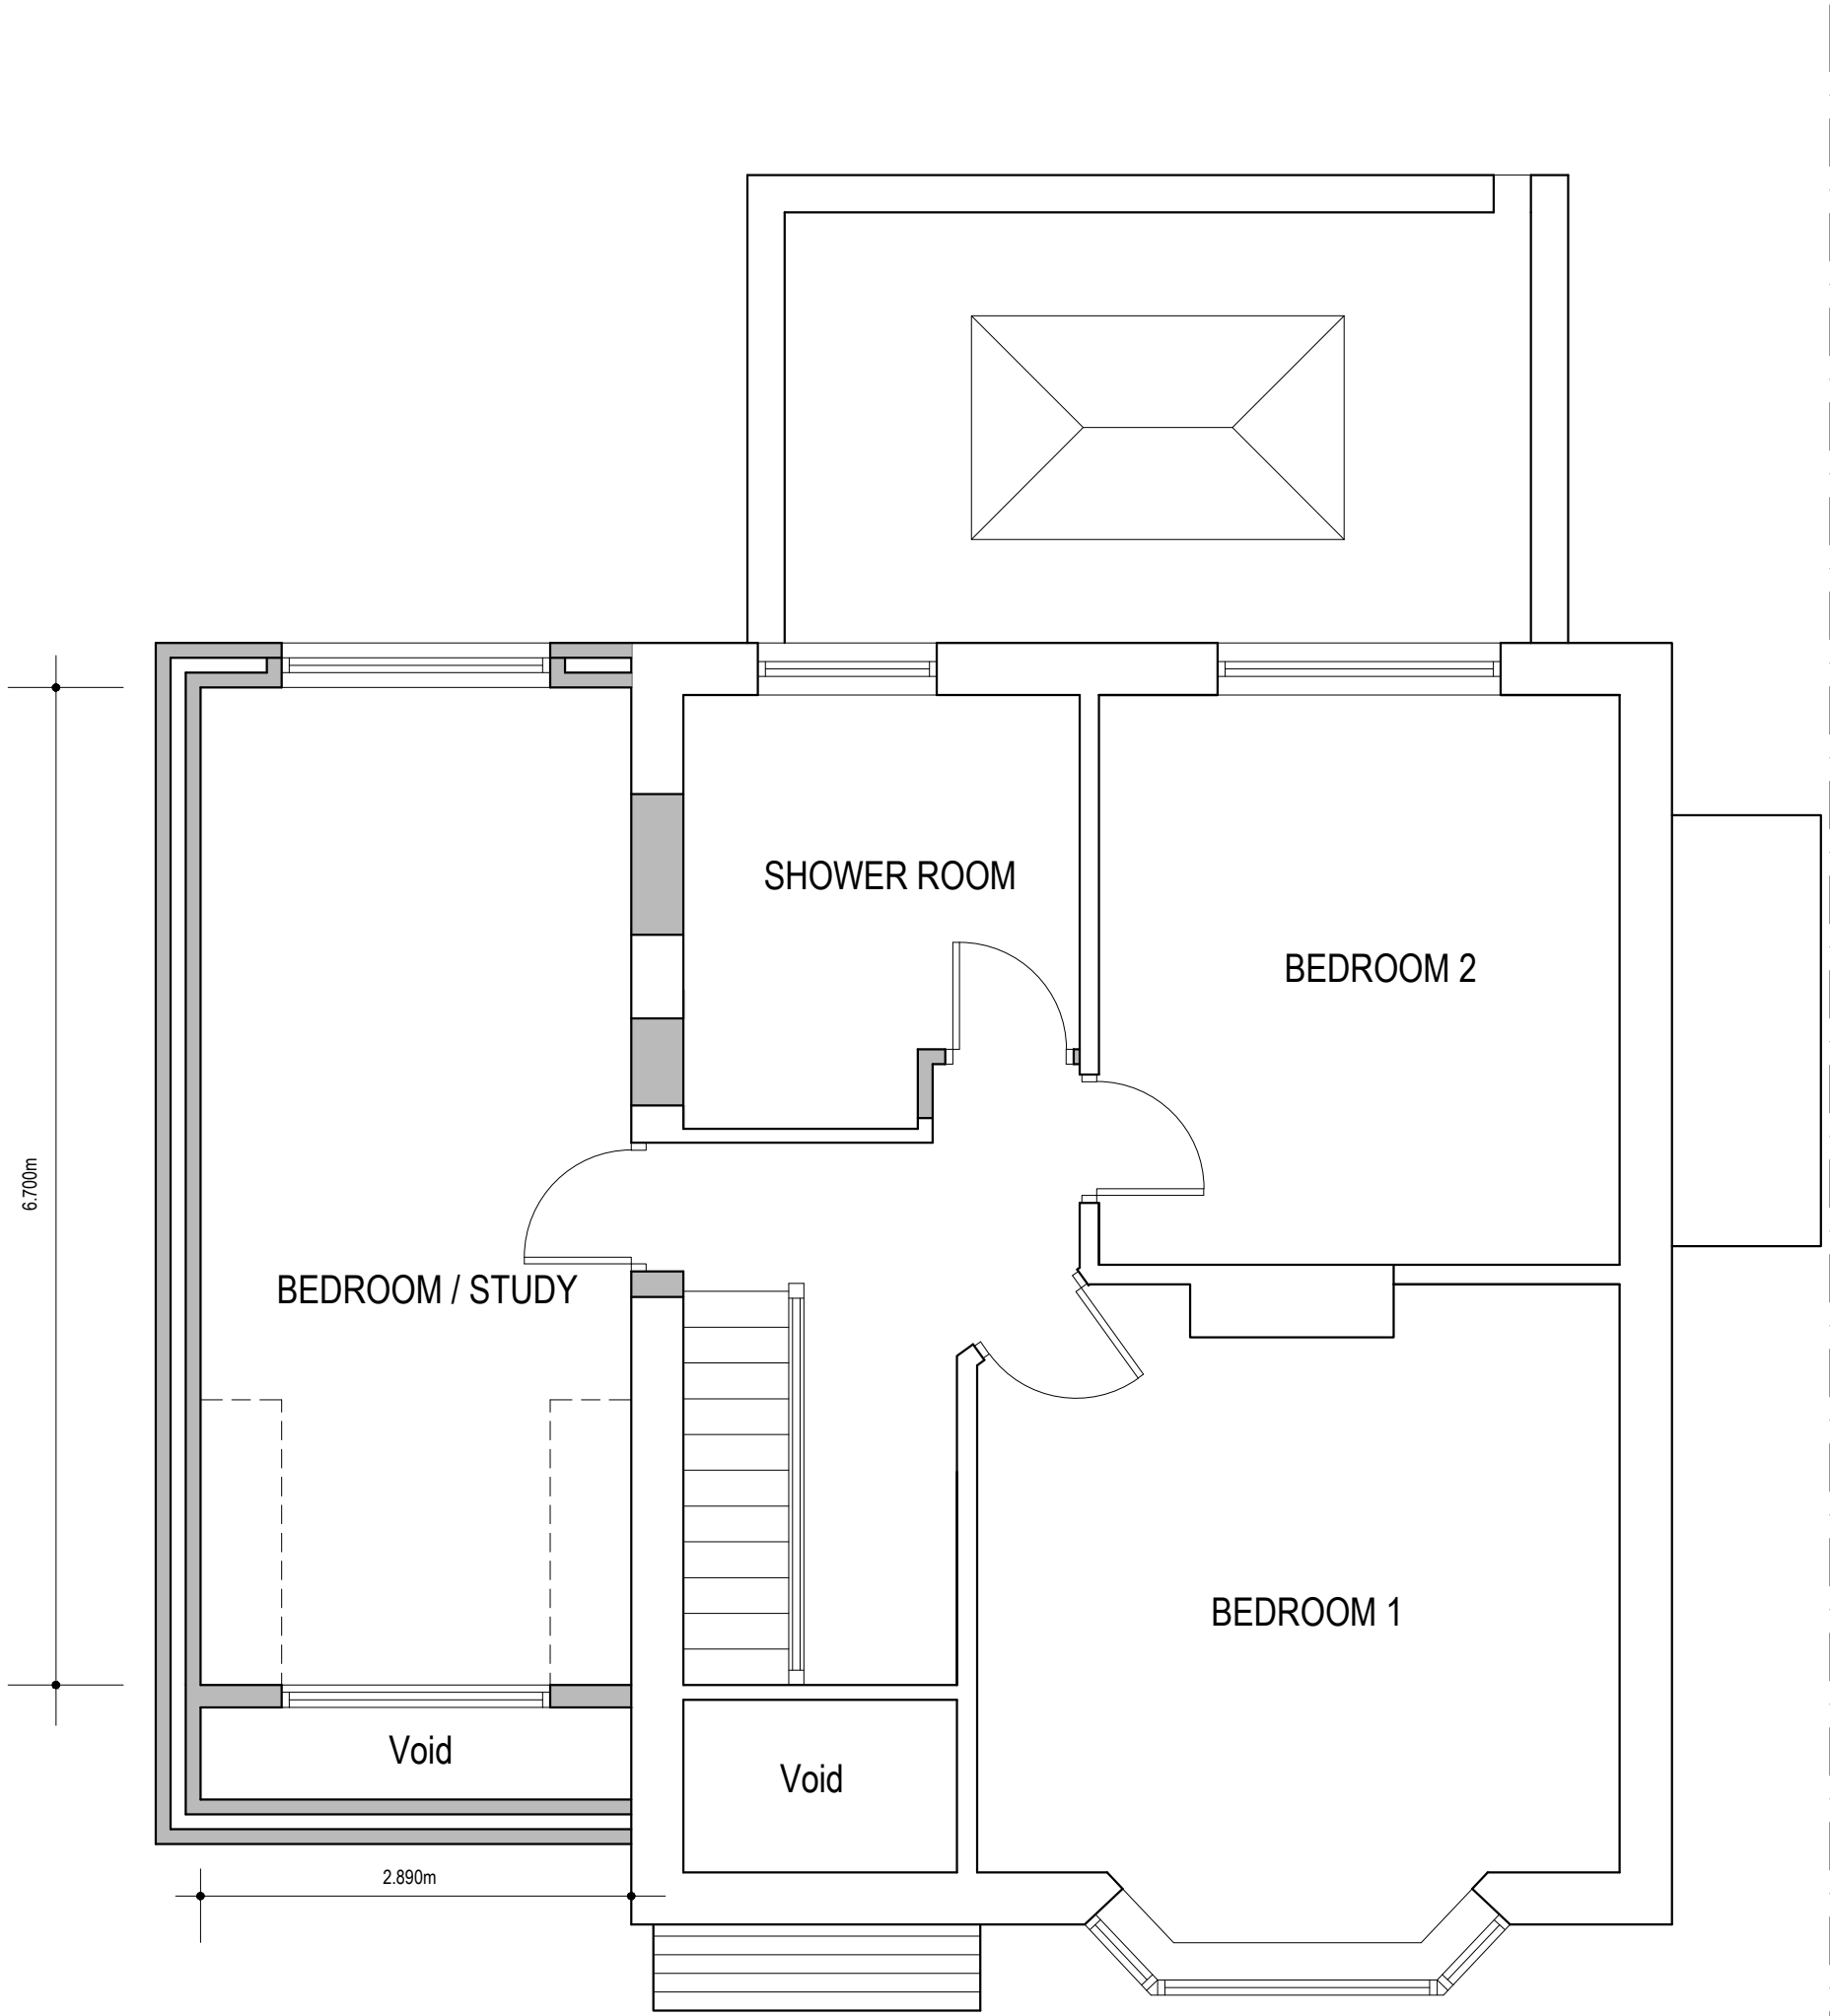


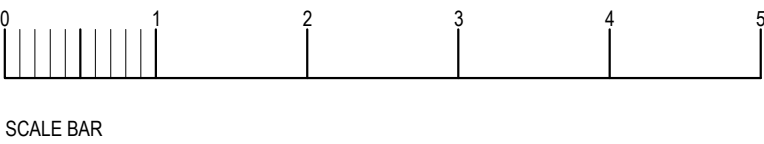

GROUND FLOOR PLAN PROPOSED 1:50

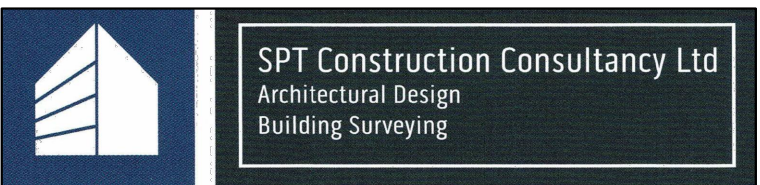


FIRST FLOOR PLAN PROPOSED 1:50

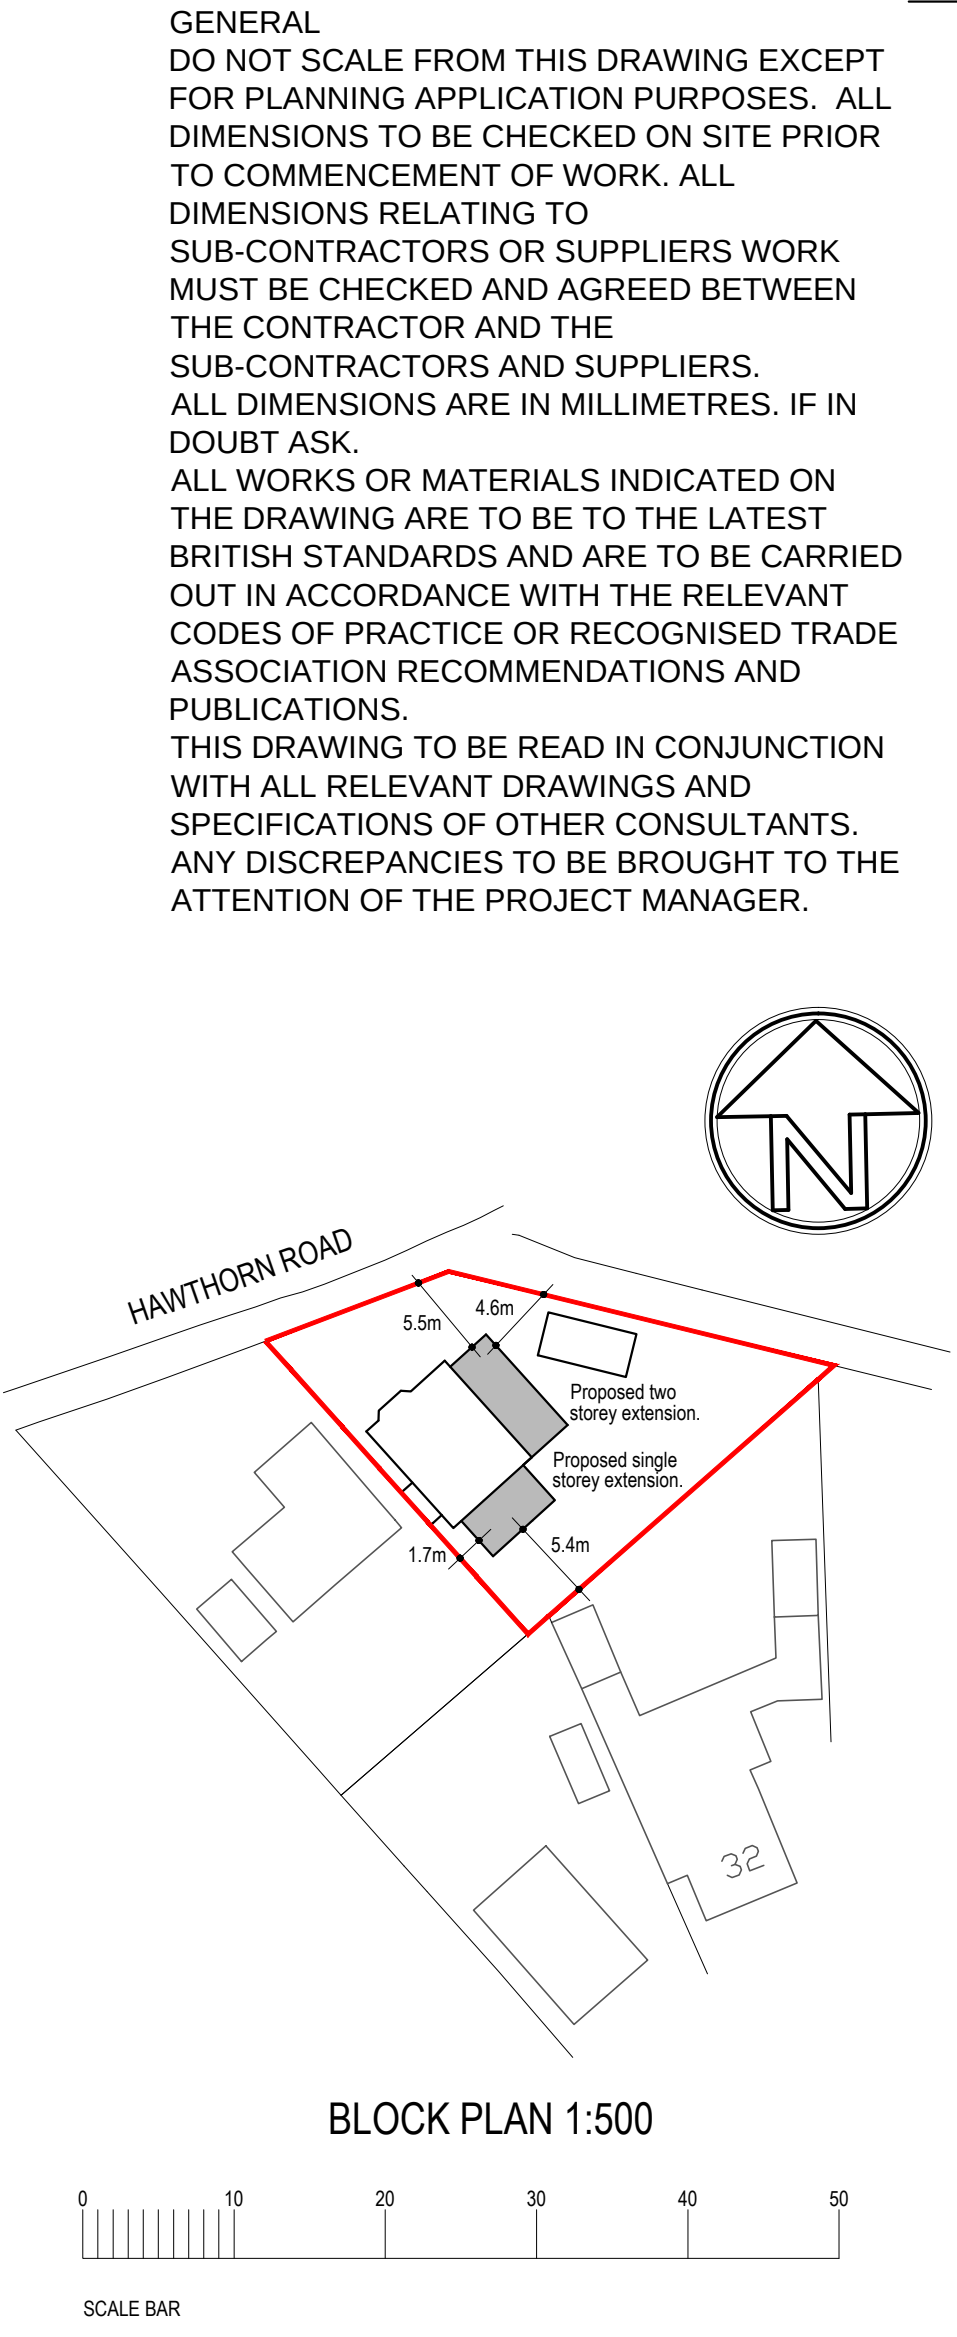


REV	DRAWN	DATE	DESCRIPTION
CLIENT			
Mr Ben Pope			
SITE ADDRESS			
235 Hawthorn Road Bognor Regis West Sussex PO21 2UW			
DRAWING TITLE			
Proposed Extension and Alterations Proposed Plans Proposed Elevations			
SCALE			
As Shown			
DATE			
December 2021			
REFERENCE			
235 Hawthorn Road			
DRAWING No.		REV.	
002			



SIDE ELEVATION PROPOSED 1:100

 

FRONT ELEVATION PROPOSED 1:100

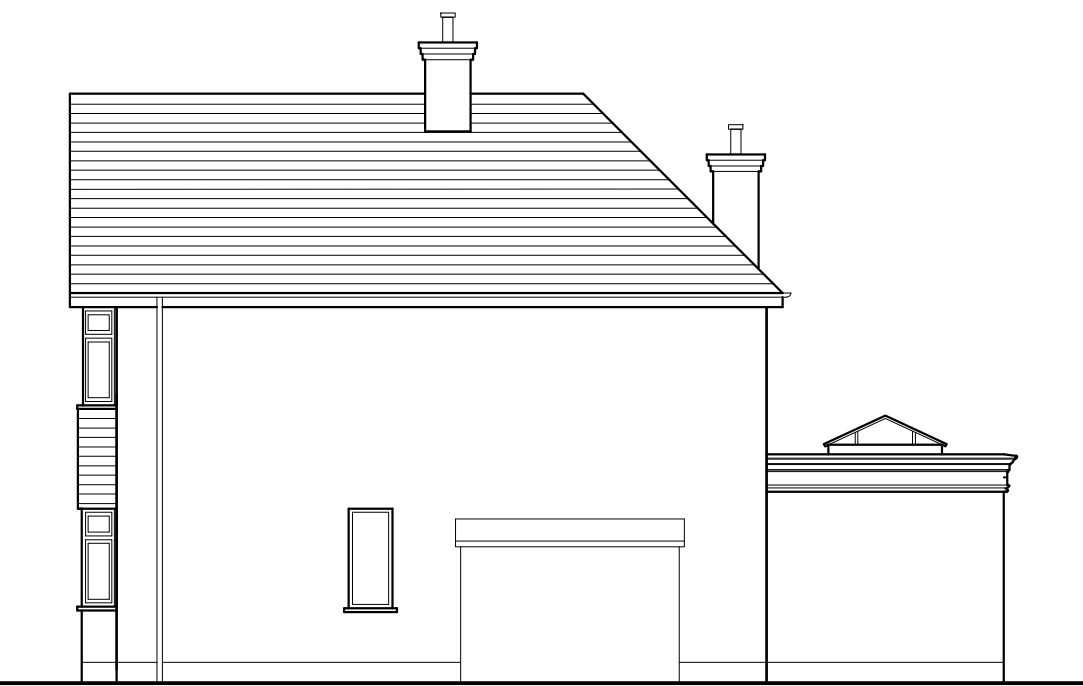

SIDE ELEVATION PROPOSED 1:100



REAR ELEVATION PROPOSED 1:100