




GENERAL
DO NOT SCALE FROM THIS DRAWING EXCEPT FOR PLANNING APPLICATION PURPOSES. ALL DIMENSIONS TO BE CHECKED ON SITE PRIOR TO COMMENCEMENT OF WORK. ALL DIMENSIONS RELATING TO SUB-CONTRACTORS OR SUPPLIERS WORK MUST BE CHECKED AND AGREED BETWEEN THE CONTRACTOR AND THE SUB-CONTRACTORS AND SUPPLIERS. ALL DIMENSIONS ARE IN MILLIMETRES. IF IN DOUBT ASK.
ALL WORKS OR MATERIALS INDICATED ON THE DRAWING ARE TO BE TO THE LATEST BRITISH STANDARDS AND ARE TO BE CARRIED OUT IN ACCORDANCE WITH THE RELEVANT CODES OF PRACTICE OR RECOGNISED TRADE ASSOCIATION RECOMMENDATIONS AND PUBLICATIONS.
THIS DRAWING TO BE READ IN CONJUNCTION WITH ALL RELEVANT DRAWINGS AND SPECIFICATIONS OF OTHER CONSULTANTS. ANY DISCREPANCIES TO BE BROUGHT TO THE ATTENTION OF THE PROJECT MANAGER.

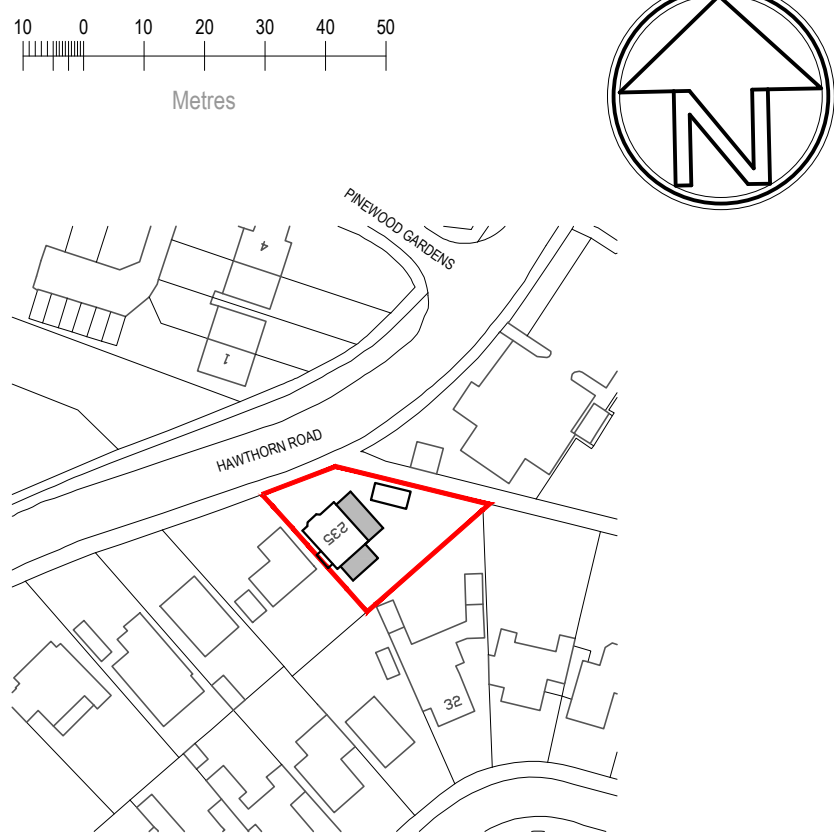

LOCATION PLAN 1:1250
© Crown copyright 2019 Ordnance Survey 100054135

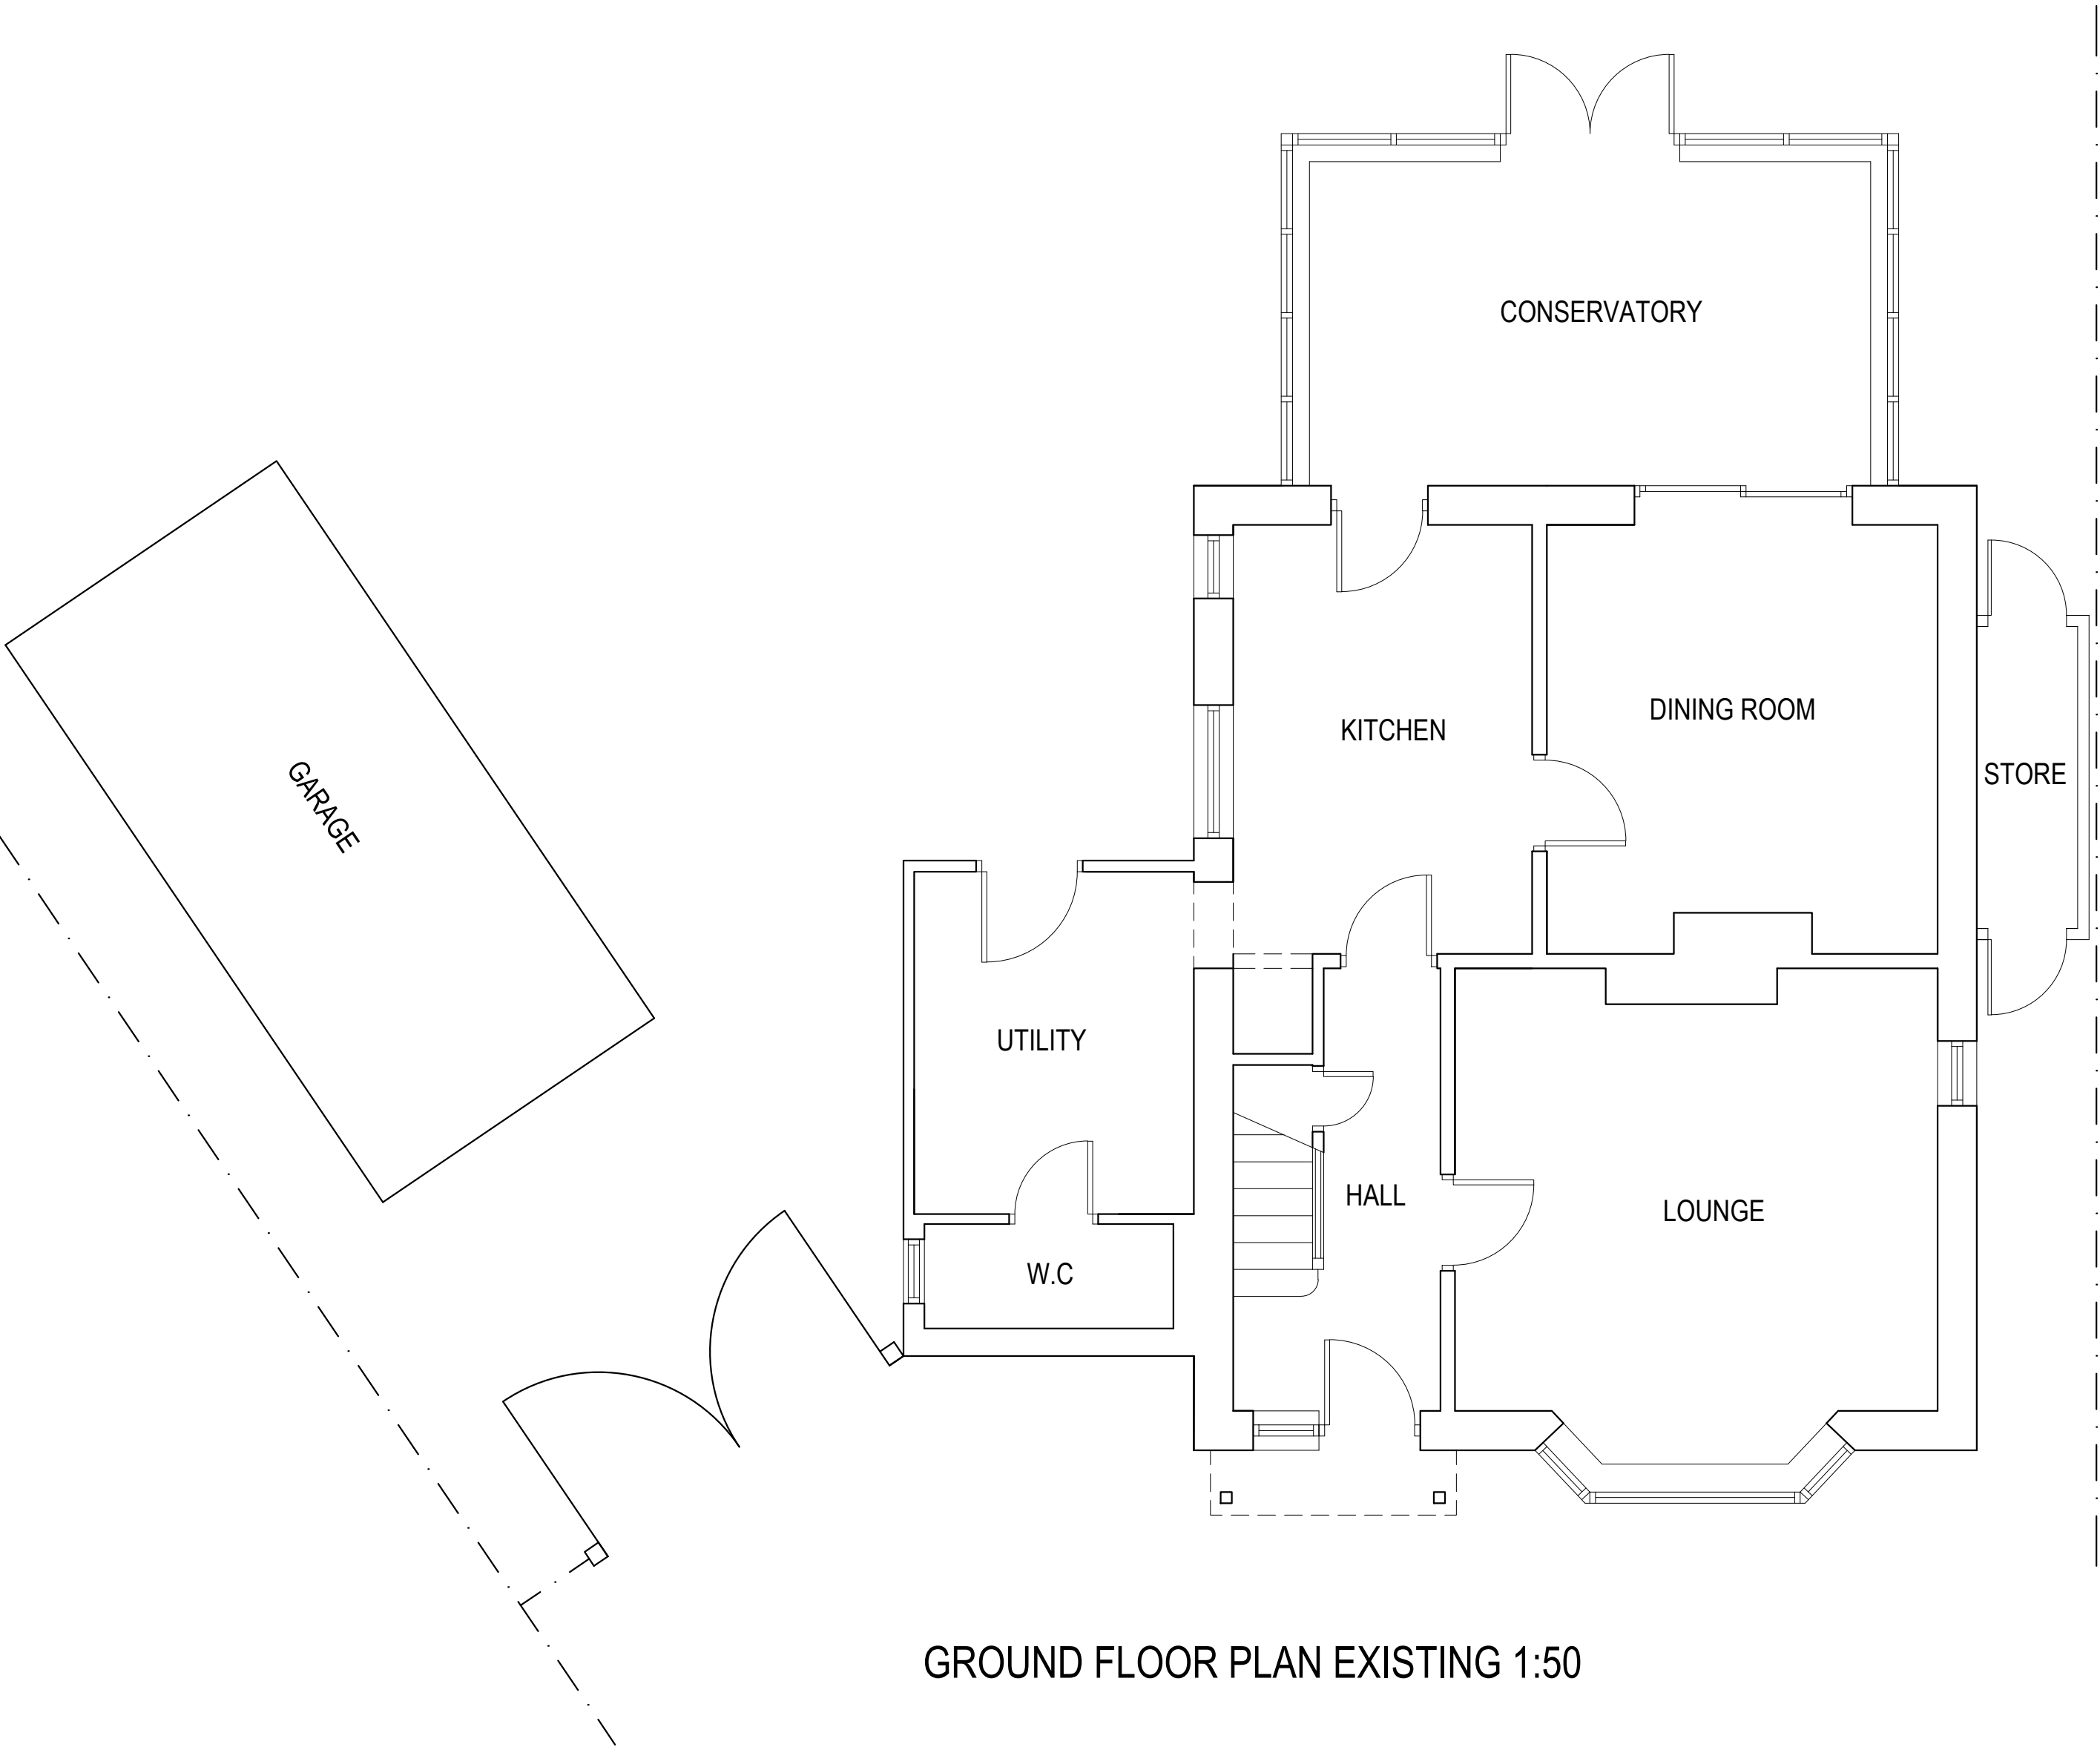

GROUND FLOOR PLAN EXISTING 1:50

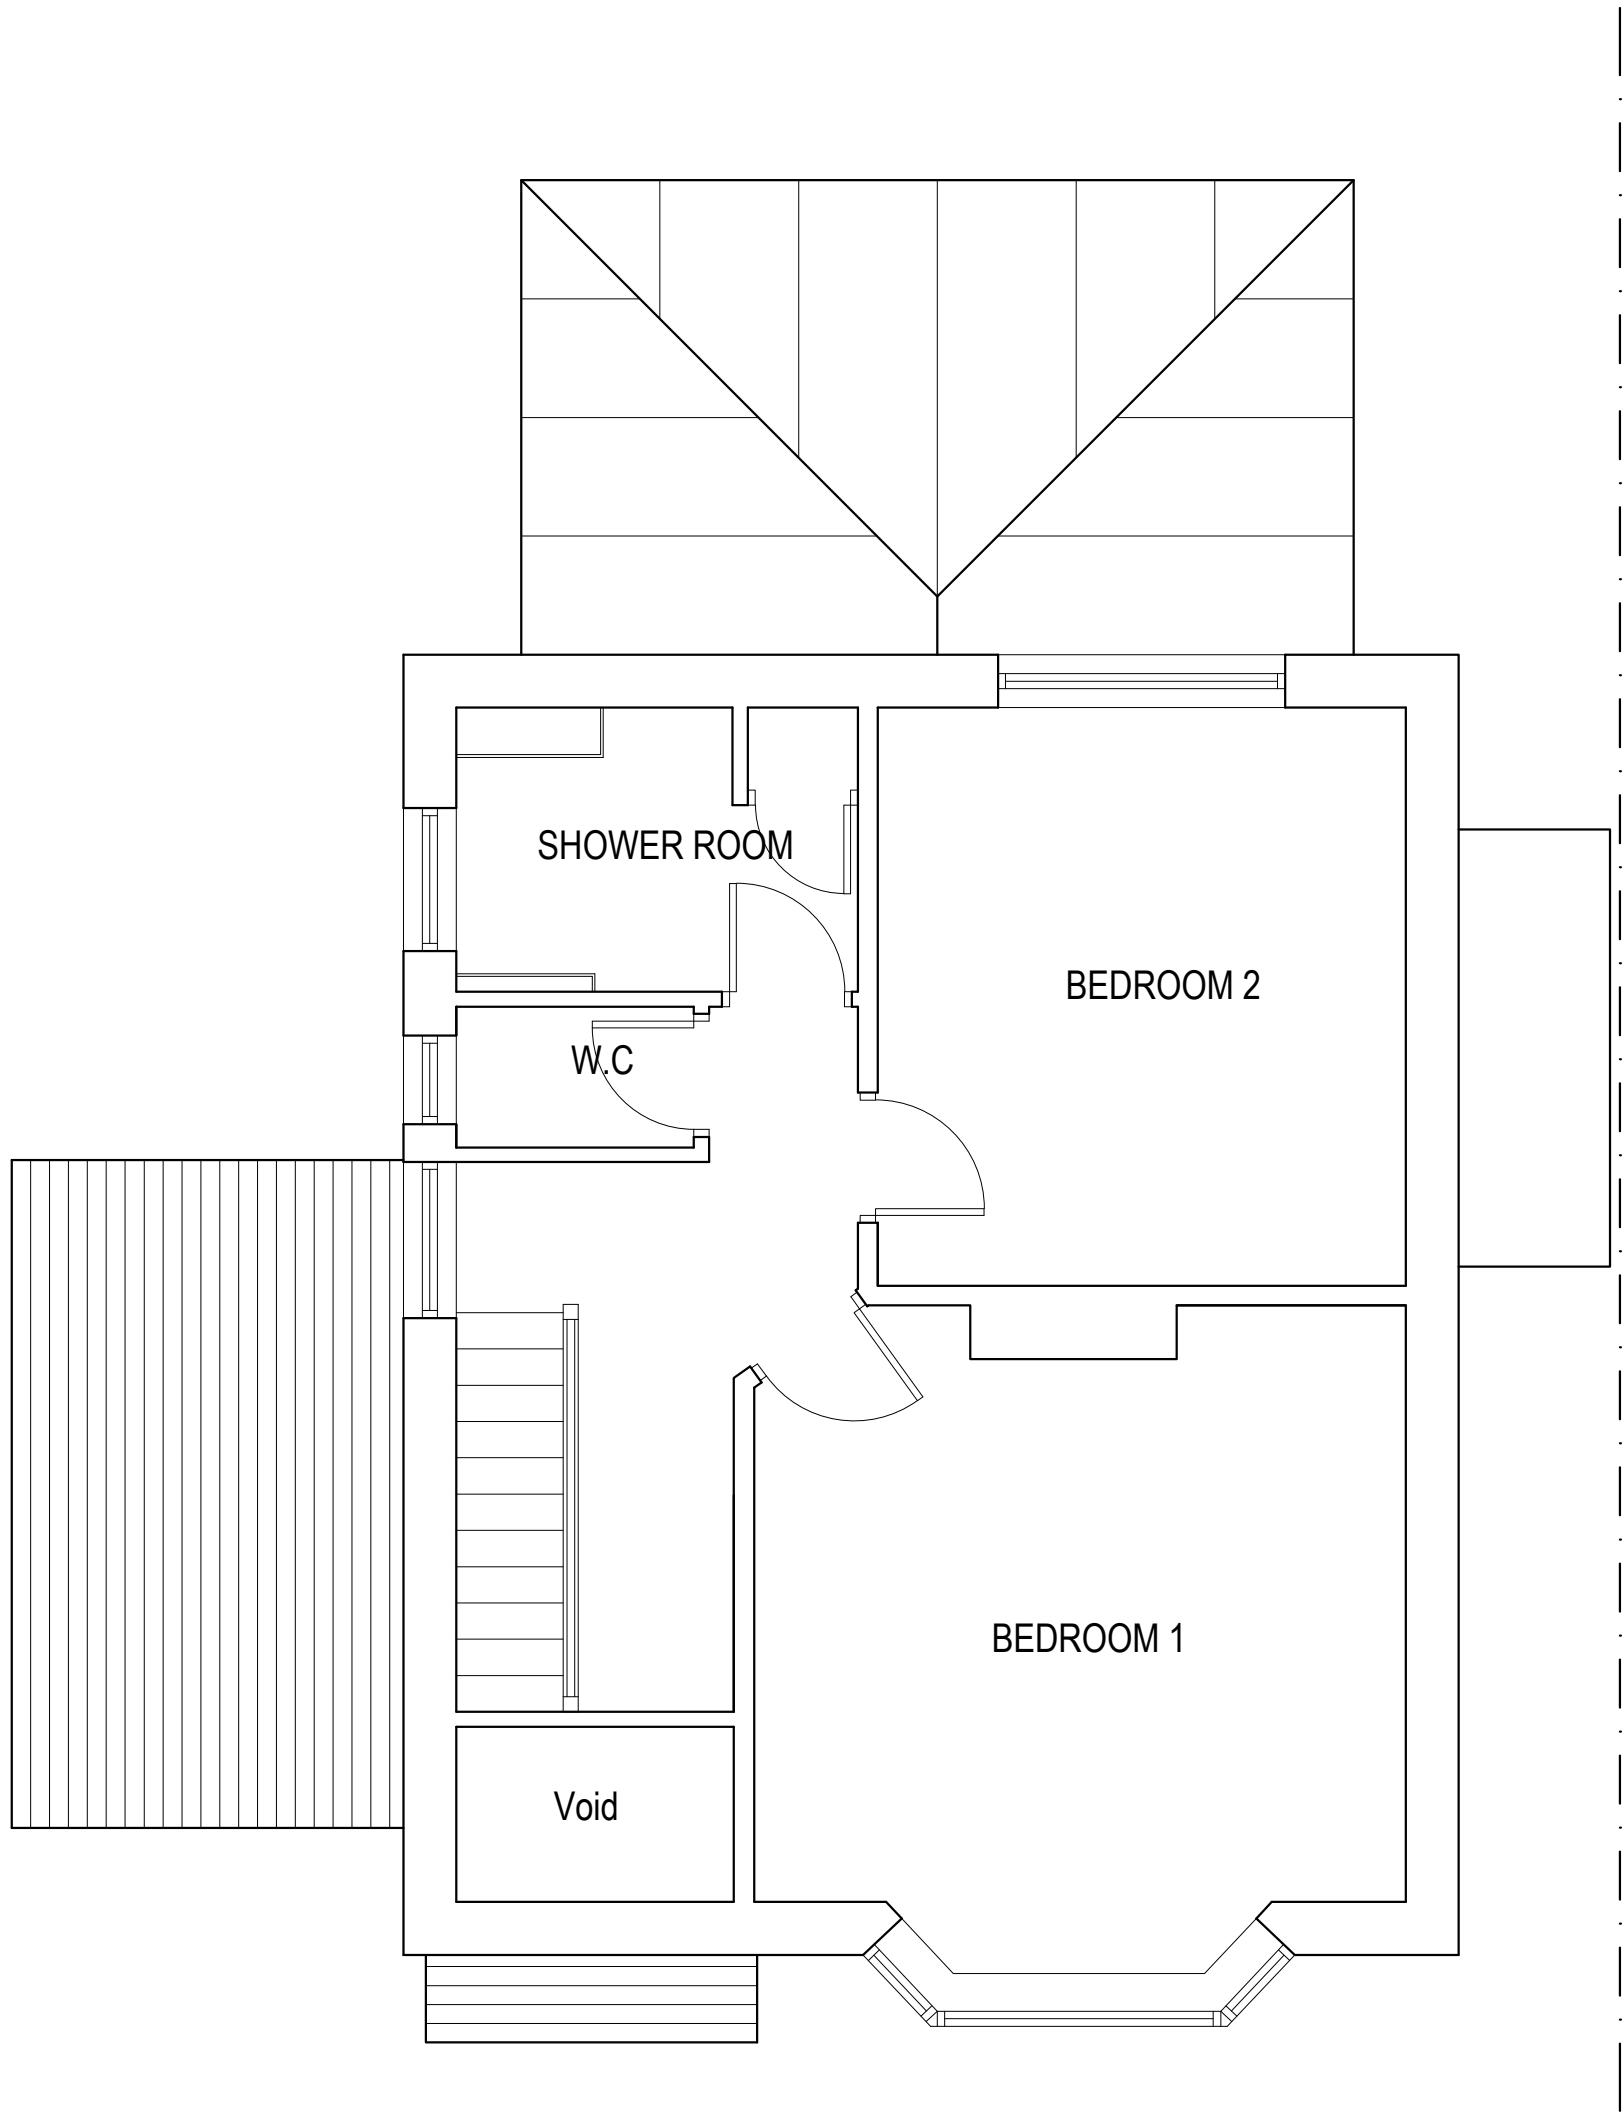


FIRST FLOOR PLAN EXISTING 1:50



SIDE ELEVATION EXISTING 1:100




FRONT ELEVATION EXISTING 1:100

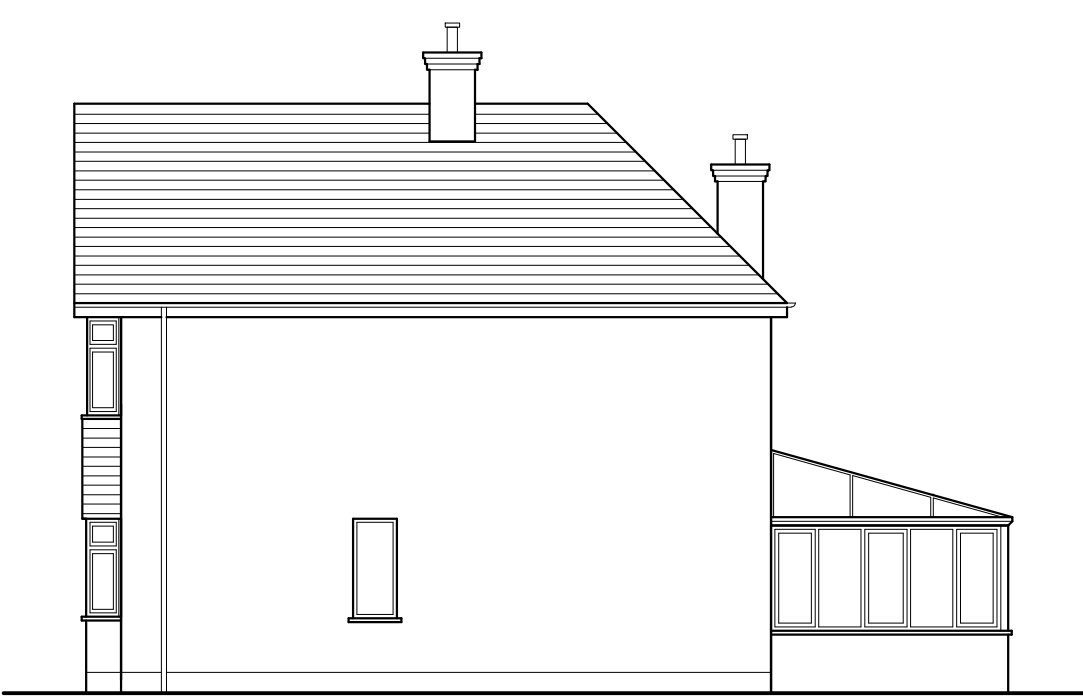

SIDE ELEVATION EXISTING 1:100



REAR ELEVATION EXISTING 1:100

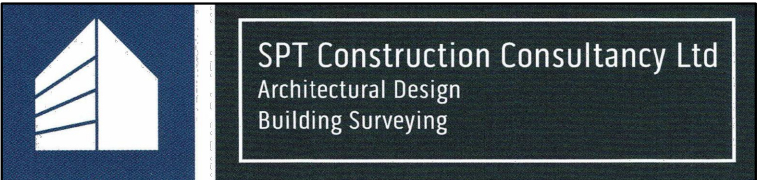

REV	DRAWN	DATE	DESCRIPTION
CLIENT			
Mr Ben Pope			
SITE ADDRESS			
235 Hawthorn Road Bognor Regis West Sussex PO21 2UW			
DRAWING TITLE			
Proposed Extension and Alterations Existing Plans Existing Elevations			
SCALE			
As Shown			
DATE			
December 2021			
REFERENCE			
235 Hawthorn Road			
DRAWING No.		REV.	
001			