




SOUTH ELEVATION TO CHICHESTER RD

EXTERNAL MATERIALS FOR NEW WORK
 Natural slate roofs with lead hips and ridges,
 painted render to all elevations with string
 course above ashlar coursed ground floor
 and painted plinth, windows double glazed
 vertical sliding sash

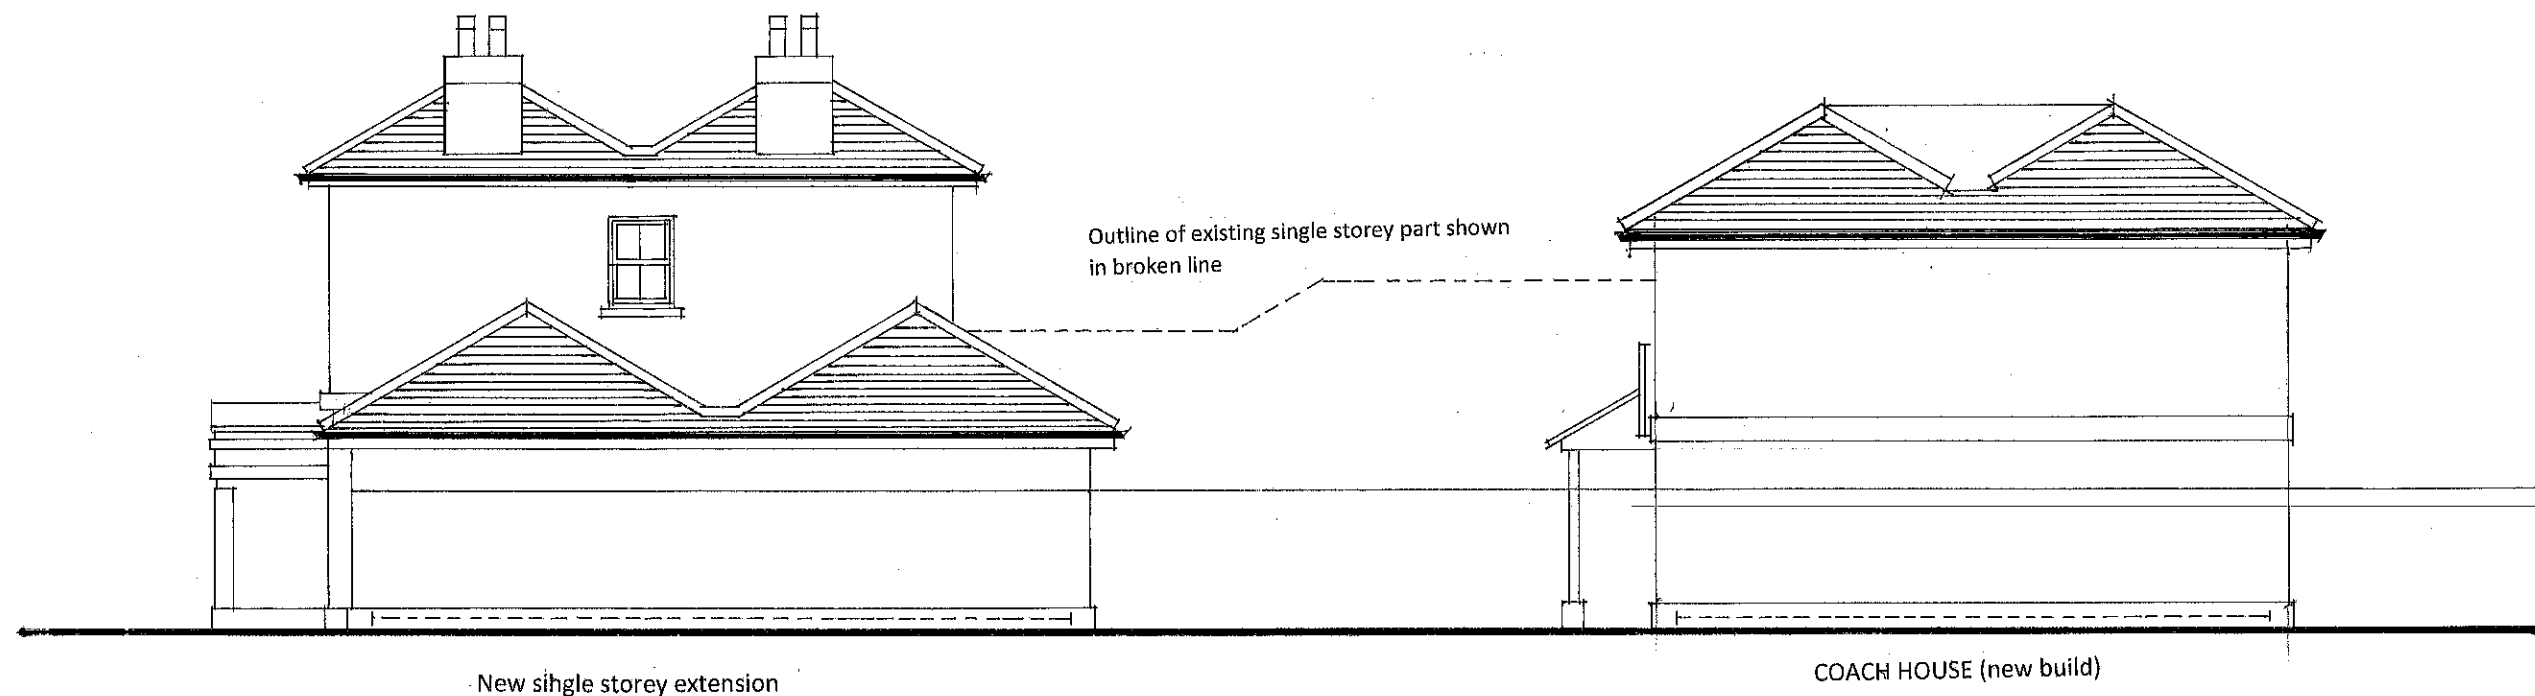

EAST ELEVATION TO 10 CHICHESTER RD

This drawing is the copyright of the Architect and must not be reproduced or used without the Architect's permission. Figured dimensions are to take precedence over scaled dimensions. The Contractor is responsible for checking all figured dimensions on drawings against actual site dimensions. Scaled dimensions are not to be used for construction and setting out purposes. Any discrepancies are to be reported to the Architect. This drawing should be read in conjunction with schedules, specifications and engineers drawings and details where applicable.

DAVID BENNETT ARCHITECTS
 THE OLD COTTAGE
 10 VICARAGE LANE, FELPHAM
 WEST SUSSEX PO22 7EA
 01243 842619 and 07932 757144
 Email: davidbennettarch@excite.com

CLIENT
CS PROPERTY AND CONSULTANCY LTD

PROJECT
**MANOR HOUSE, 12 CHICHESTER ROAD
 BOGNOR REGIS PO21 2XE**

DRAWING TITLE
PROPOSED ELEVATIONS SHEET 1

SCALE
1/100 at A3

REFERENCE
11332.13B