
 


X

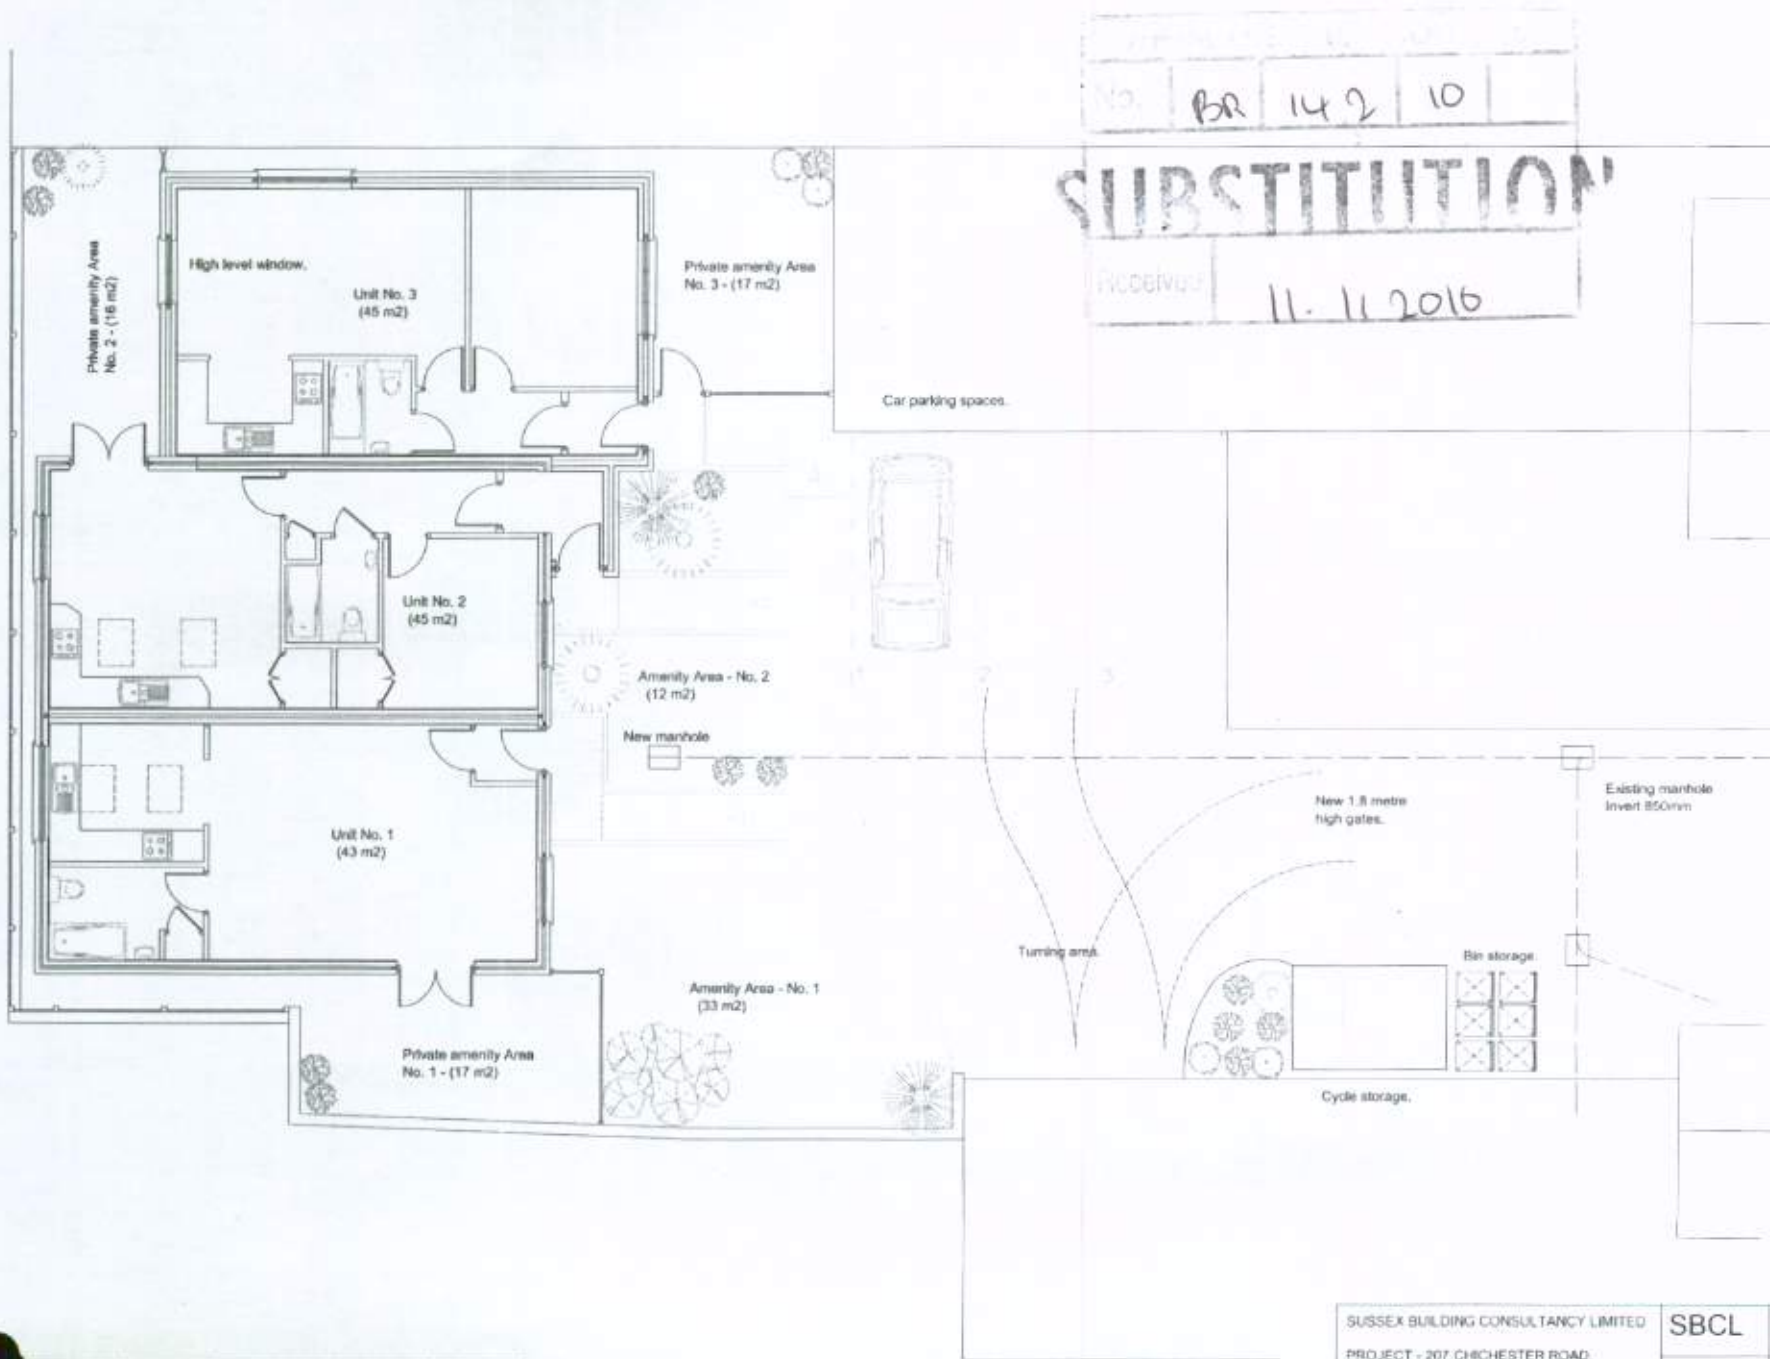

PROPOSED GROUND FLOOR PLAN

SUSSEX BUILDING CONSULTANCY LIMITED	SBCL
PROJECT - 207 CHICHESTER ROAD, BOGNOR REGIS.	Drawn by: [illegible] Checked by: [illegible] Date: 11/11/2010
SCALE - 1/100 REV - C DATE - 11/11/2010	Author: [illegible]