



EXISTING AND PROPOSED REAR
ELEVATIONS WILL BE SAME .

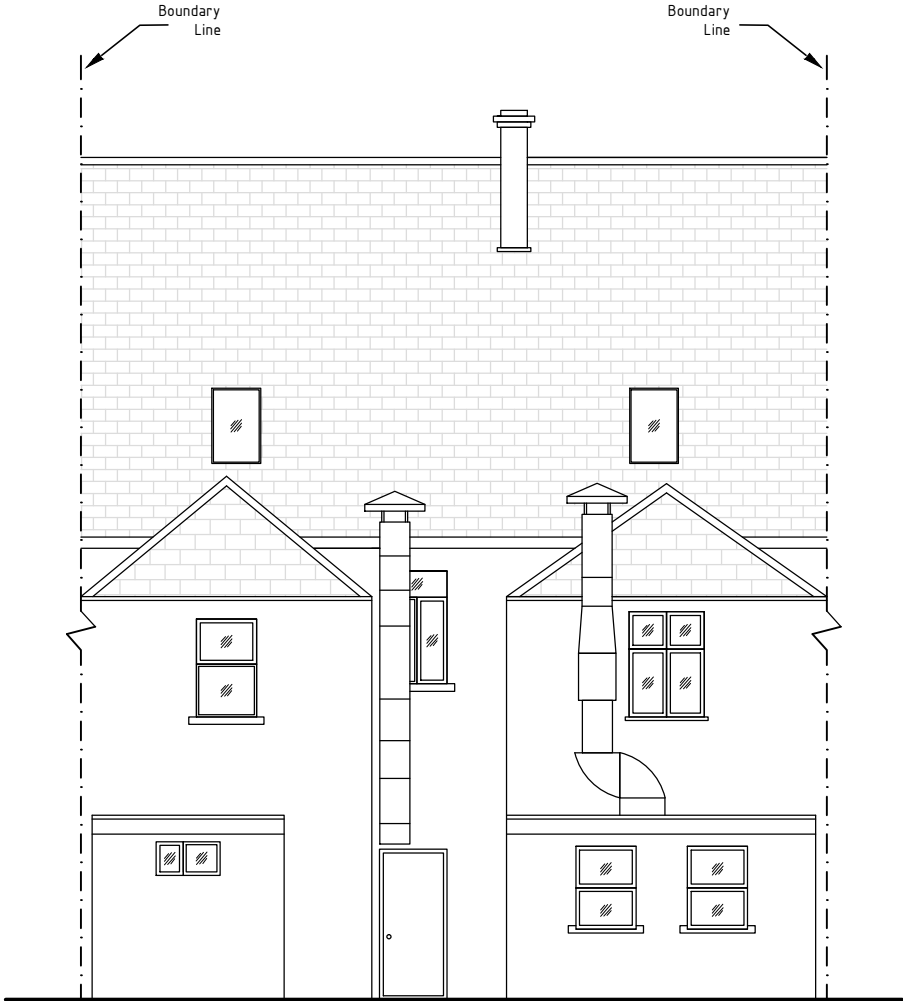

EXISTING REAR ELEVATION
Scale: 1:100

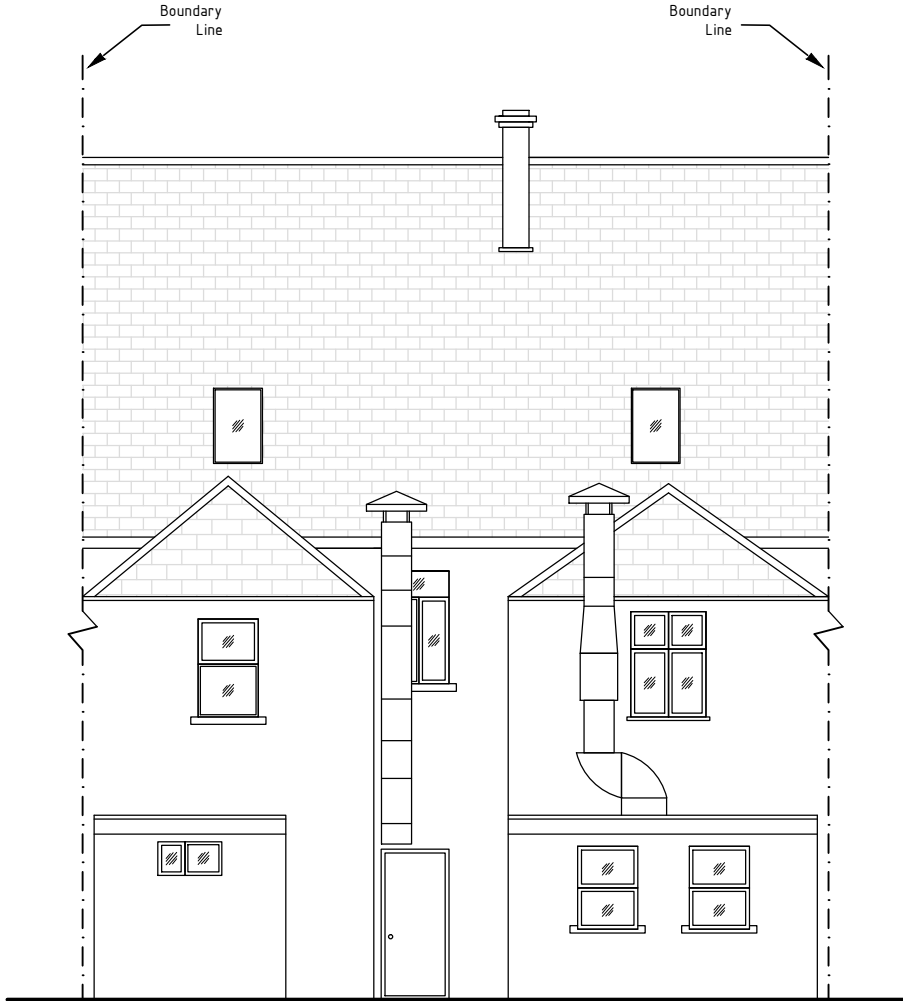


PROPOSED REAR ELEVATION
Scale: 1:100

SCALE 1:100 0 0.5m 1 1.5 2 2.5 3 3.5 4 4.5 5 5.5 6 6.5 7 7.5 8 8.5 9 9.5 10 m



29A Waterloo Road
Epsom , Surrey KT19 8EX
Mobile: (0750) 781 17 01
E-Mail: kablandesign@hotmail.co.uk

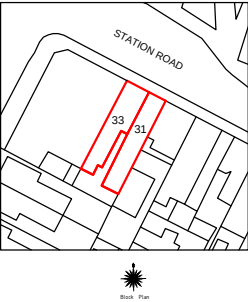

NOTES

1. This drawing is to be read in conjunction with all relevant drawings. Any discrepancies found to be notified to the Supervising Officer Immediately
2. Only figured dimensions to be used for constructional purposes
3. All works to be carried with all relevant local authority approvals and to the satisfaction of the building control inspector, existing structure to be opened for inspection if required. All dimensions are to be checked on site prior to commencement of works.
4. This drawing is copyright of KABLAN DESIGN and can not be reproduced without KABLAN DESIGN's approval

THIS IS A PLANNING DRAWING ONLY

Client: Orhan Gundogdu

Address: 31A-33 Station Rd, Bognor Regis,
PO21 1QD

Drawing Title

Existing Rear Elevation
Proposed Rear Elevation

Scale 1:100

DRAWING NUMBER : 23.0319.03

Revision: MAR 2019

Scale: 1:100 @ A3

ALL DIMENSIONS TO BE VERIFIED ON SITE