




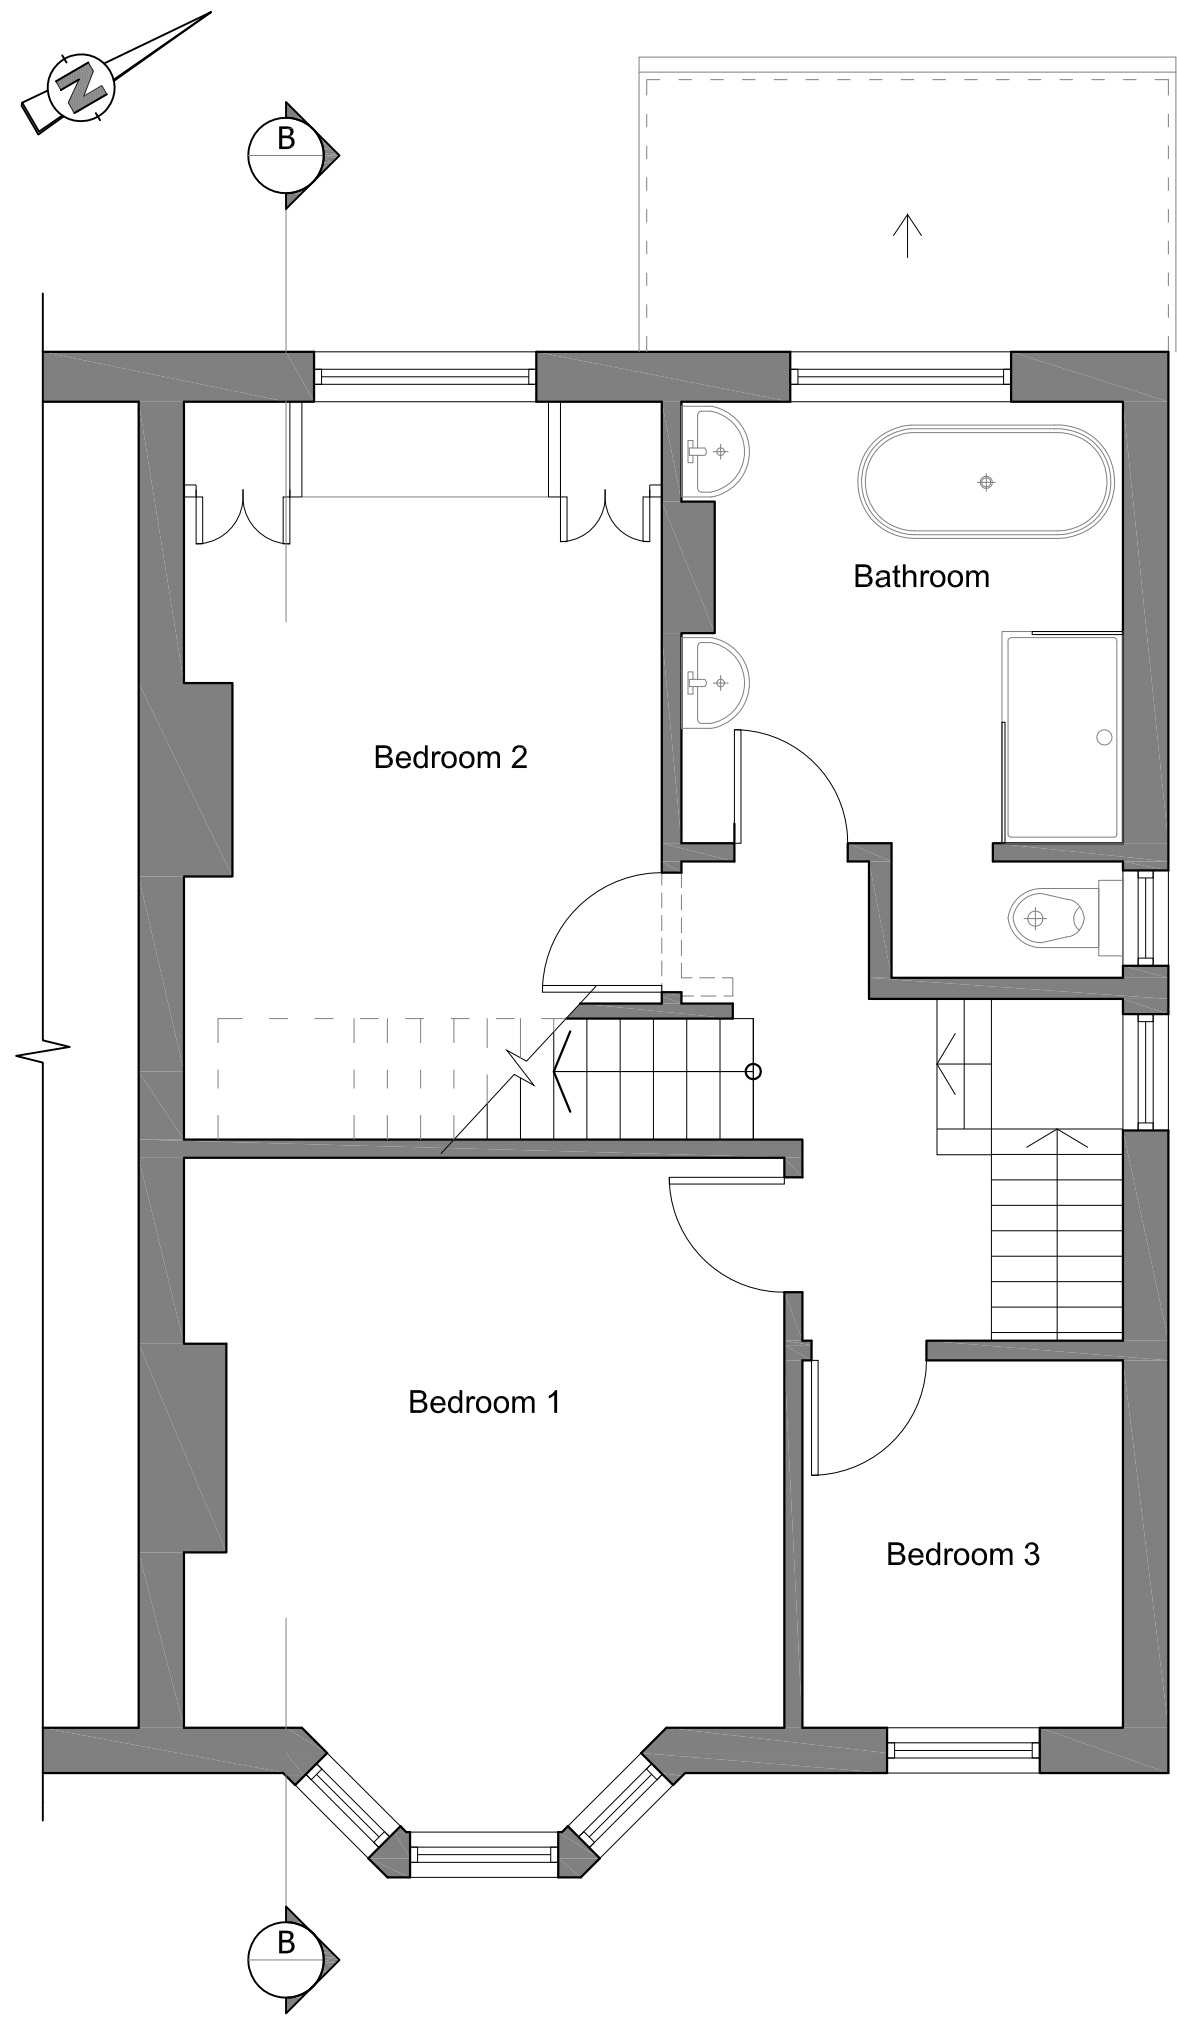


PROPOSED FIRST FLOOR PLAN
SC. 1:50

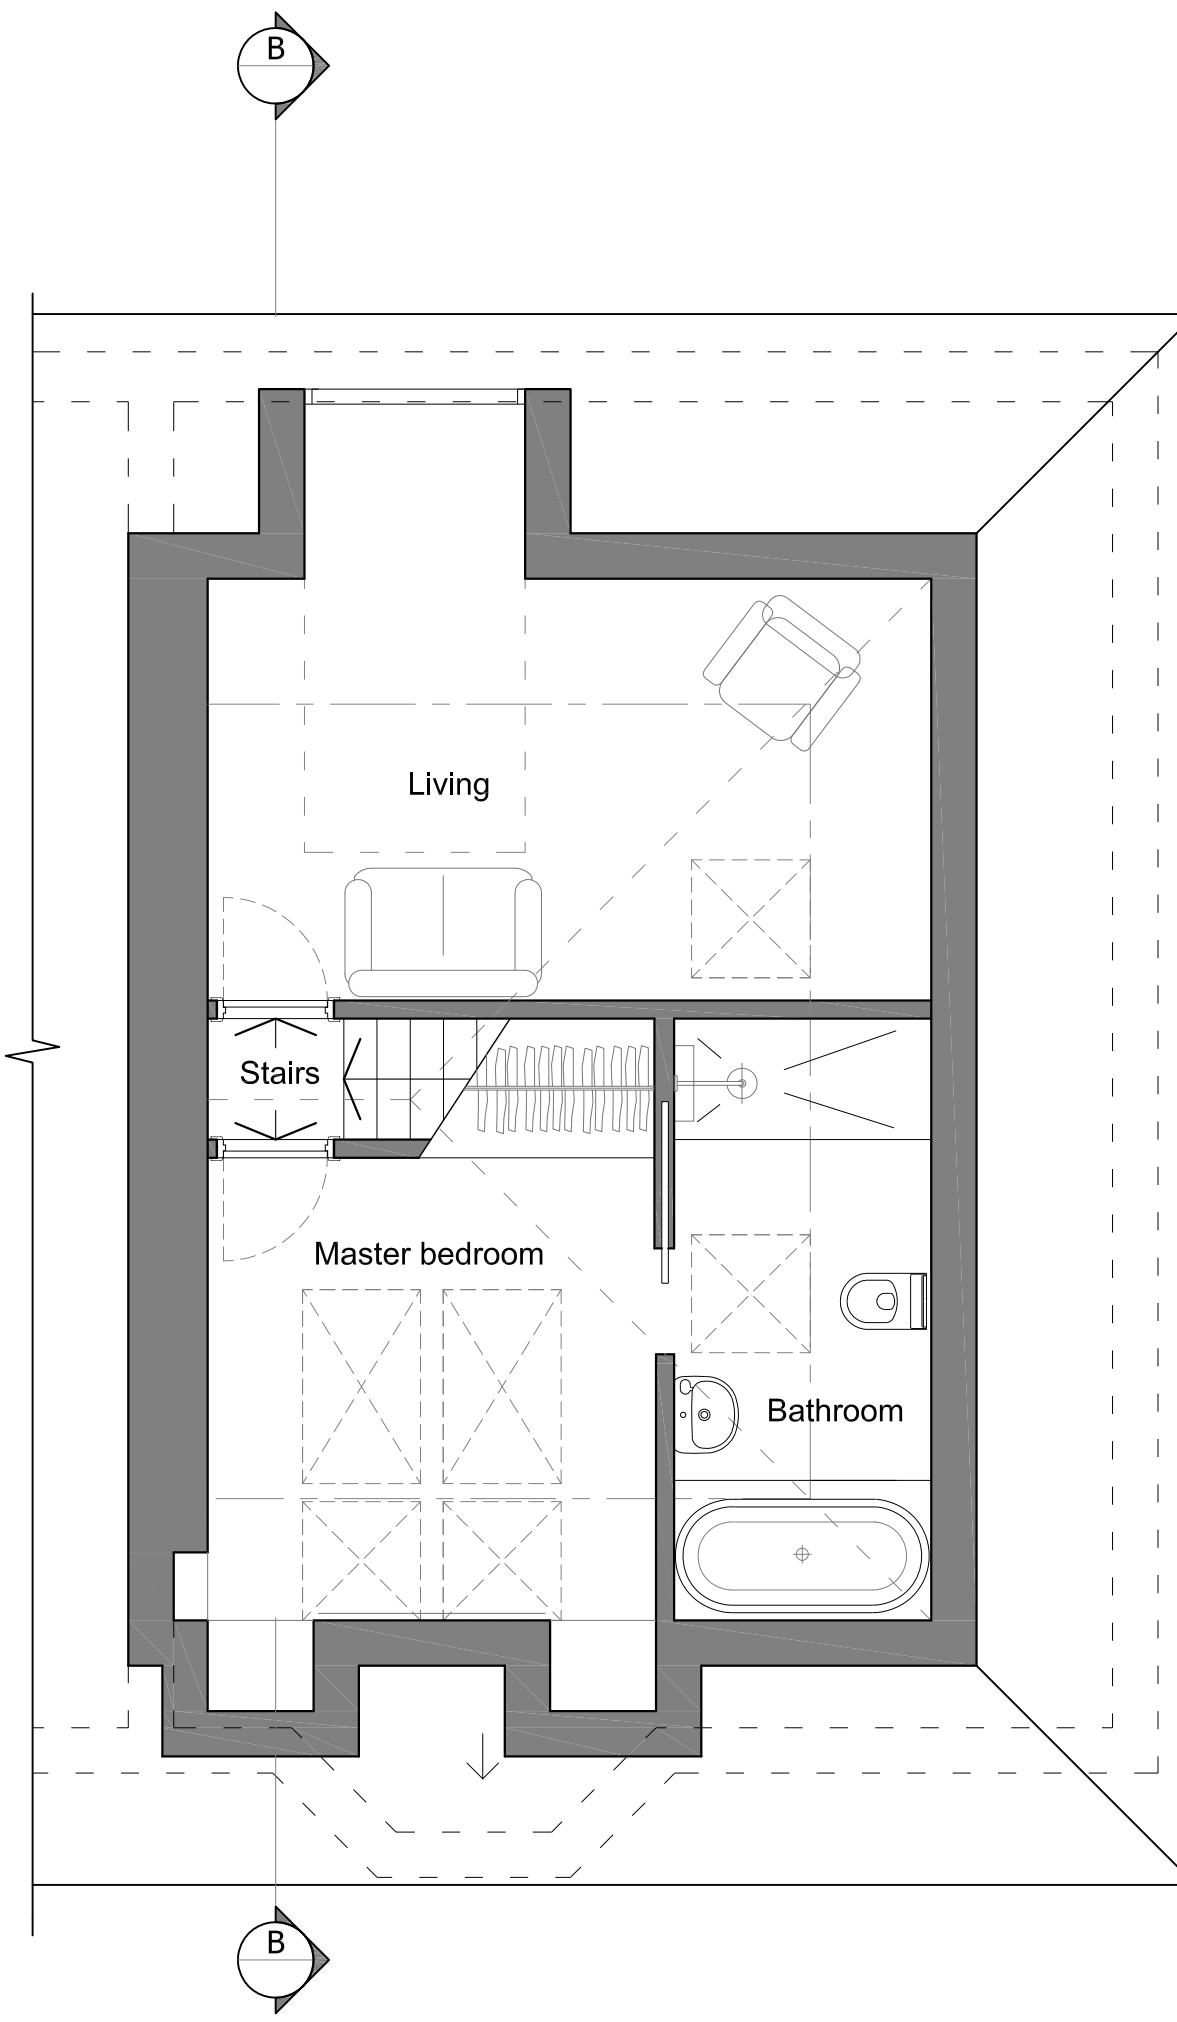

PROPOSED SECOND FLOOR PLAN
SC. 1:50

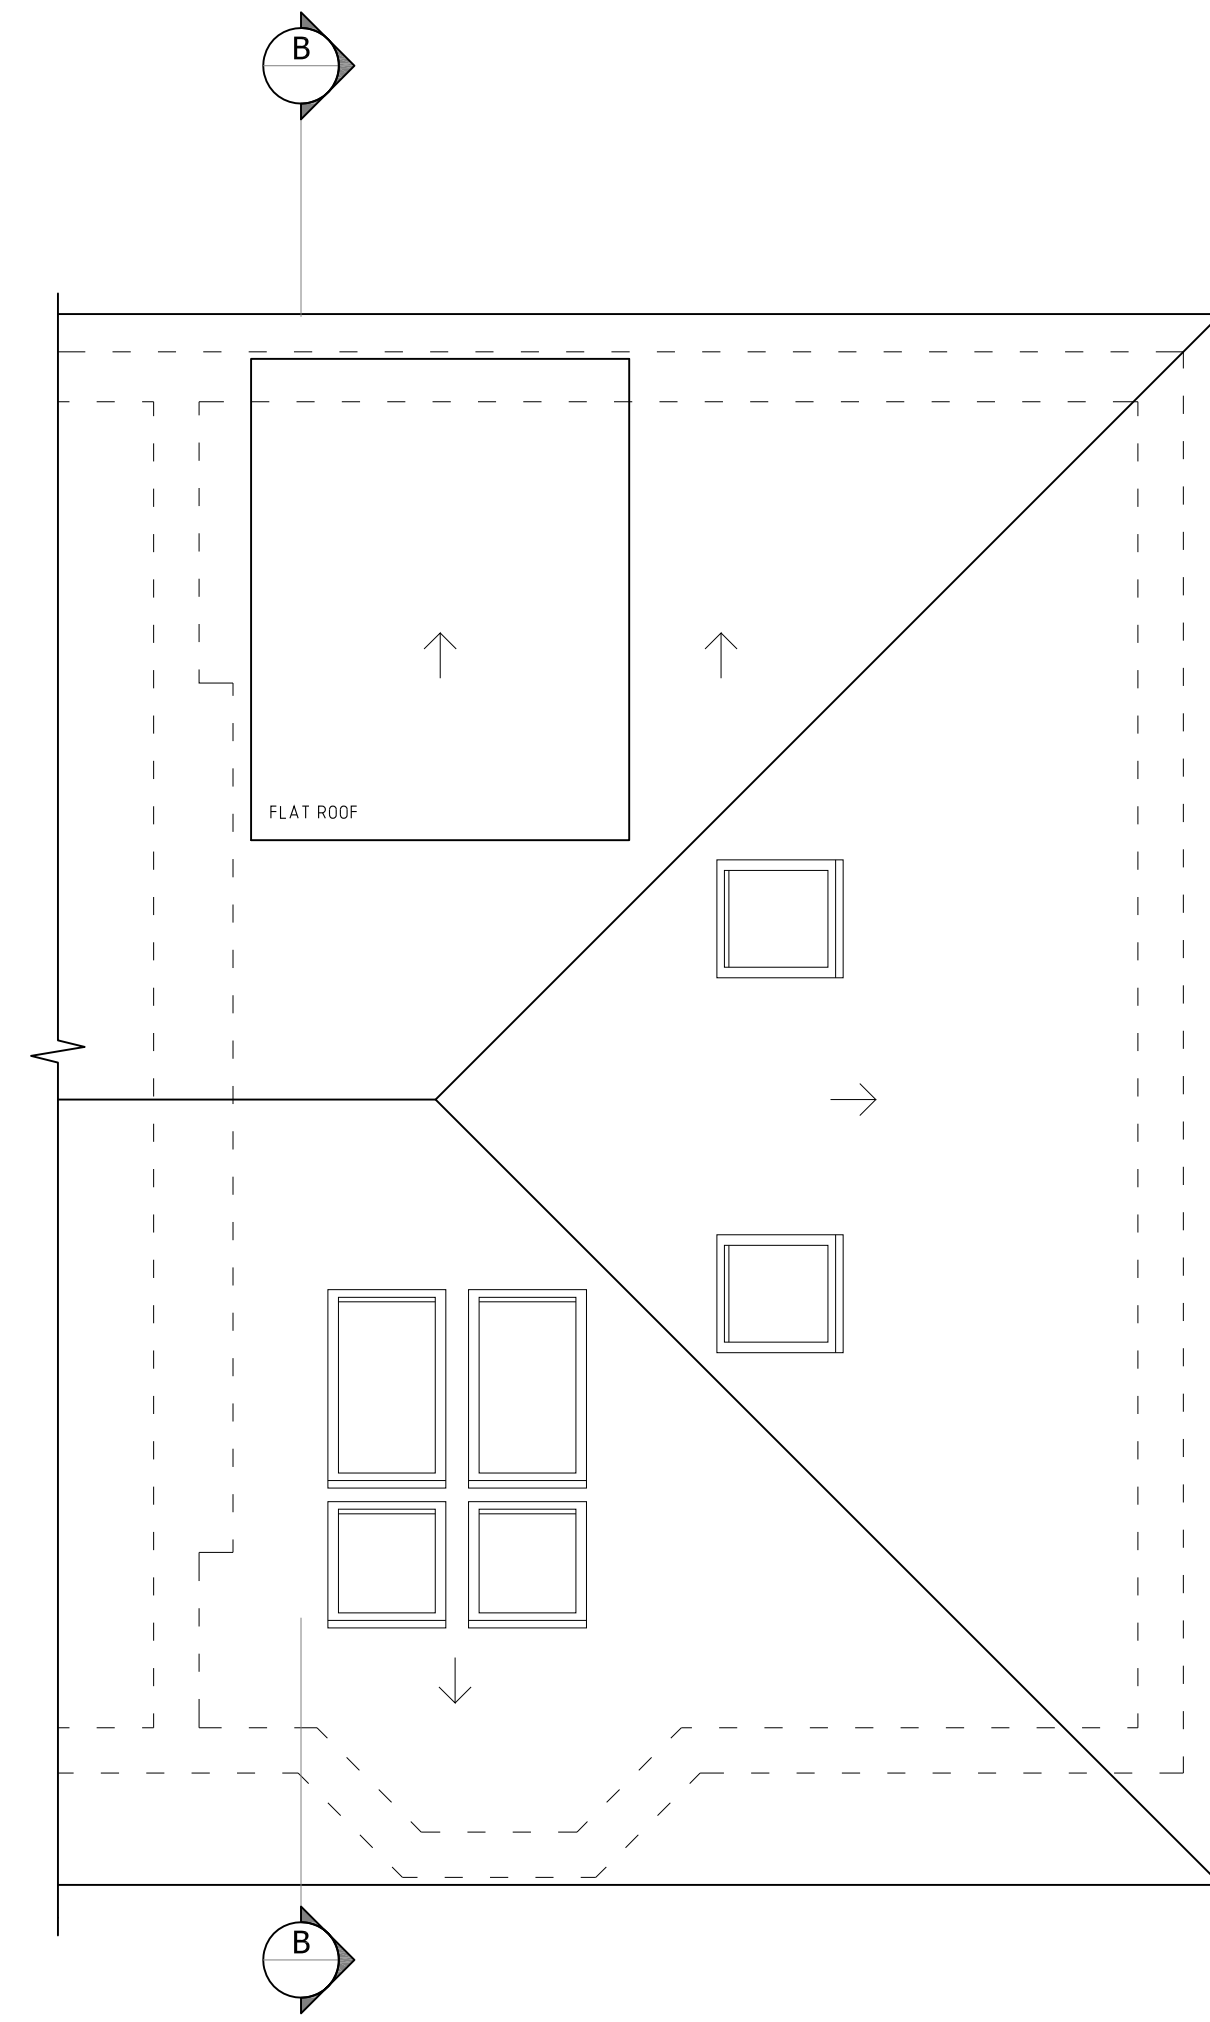


EXISTING ROOF PLAN
SC. 1:50

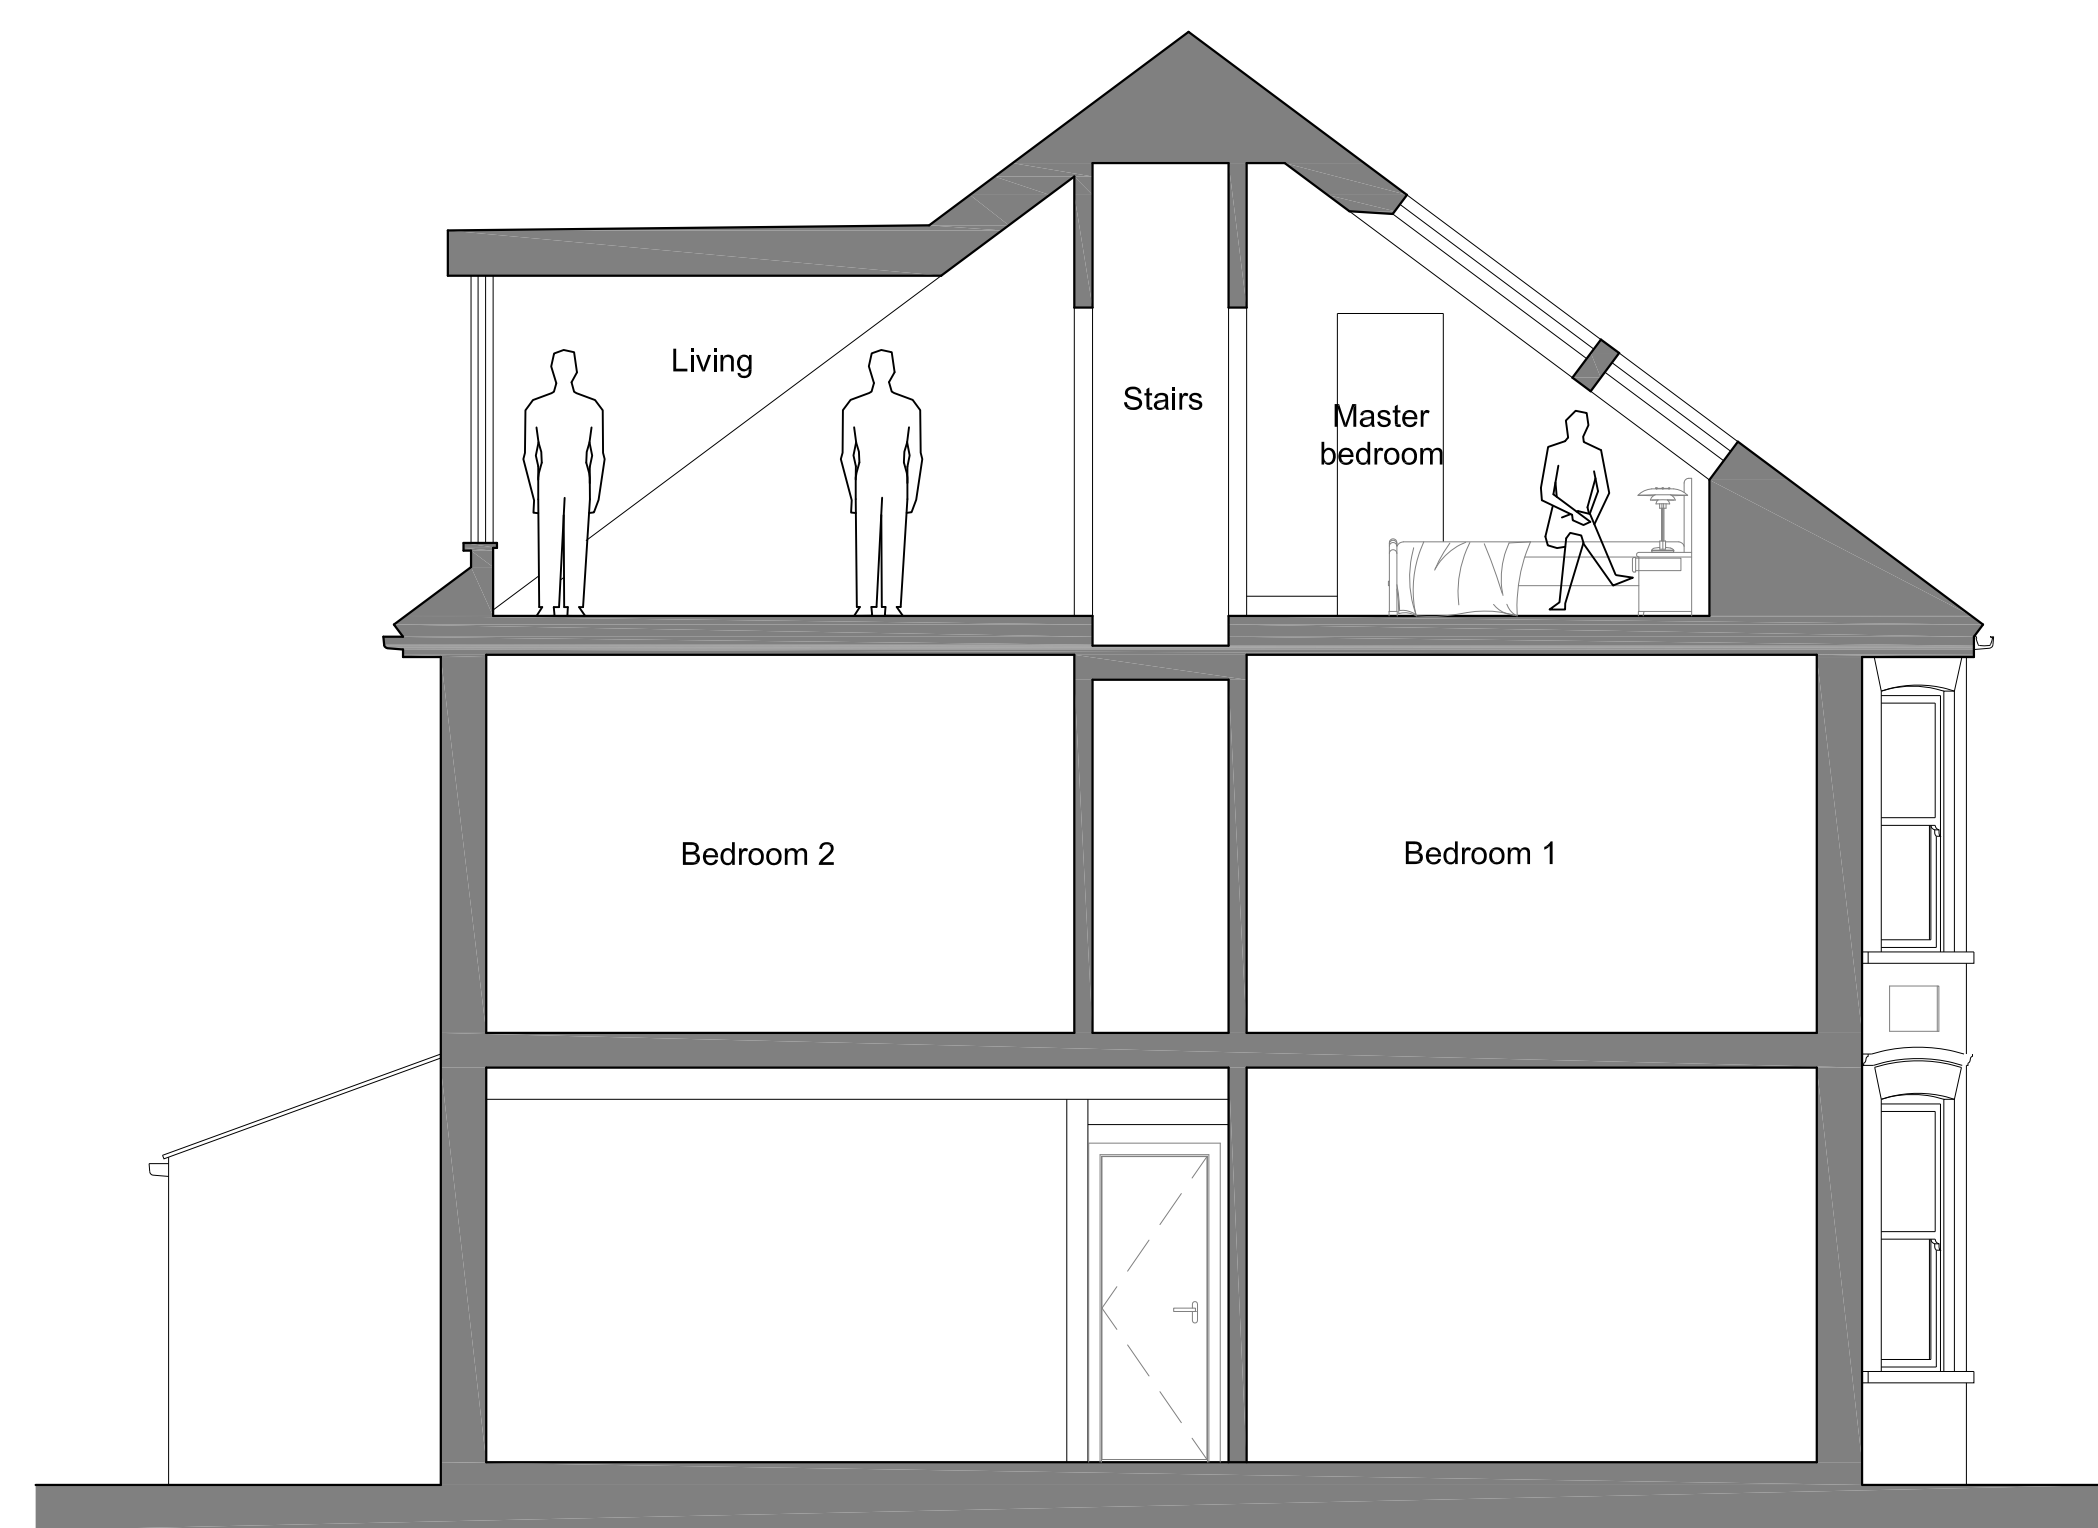

SECTION B
SC. 1:50



PROPOSED EAST FACING ELEVATION
SC. 1:50

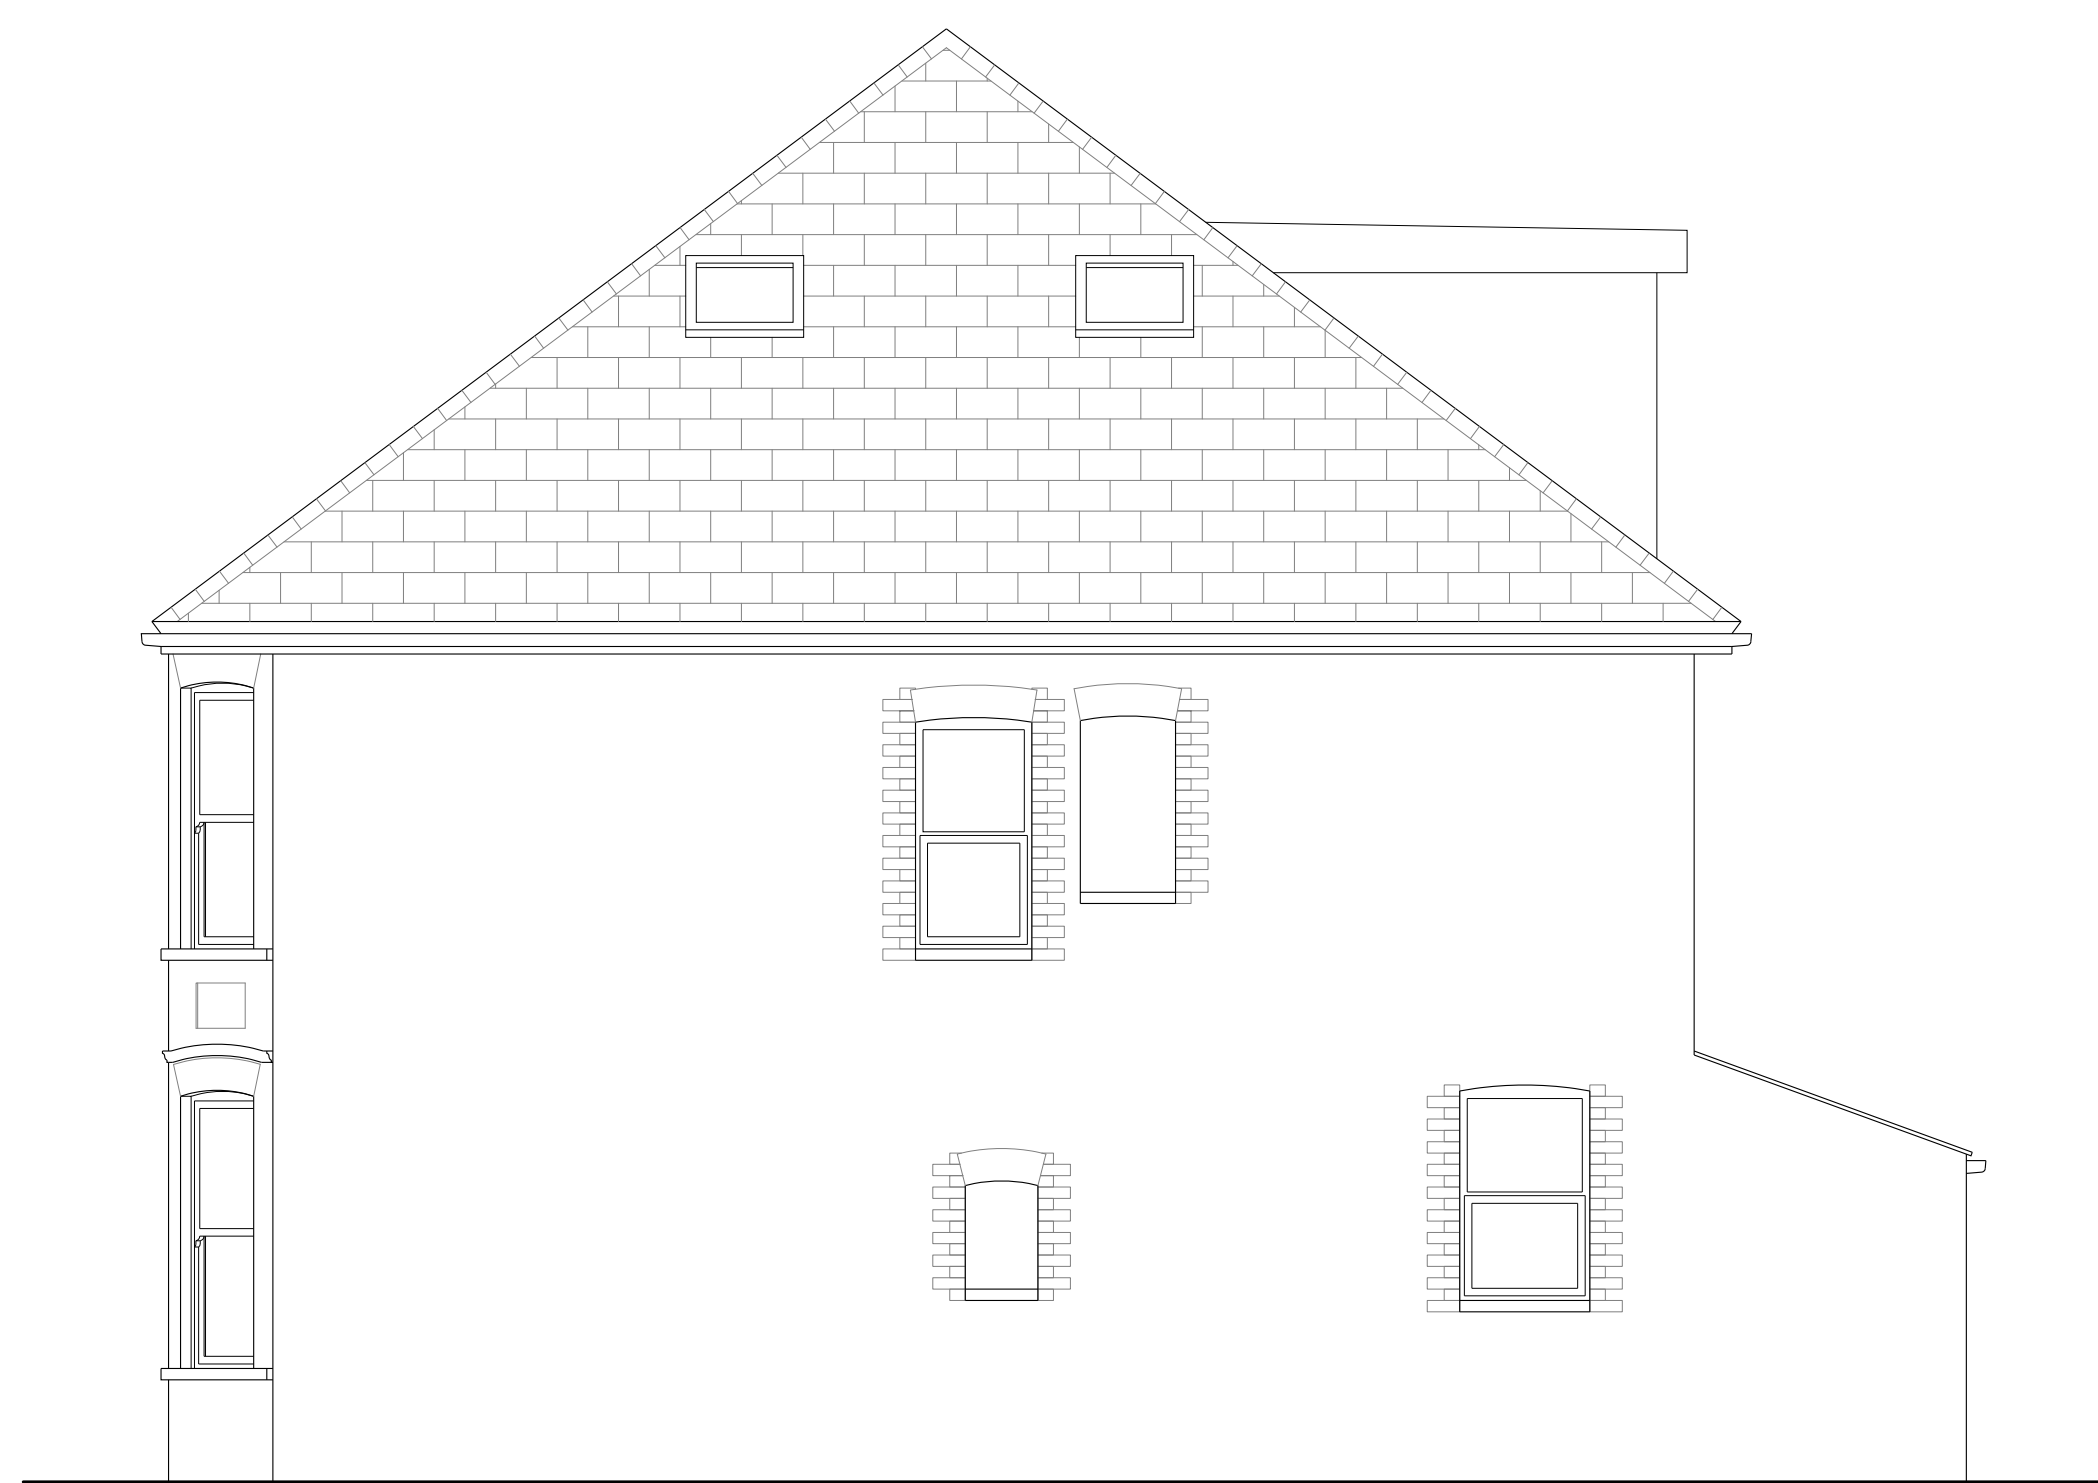

PROPOSED NORTH FACING ELEVATION
SC. 1:50



PROPOSED WEST FACING ELEVATION
SC. 1:50

JJR DESIGNS Limited

Figured dimensions only are to be used. All dimensions to be checked on site. Differences between drawings and between drawings and specification or bills of quantities to be reported to JJR Designs Ltd.

© This drawing is prepared for the application for:

1. Planning permission
2. Building Regulation Permission

on behalf of the applicant named below and for no other purpose.

The copyright of the drawing and designs remains JJR Designs Ltd.

All copies are only for information about the application, they may not be used for any other purpose without the express written permission of JJR Designs Ltd.

Revisions:

1:50

1m 0 1m 2m

jjr designs

Suite 6a
Church House,
94 Felpham Road
Felpham
West Sussex,
PO22 7PG
TEL: 01243 822081

Architectural Services
Planning
Building Regs
On Site Supervision
Landscape Design

e-mail: info@jjrdesigns.com

Client:
A BAXTER

Project:
**140 LONDON ROAD
BOGNOR REGIS
PO21 1BD**

Drawing Title:
PROPOSED PLANS AND ELEVATIONS

Issue status:			
Outline proposals	☐	Production information	☐
Tender drawing	☐	Detail design	☐
		Scheme design	☐
		Contract drawing	☐
Scale:	Drawn:	Checked:	Date:
1:50 @A1	A. Stegarescu	R. Stefanski	03.03.2020
Job No:	Drawing No:	Revision:	
1424	PL 04	B	