
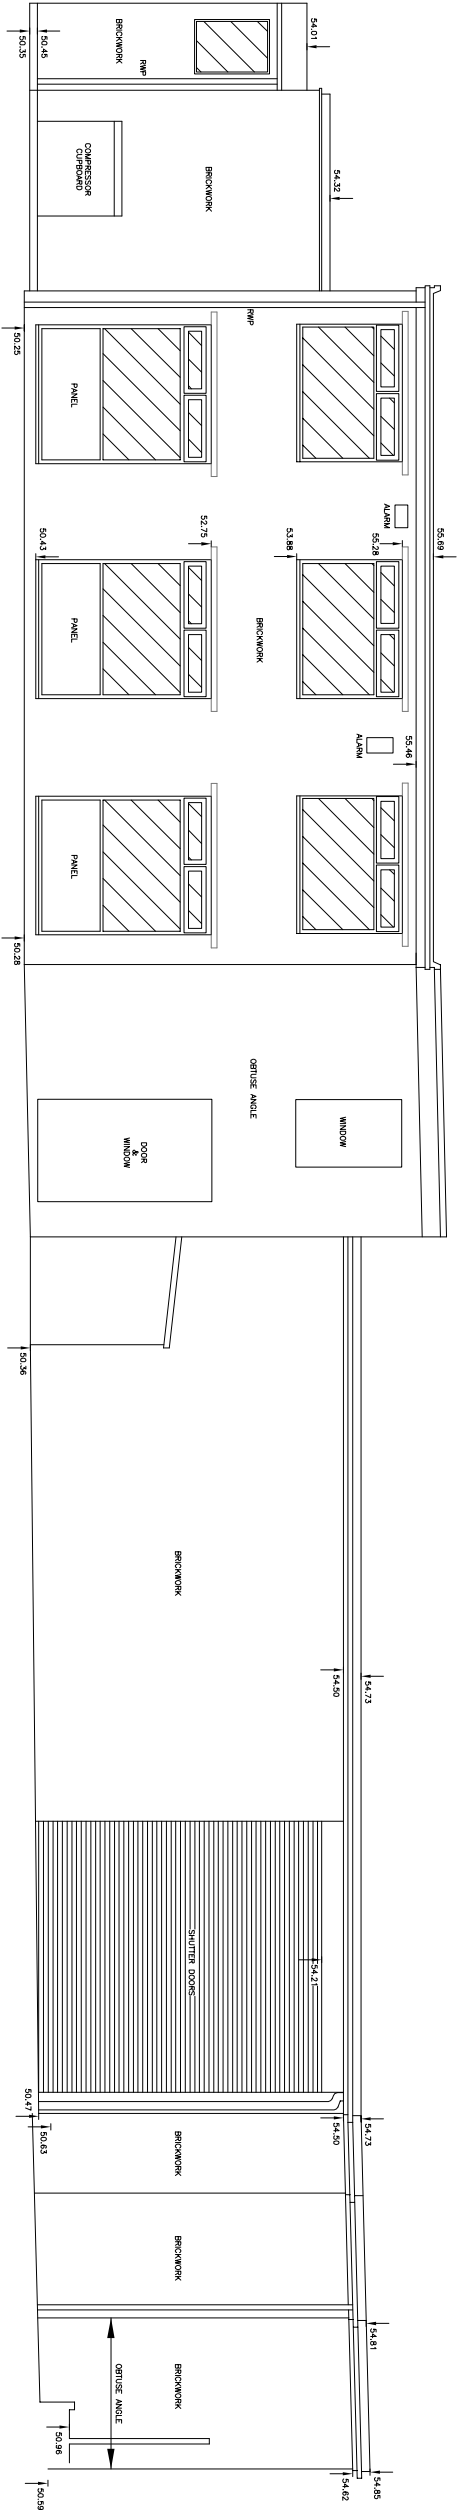


49.00m Above Arbitrary Datum

Proposed Elevation 1

 

49.00m Above Arbitrary Datum

Existing Elevation 1

PROJECT			
Ground Floor Extension @ Unit 5 Dickinson Place Bognor Regis. PO22 9QU			
CLIENT			
S NAPTHINE			
DRAWING			
Proposed & Existing Front Elevation			
REVISIONS			
	DATE	INITIAL	

HomeZone
Architectural Services
27 The Avenue
Liphook
Hants GU30 7QD
07780 823131

DRAWING NO.			
1:100 @ A3			
0802 - SK-05			
-			
REV			
DATE			
05/19			
DRAWN CHECKED			
gi			
SCALE			
1:100 @ A3			
PROJECT			
Ground Floor Extension @ Unit 5 Dickinson Place Bognor Regis. PO22 9QU			
CLIENT			
S NAPTHINE			
DRAWING			
Proposed & Existing Front Elevation			
REVISIONS			
	DATE	INITIAL	