

REVISIONS	DATE	INITIAL	
PROJECT Ground Floor Extension @ Unit 5 Dickinson Place Bognor Regis. PO22 9QU			

CLIENT

S NAPTHINE



DRAWING

Proposed & Existing Rear Elevation



HomeZone
Architectural Services
27 The Avenue
Liphook
Hants GU30 7QD
07780 823131

SCALE	DATE	DRAWN	CHECKED
1:100 @ A3	05/19	gj	
DRAWING NO.			
0802 - SK-06			
CAD NO.			
C:\ACTION\HZ\0801\DRAWINGS			
REV			
-			

Full Elevation 3 (South)

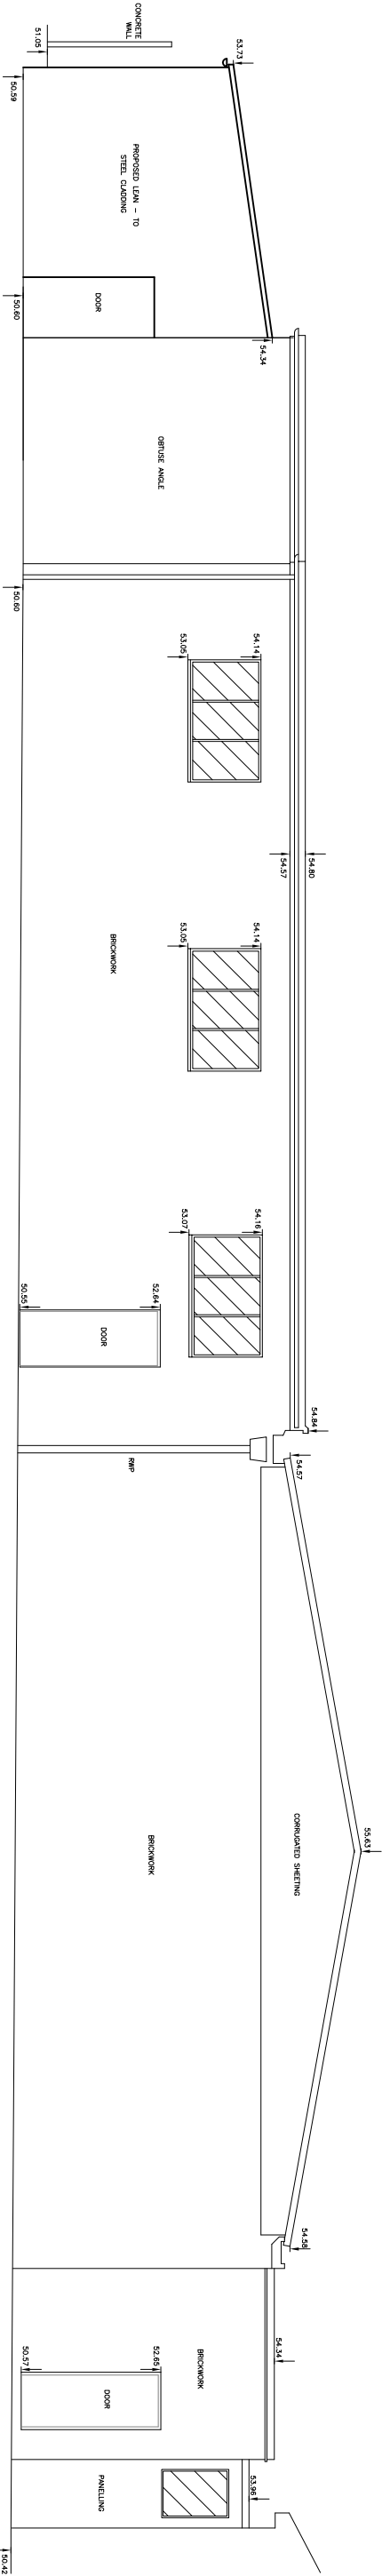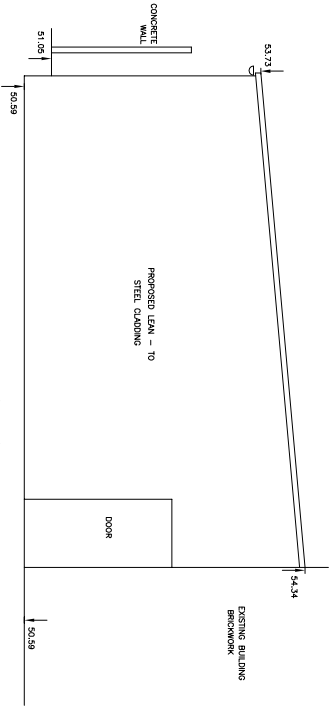

Proposed Elevation 3

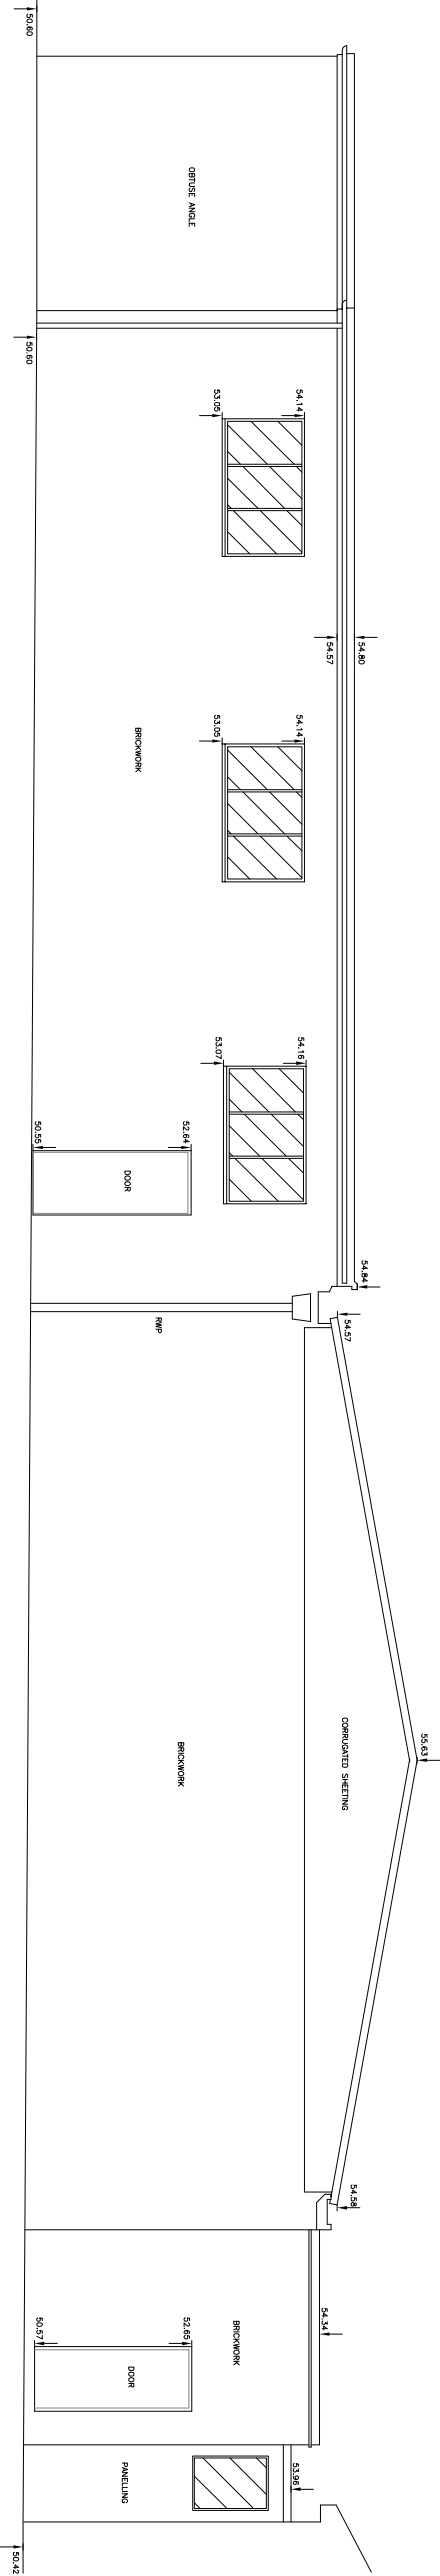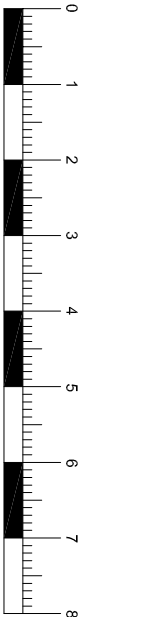

Existing Elevation 3

DATUM 49.00m Above Arbitrary Datum