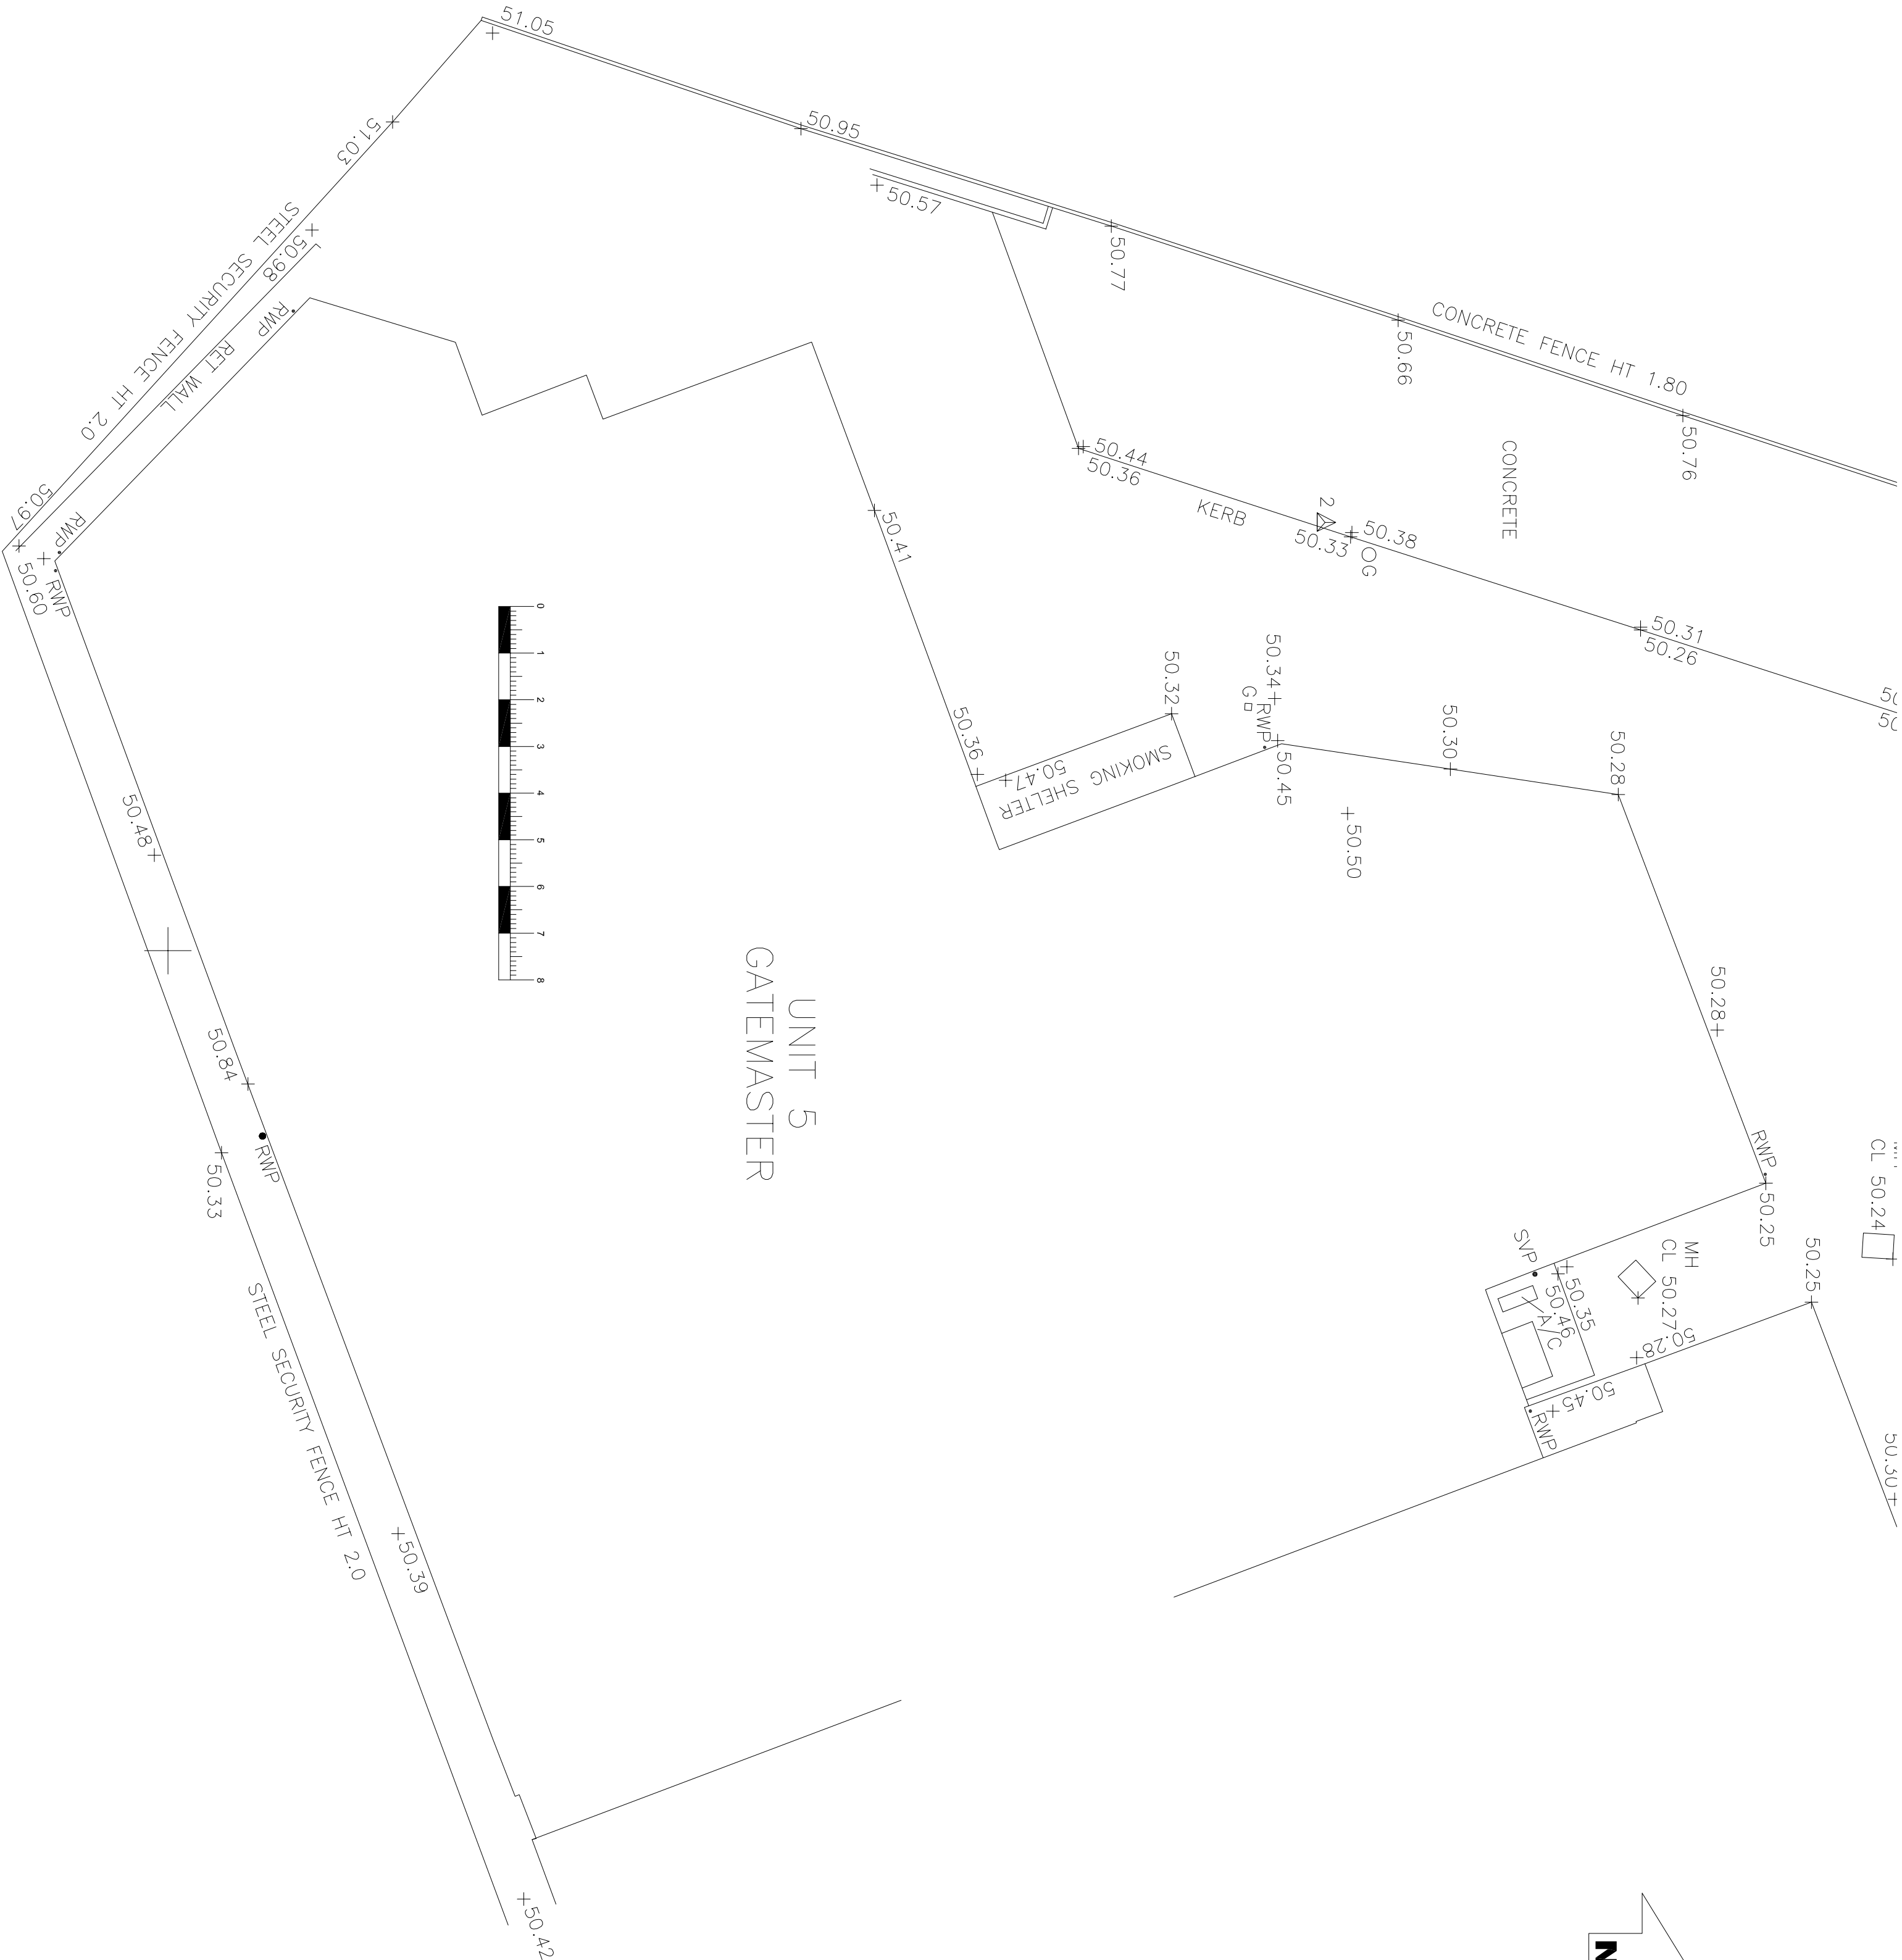


UNIT 5 GATEMASTER

REVISIONS	DATE	INITIAL	

HomeZone

Architectural Services
27 The Avenue
Liphook
Hants GU30 7QD
07780 823131

PROJECT

Ground Floor Extension
@ Unit 5 Dickinson Place
Bognor Regis, PO22 9QU

CLIENT

S NAPTHINE

DRAWING

EXISTING FLOOR PLAN

SCALE	DATE	DRAWN	CHECKED
1:100 @ A2	05/19	gj	

DRAWING NO.

0802 - SK-04

REV

-

CAD NO. C:\ACTION\27\0801\DRAWINGS