


SJD SUPPLIES LTD

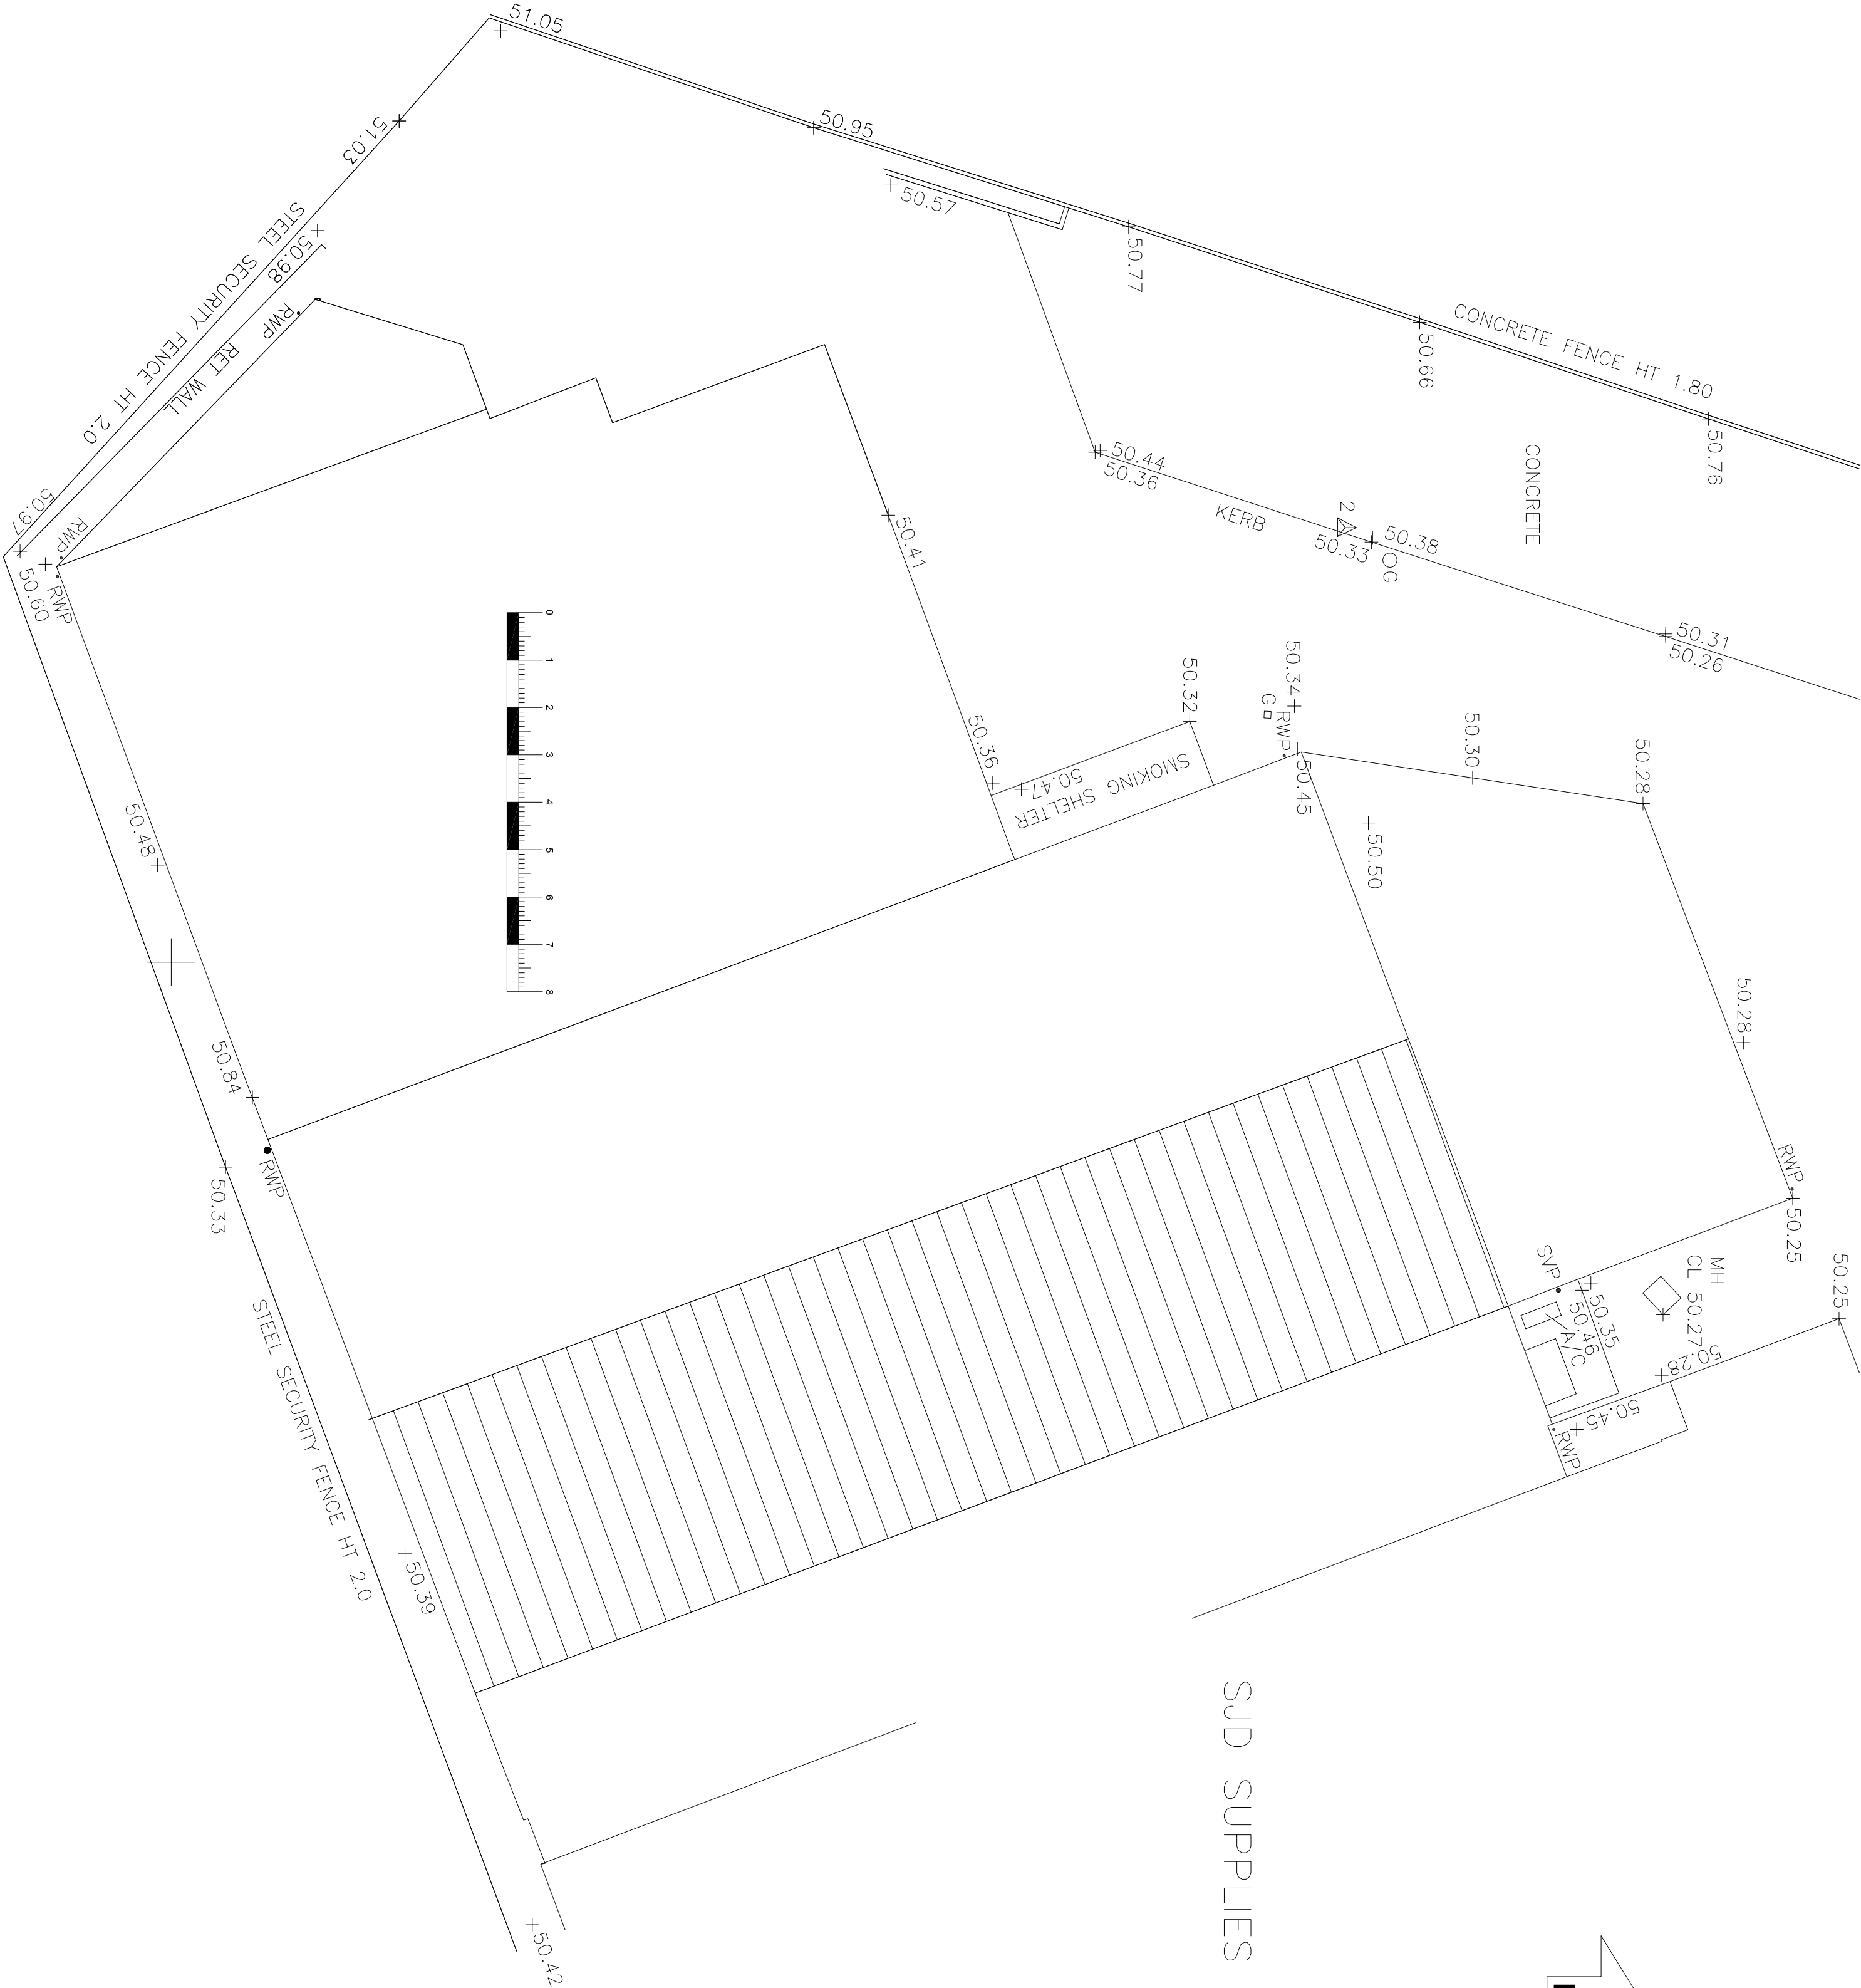

REVISIONS	DATE	INITIAL

HomeZone

Architectural Services
27 The Avenue
Liphook
Hants GU30 7QD
07780 823131

PROJECT
Ground Floor Extension
@ Unit 5 Dickinson Place
Bognor Regis, PO22 9QU

CLIENT
S NAPTHINE

DRAWING
EXISTING ROOF PLAN

SCALE	DATE	DRAWN	CHECKED
1:100 @ A2	05/19	gj	

DRAWING NO.
0802 - SK-09
REV -
CAD NO. C:\ACTION\H2\0801\DRAWINGS