






Existing Front Elevation @ 1:100 (A3)

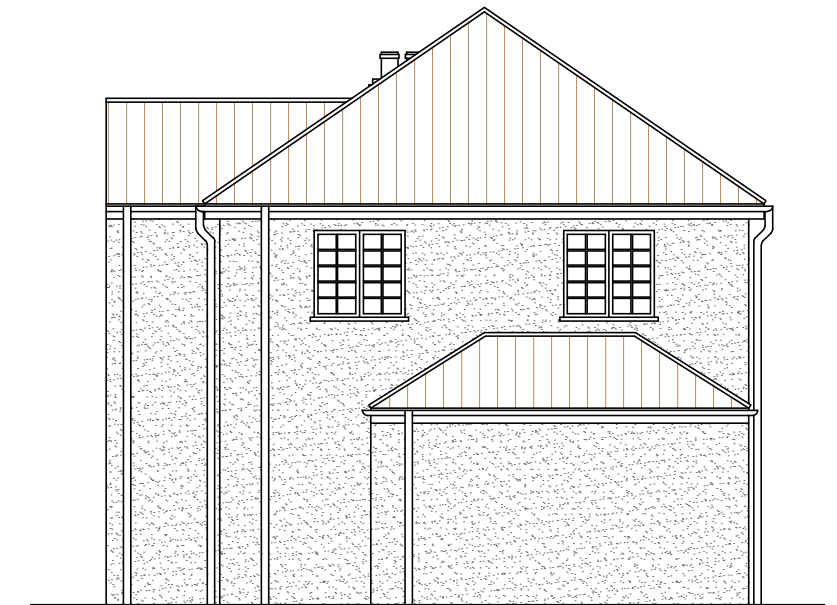

Existing Side Elevation @ 1:100 (A3)

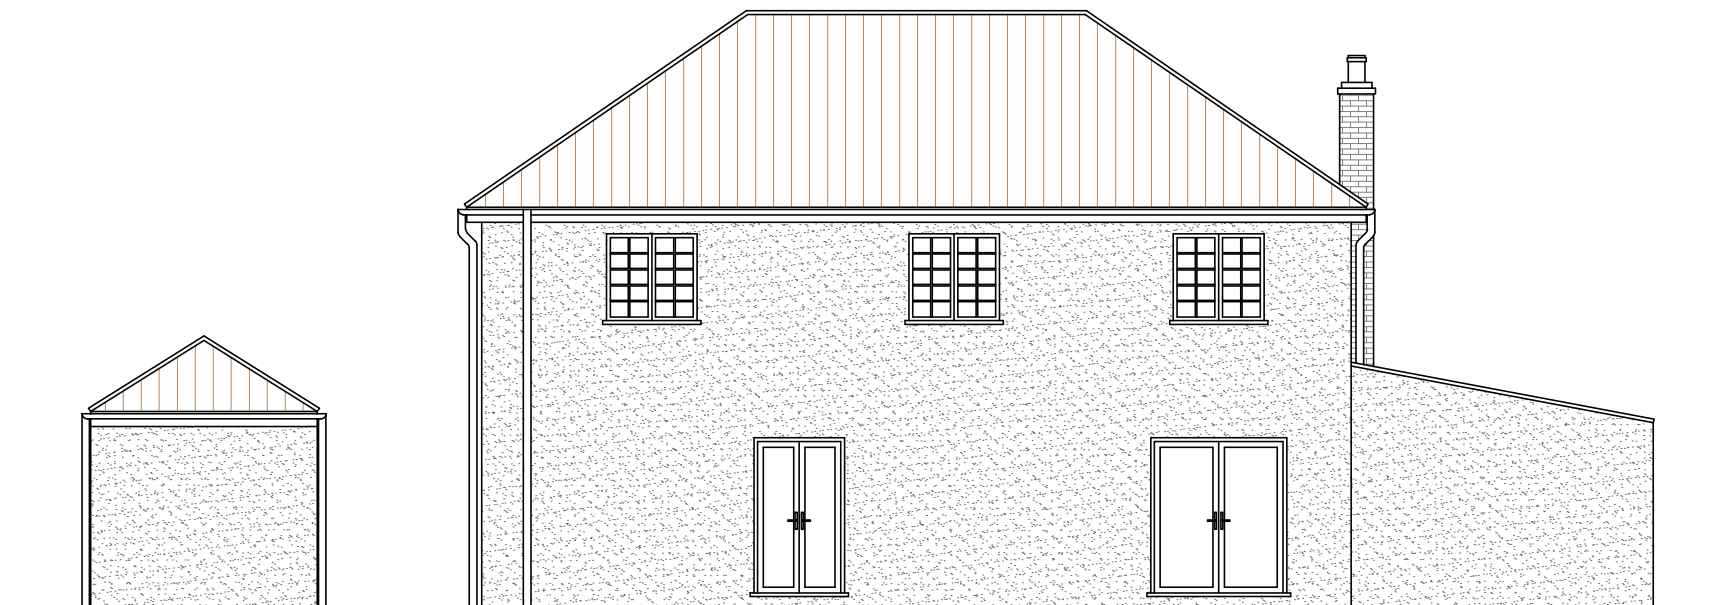


Existing Rear Elevation @ 1:100 (A3)

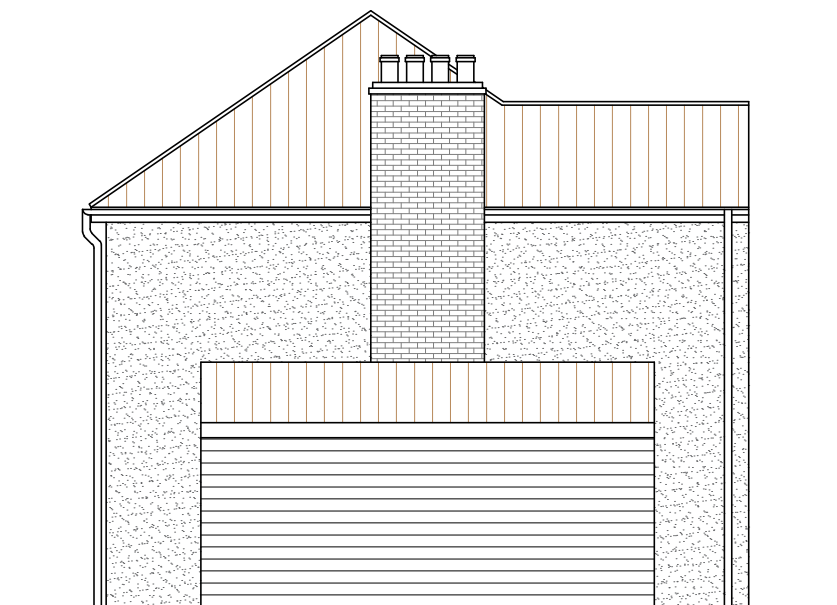

Existing Side Elevation @ 1:100 (A3)

Project : Change Of Use
Drawing Title : Existing Elevations

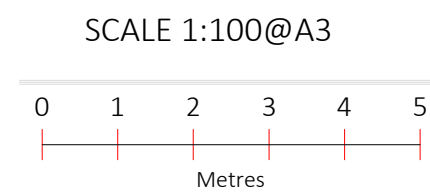

Address : 13 NORMANTON AVENUE
BOGNOR REGIS
PO21 2TU

Drawing no : 103

Date : 07/04/26

RV Date : 19/08/26