



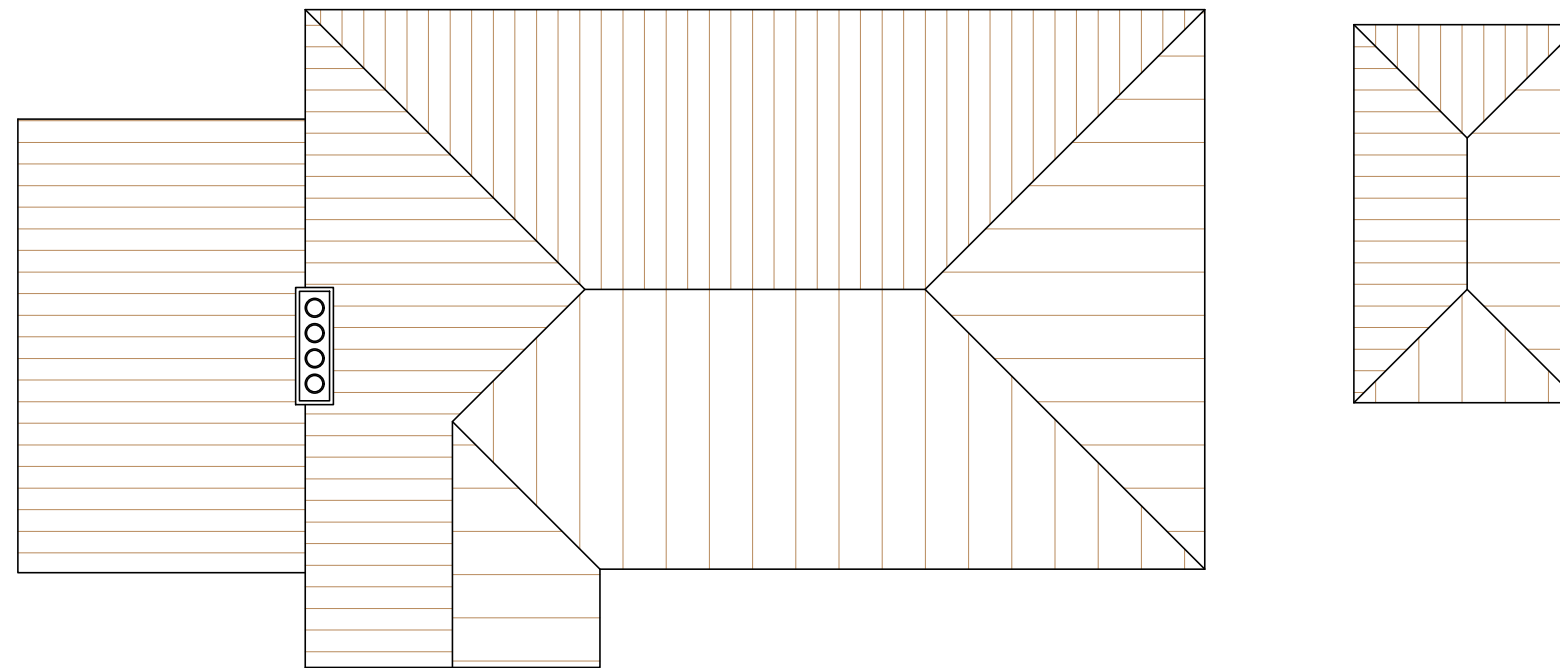

Existing
Roof Plan 1:100

Project : Change Of Use
Drawing Title : Existing Roof Plan

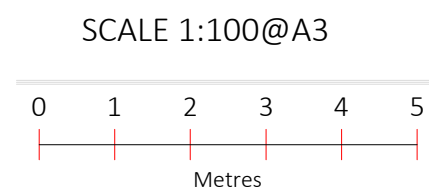

Address : 13 NORMANTON AVENUE
BOGNOR REGIS
PO21 2TU

Drawing no : 104

Date : 07/04/26

RV Date : 19/08/26