






Proposed Front Elevation @ 1:100 (A3)

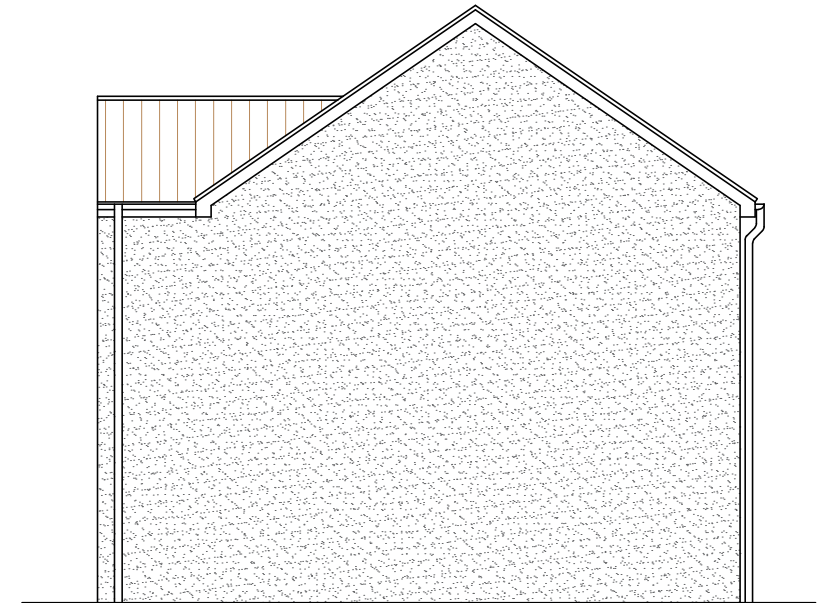

Proposed Side Elevation @ 1:100 (A3)

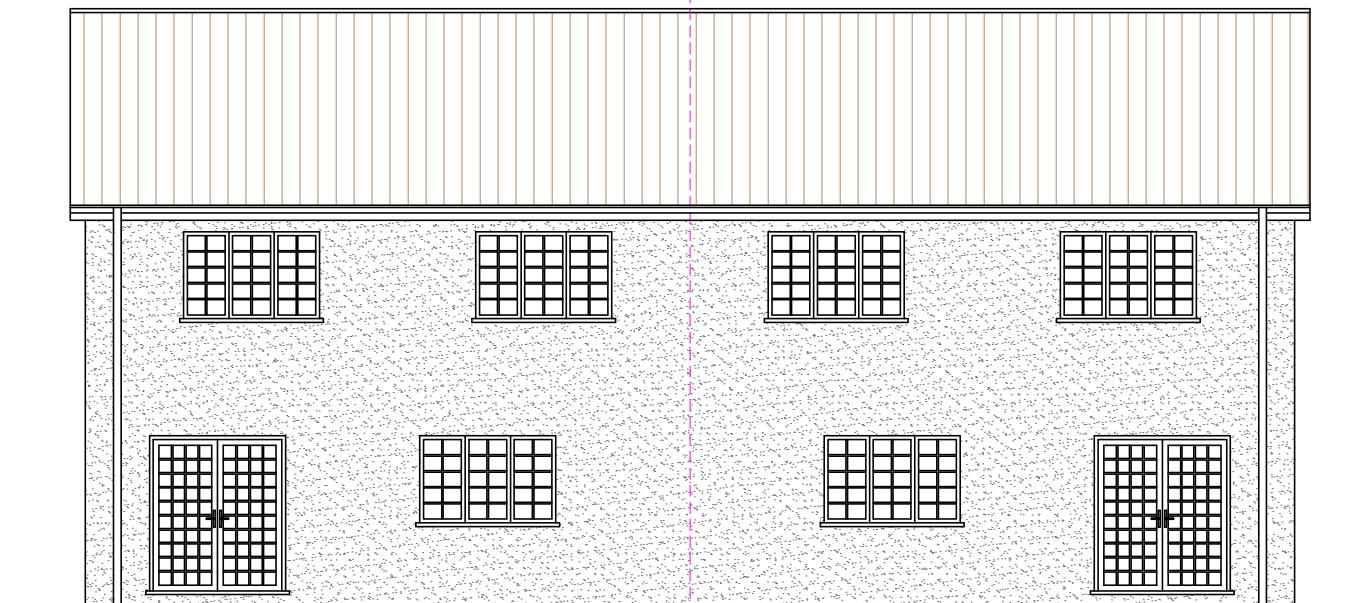

Proposed Rear Elevation @ 1:100 (A3)

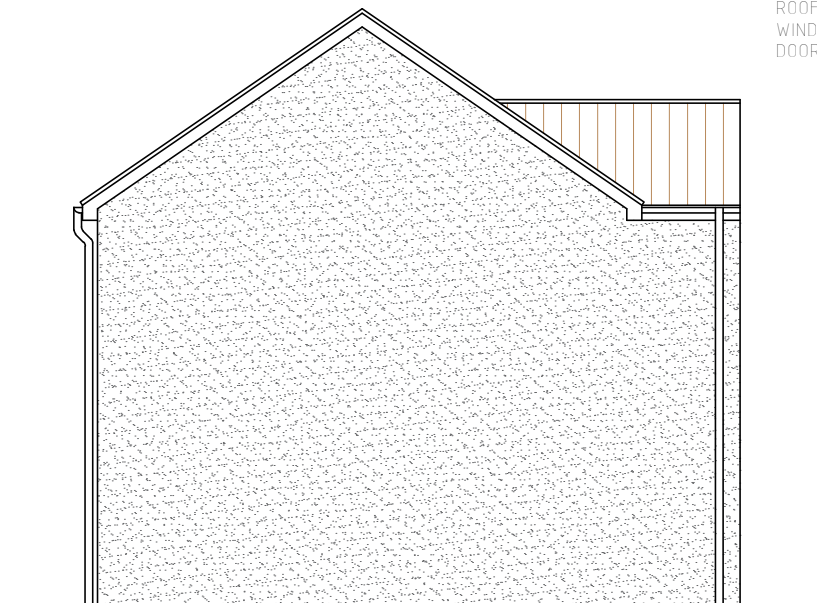

Proposed Side Elevation @ 1:100 (A3)


PROPOSED MATERIAL

WALLS : BRICKS OR BLOCKS &
WHITE RENDER FACING
ROOF : TILES TO MATCH EXISTING
WINDOWS : UPVC DOUBLE GLAZED WINDOWS
DOORS : UPVC DOUBLE GLAZED DOOR

Project : Change Of Use

Drawing Title : Proposed Elevations

SCALE 1:100@A3

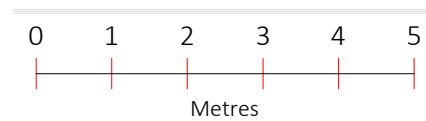

Address : 13 NORMANTON AVENUE
BOGNOR REGIS
PO21 2TU

Drawing no : 107

Date : 07/04/26

RV Date : 19/08/26