


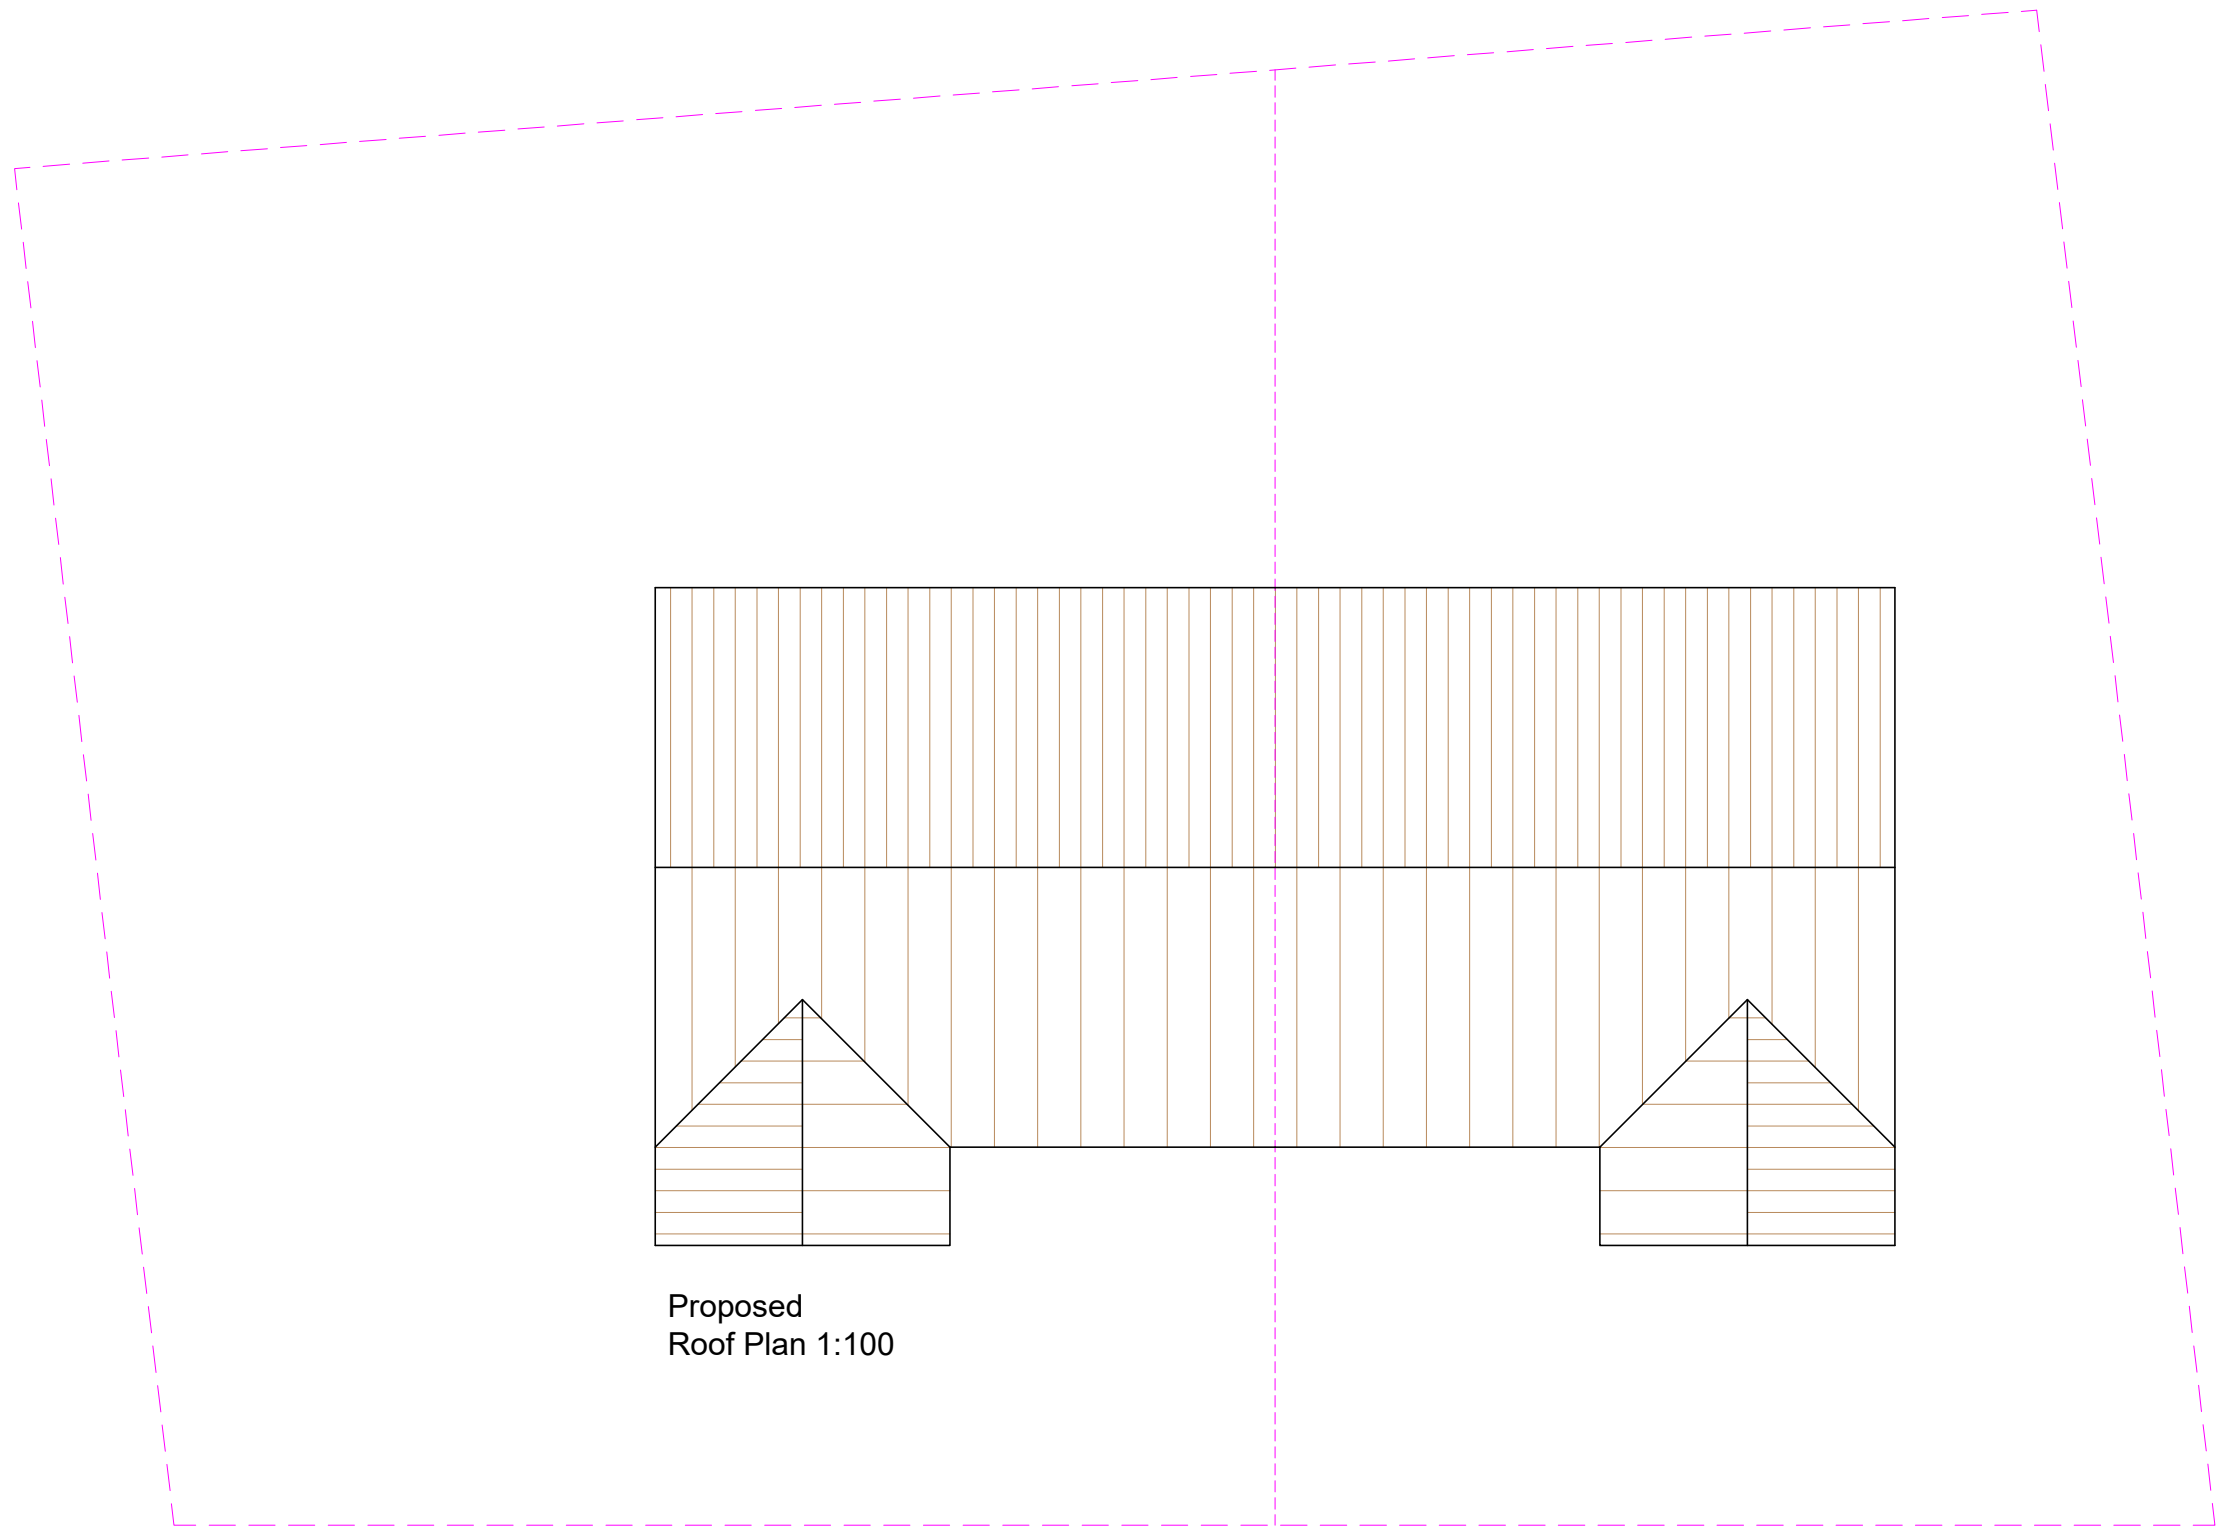


Proposed
Roof Plan 1:100

Project : Change Of Use

Drawing Title : Proposed Roof Plan

SCALE 1:100@A3

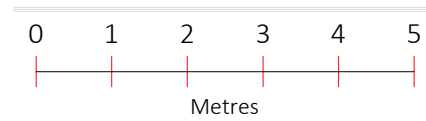

Address : 13 NORMANTON AVENUE
BOGNOR REGIS
PO21 2TU

Drawing no : 108

Date : 07/04/26

RV Date : 19/08/26