




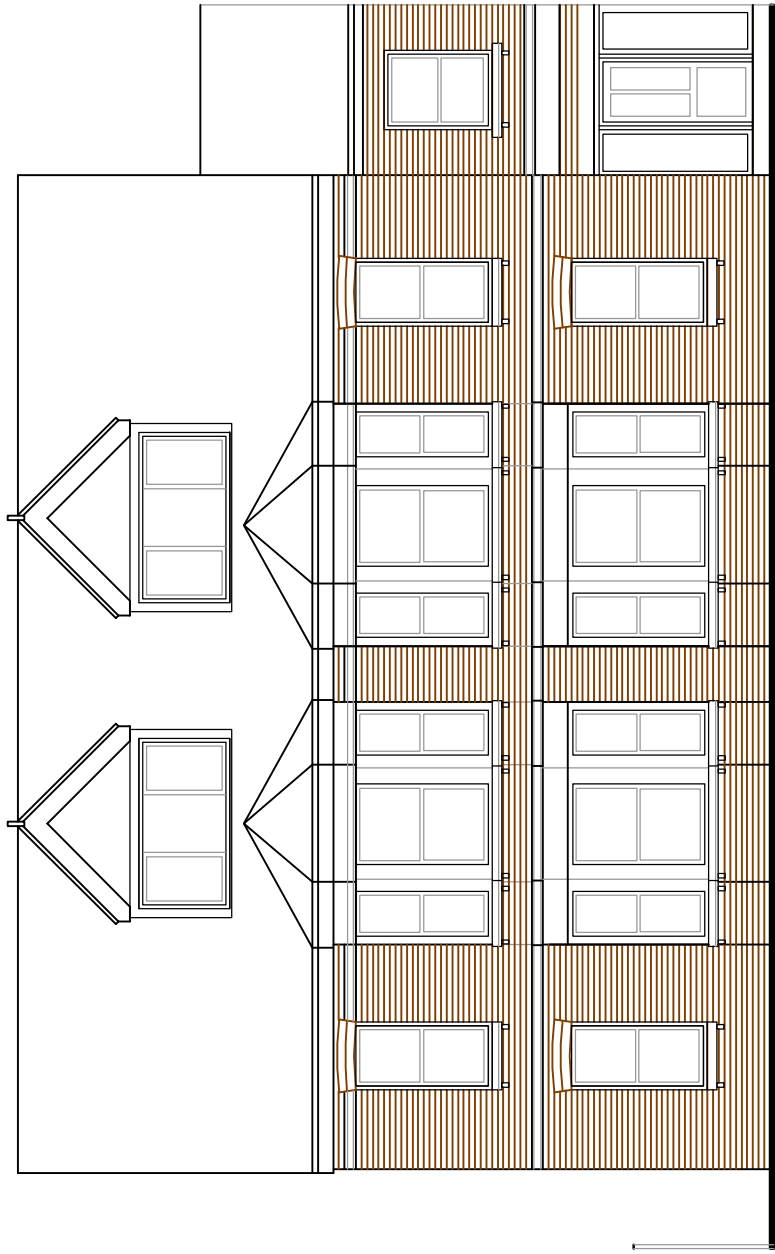

PROPOSED NORTH ELEVATION

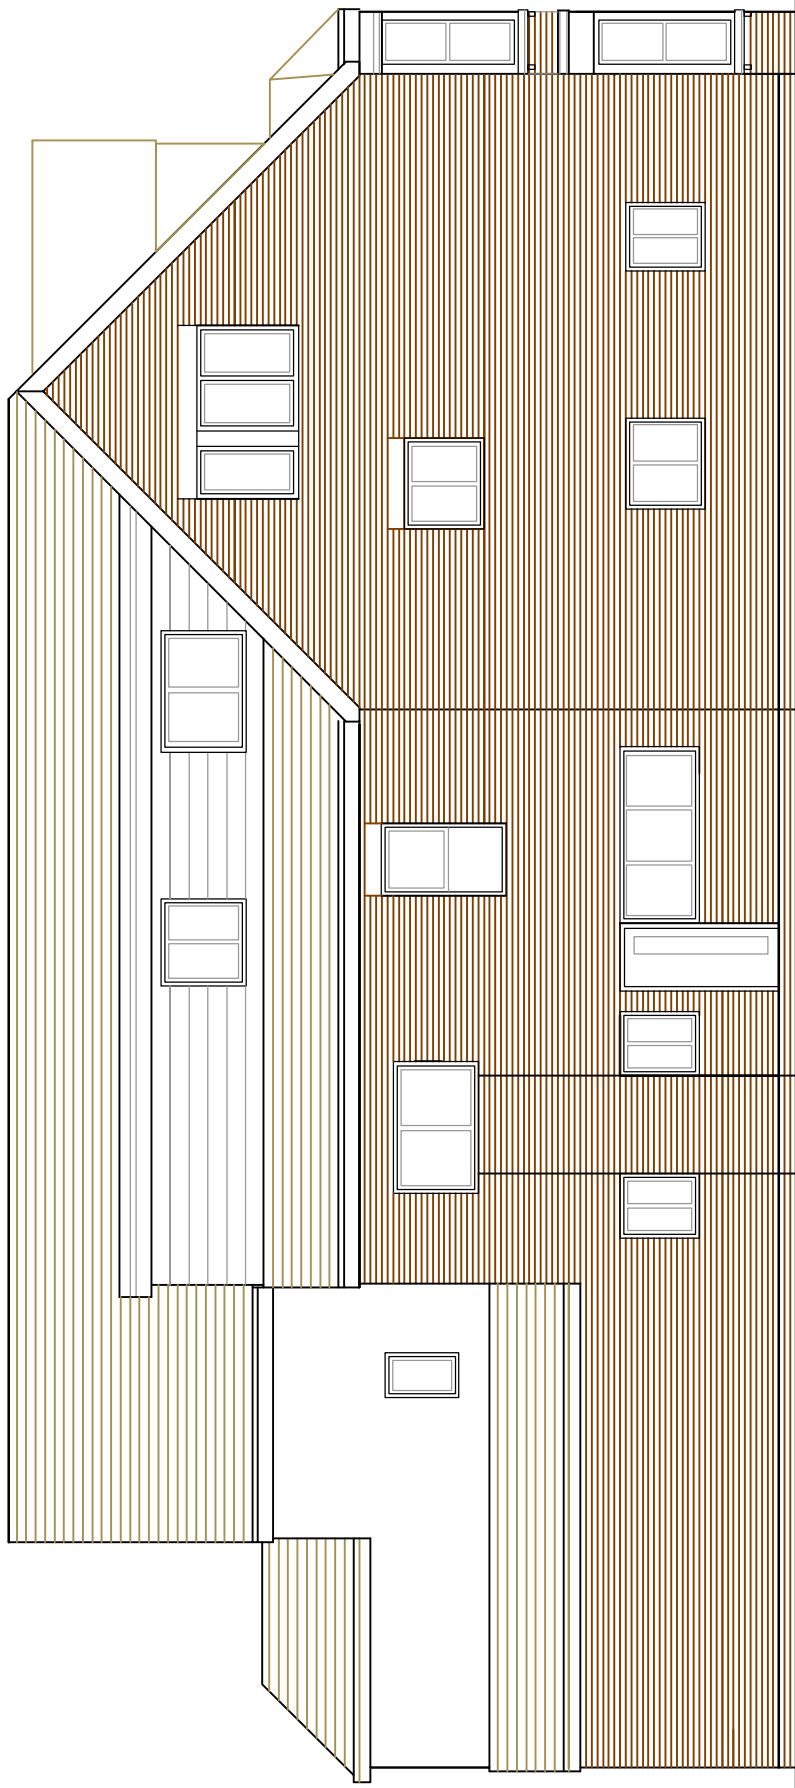


PROPOSED EAST ELEVATION

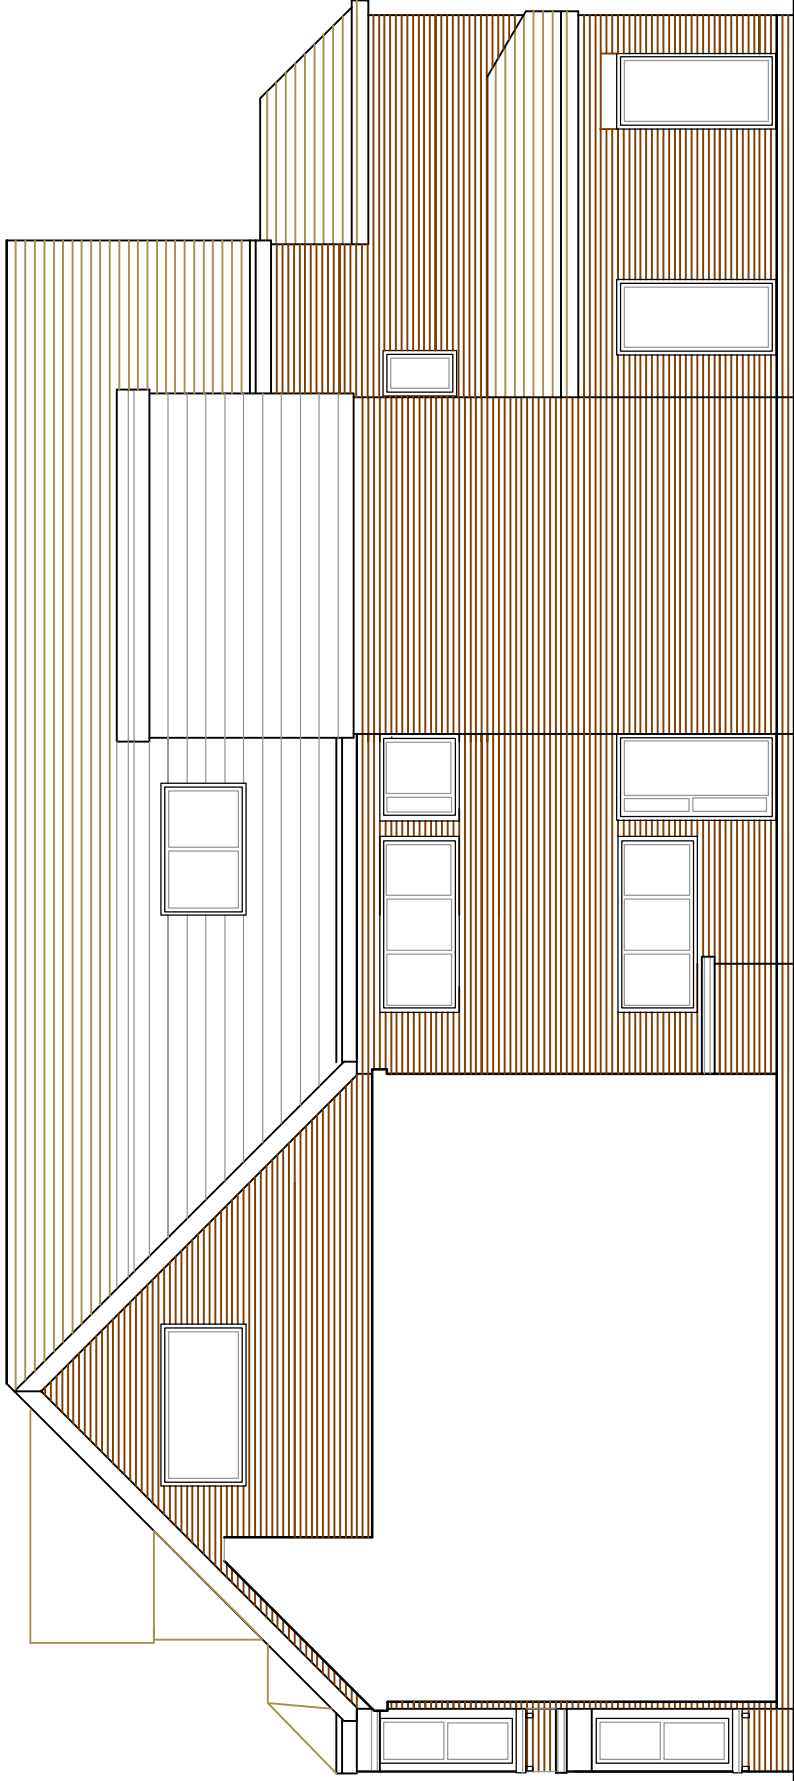

PROPOSED WEST ELEVATION

Note: Not for construction.
All dims to be checked on site.

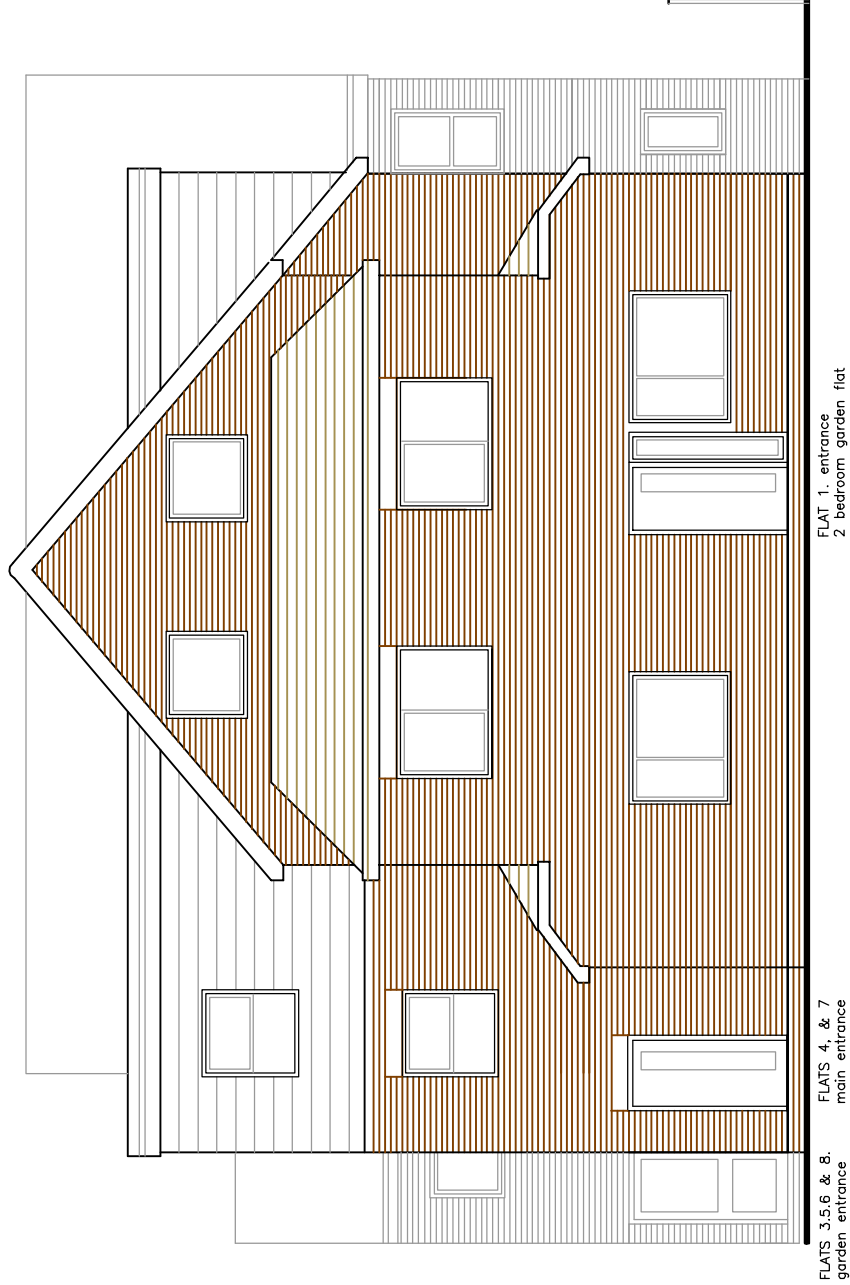

PROPOSED SOUTH ELEVATION

Amdesign ARCHITECTURE DESIGN DEVELOPMENT ARB RIBA SPAB 07756 329400 ARB: 07756 329400 T-MAIL: h2c2a@amdesignlll.co.uk	PROJECT 9-11 RICHMOND AVE BOGNOR REGIS WEST SUSSEX PO21 2YE PI ANNING	DRAWING PROPOSED ELEVATIONS			REGION LA DRAWN LA CHECKED LA DATE
		288/05			
		SCALE 1:100			
		DATE			