



vehicular access for other users retained along rear access road at all times

All vehicular access onto the site to be via the rear access road, from Nyewood Lane. ➡

No deliveries from Richmond Road frontage

Full-time onsite site manager to supervise/control traffic management/deliveries during site working hours.

↑ access from Nyewood Lane

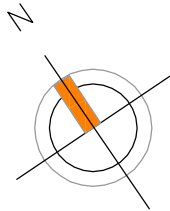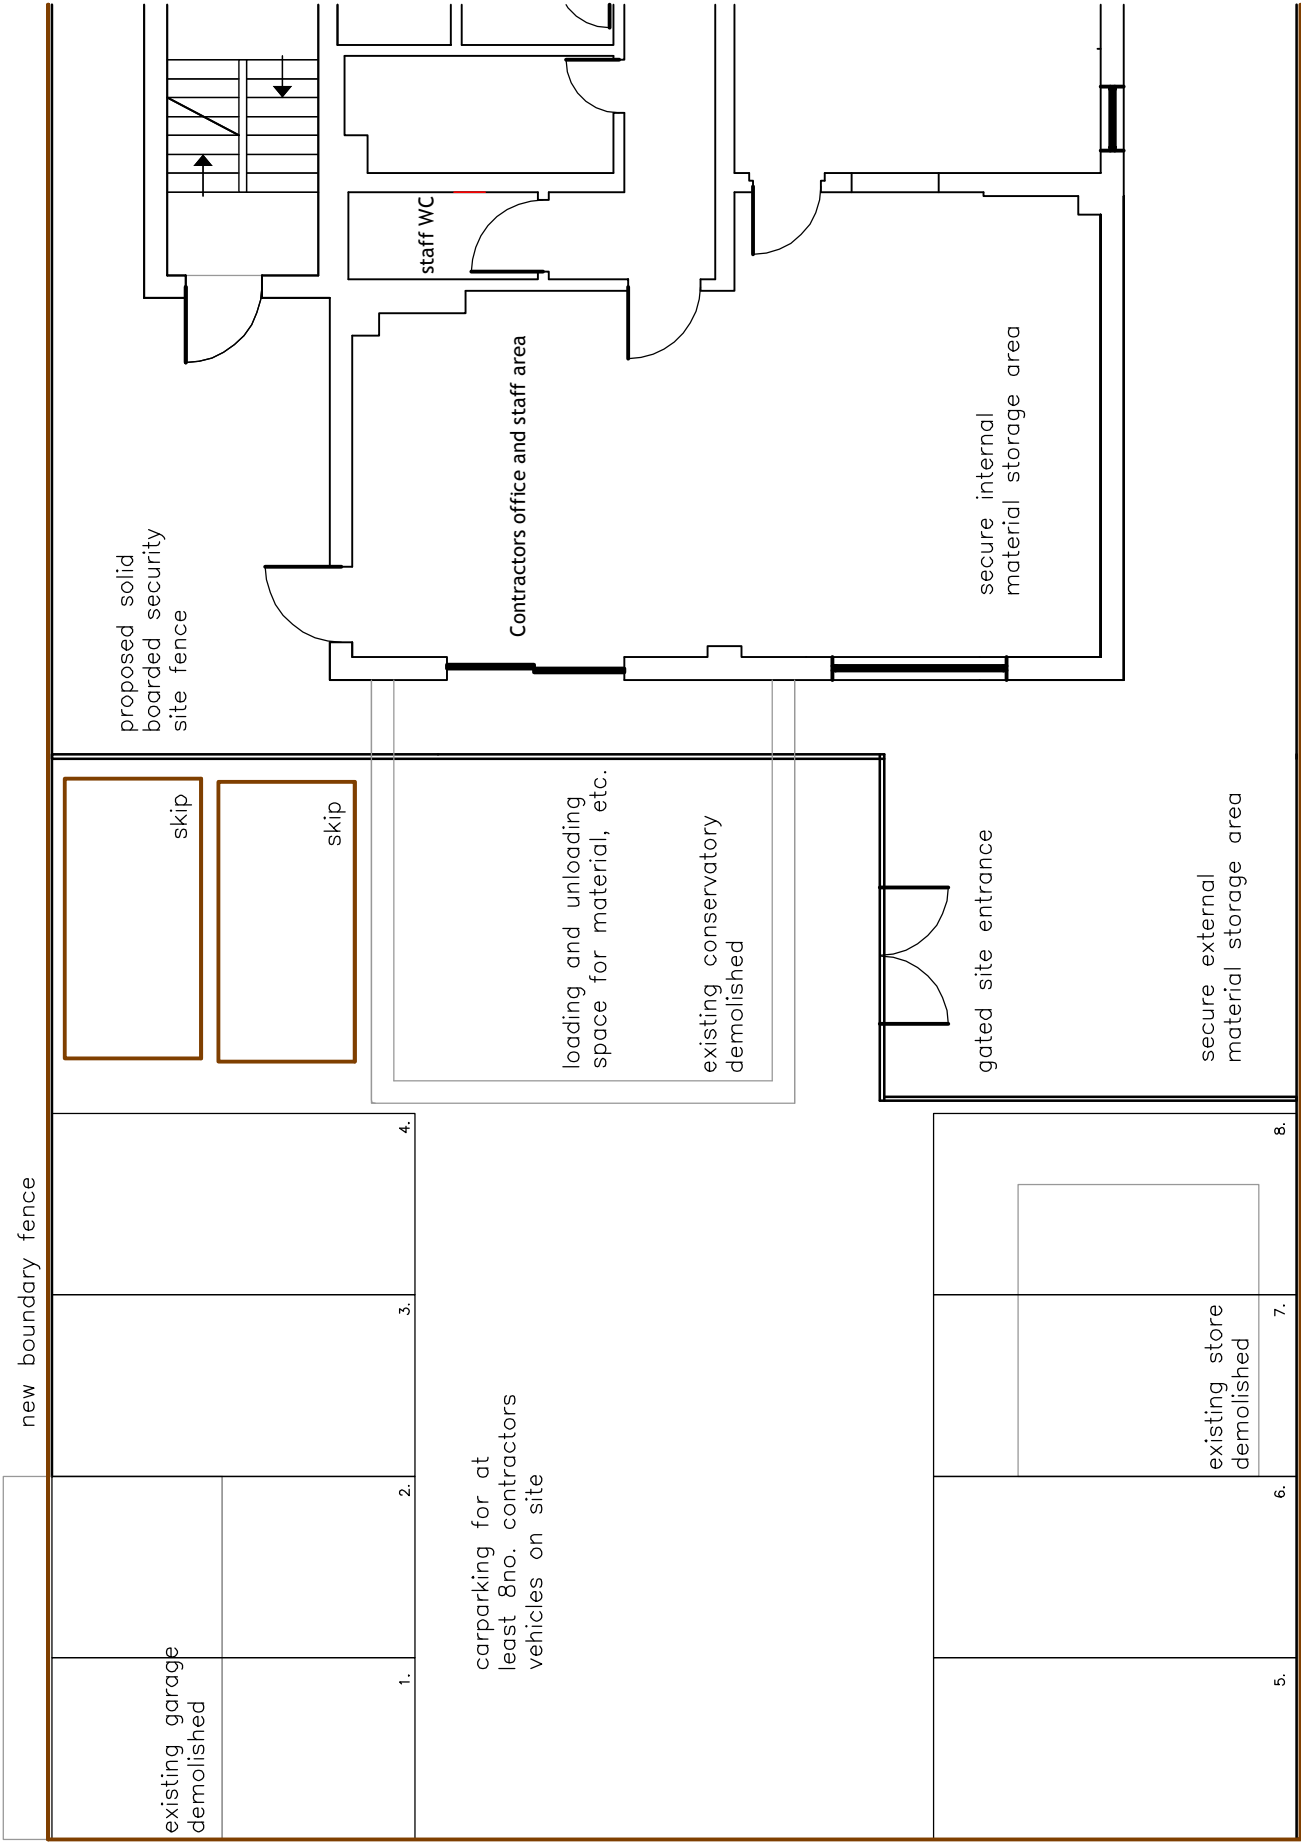

Amdesign

ARCHITECTURE DESIGN DEVELOPMENT
leeza Aldis-Hobbs ARB RIBA SPAB

/mob: 07756 329400

e-mail: leeza@amdesignltd.co.uk

PROJECT

9-11 RICHMOND AVE
BOGNOR REGIS
WEST SUSSEX
PO21 2YE
PROJECT STAGE
PI ANNING

DRAWING

CONTRACTORS
SITE PLAN

DRAWING No
288/07

SCALE
1:100

DATE
NOV 2010

DRAWN
CHECKED

LA

REVISION

LETTER	REVISION	DATE

This scheme is subject to town planning and all other necessary consents. All dimensions and levels to be checked on site. This drawing is to be read in conjunction with other relevant drawings and documents. Report all discrepancies to the Architect before work commences.