


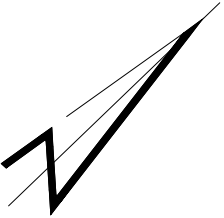


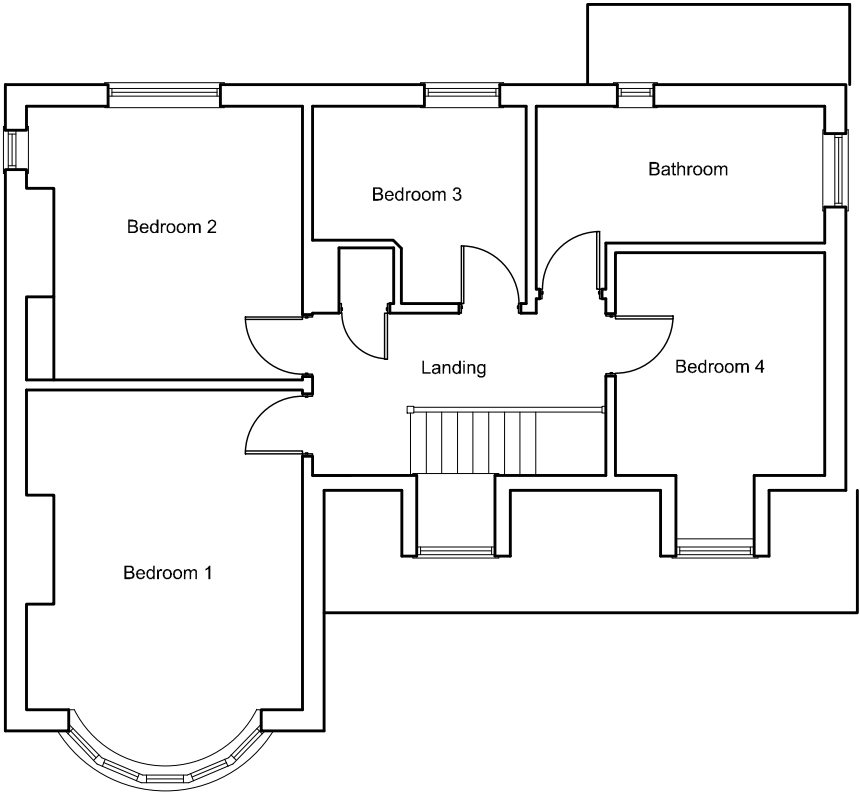

PROPOSED FIRST FLOOR PLAN

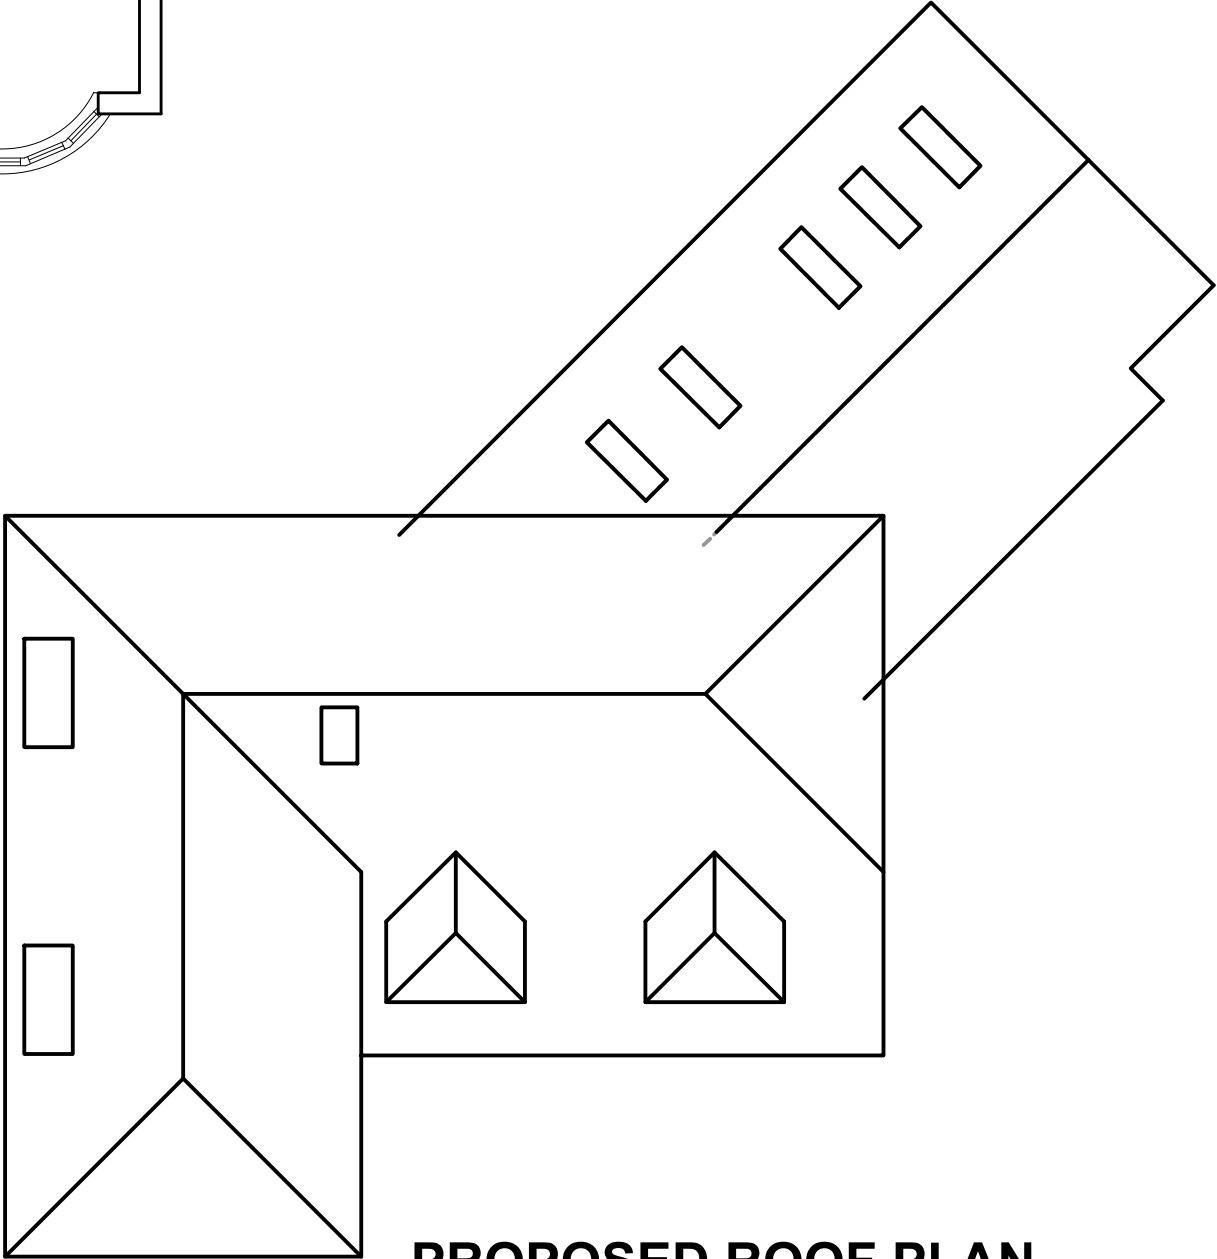

PROPOSED GROUND FLOOR & SITE PLANS

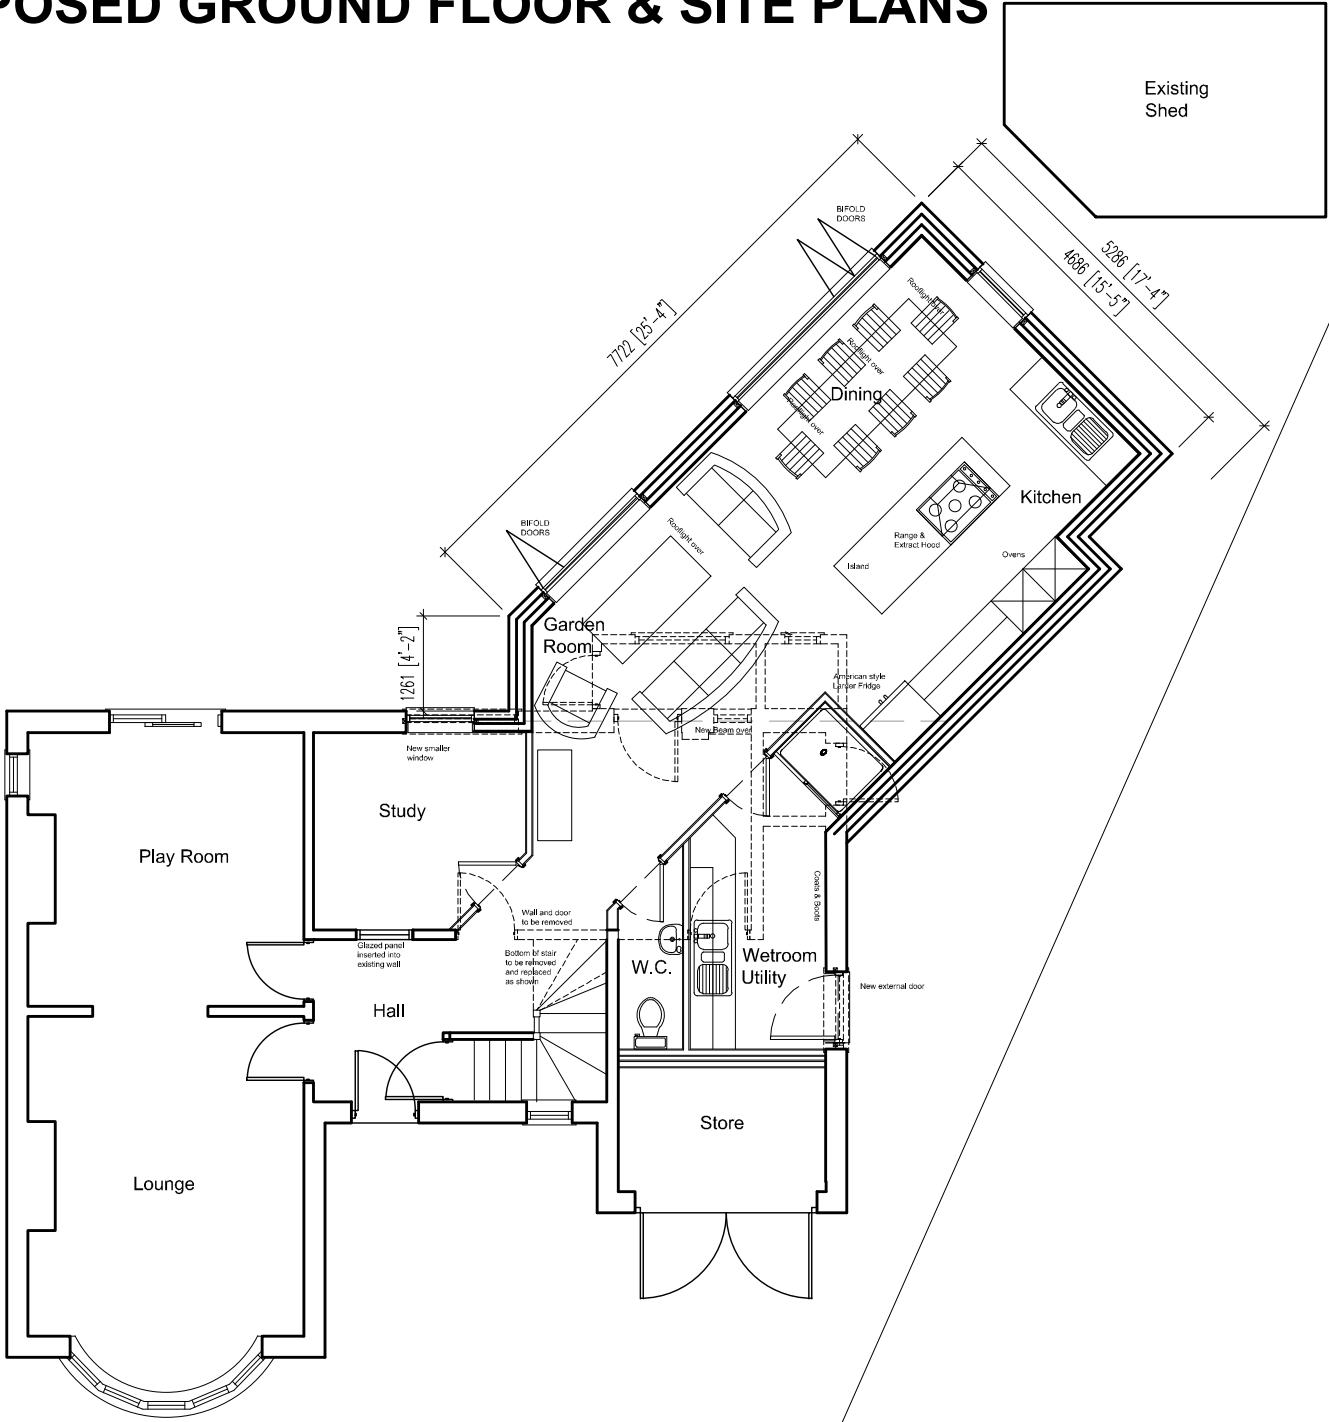

PROPOSED ROOF PLAN

~ L.O. 19/05/2021 First Issue

Client Ms L. Smyth

Job Little Haven
Thornedene Avenue, Bognor Regis
West Sussex. PO21 2TP

Drawing Proposed Alterations and Extension
Proposed Plans

Date May 2021 Scale 1:100 at A3

Drawn By L.O. Dwg. No. 090221 / SL-30

Cube17 Limited, 19 Parkfield Avenue, Bognor Regis, West Sussex. PO21 3BW.

Tel. - 07747 771013 - email. info@cube17.co.uk

