



Existing Second Floor Plan
Scale 1:200

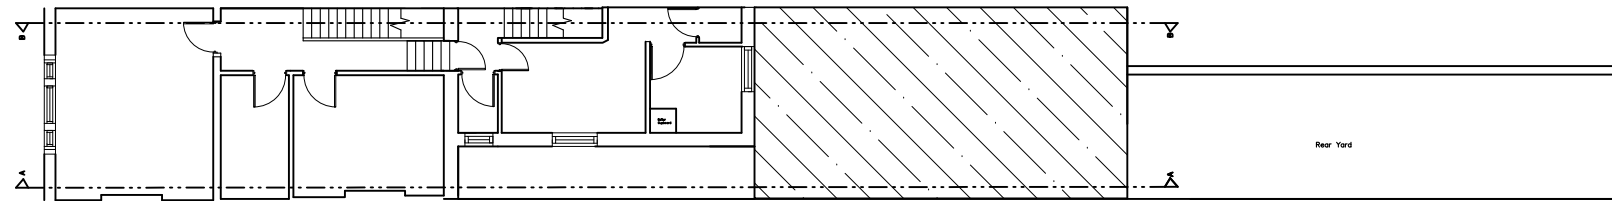


Existing First Floor Plan
Scale 1:200

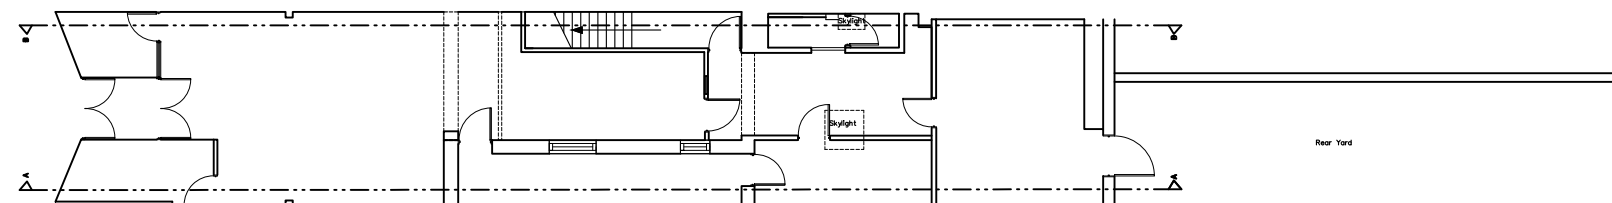

Existing Ground Floor Plan
Scale 1:200

REVISIONS

All dimensions and particulars are to be checked on site before work commences and any discrepancy to be reported to Hughes Jay & Panter Ltd.

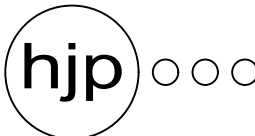

hjp

Grove House
64 Sutton Grove
Sutton, Surrey, SM1 4LP

Tel: 020 8661 2228
Fax: 020 8661 7551
mail@hjpsurveyors.com
www.hjpsurveyors.com

Operating throughout the UK
from London & West Sussex

e-mail: mail@hjpsurveyors.com website: www.hjpsurveyors.com

Project

Redevelopment

53 High Street

Bognor Regis

PO21 1RX

Drawing

Existing Plans

Job Number	Drawing Number : Revision
5267	01: -
Drawn AA	Computer Reference
Date April 2020	Scale 1:200@A3
Client Reynolds	