



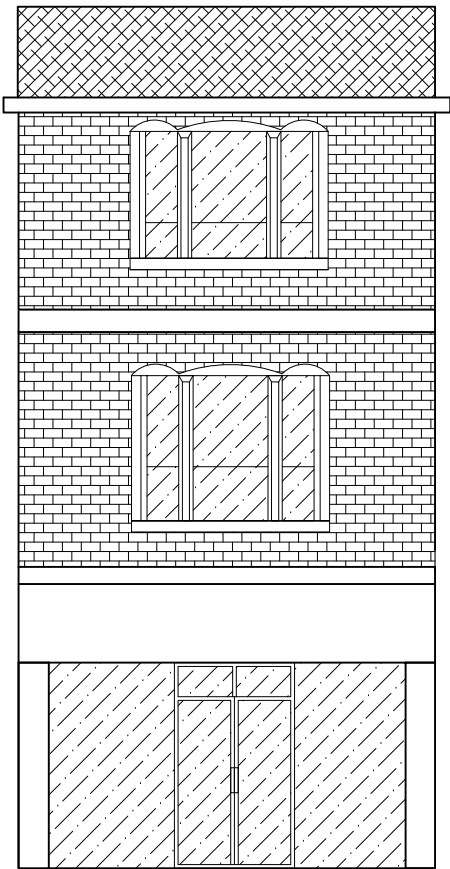

Existing Front Elevation  
Scale 1:100

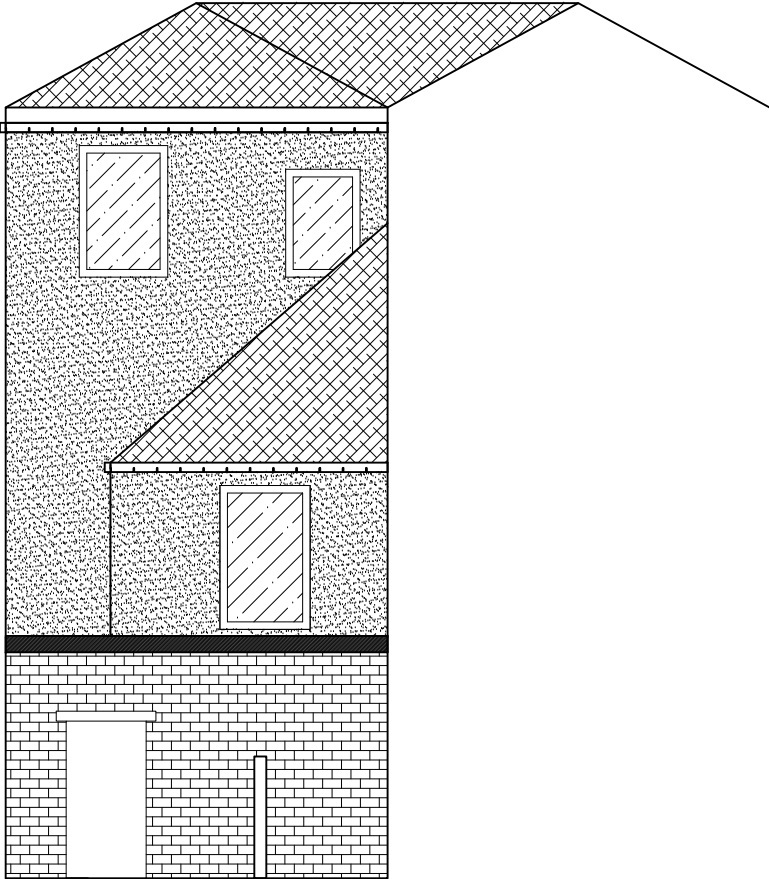

Existing Rear Elevation  
Scale 1:100

REVISIONS

All dimensions and particulars are to be checked on site before work commences and any discrepancy to be reported to Hughes Jay & Panter Ltd.



Grove House  
64 Sutton Grove  
Sutton, Surrey, SM1 4LP

Tel: 020 8661 2228  
Fax: 020 8661 7551  
mail@hjpssurveyors.com  
www.hjpssurveyors.com

Operating throughout the UK  
from London & West Sussex

hughes jay & panter ltd  
chartered surveyors & property consultants

e-mail: mail@hjpssurveyors.com website: www.hjpssurveyors.com

Project

Redevelopment  
53 High Street  
Bognor Regis  
PO21 1RX

Drawing  
Existing Front and Rear  
Elevations

Job Number

Drawing Number : Revision

5267

03 : -

Drawn  
AA

Computer Reference  
1

Date  
April 2020

Scale  
1:100@A3

Client  
Reynolds