



Proposed Second Floor Plan
Scale 1:200

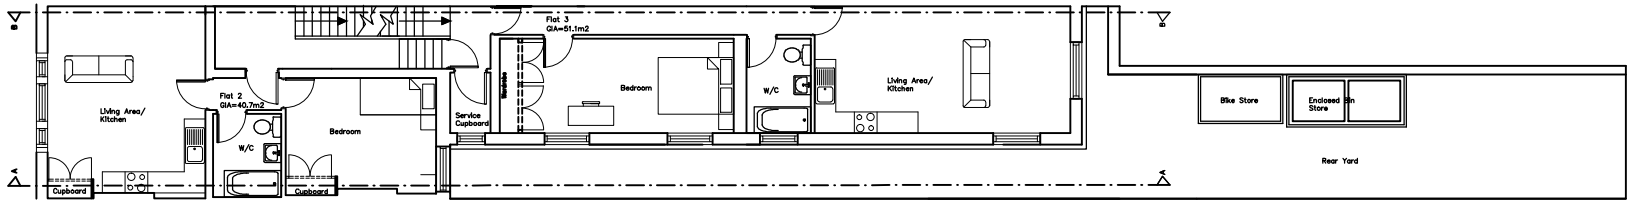

Proposed First Floor Plan
Scale 1:200

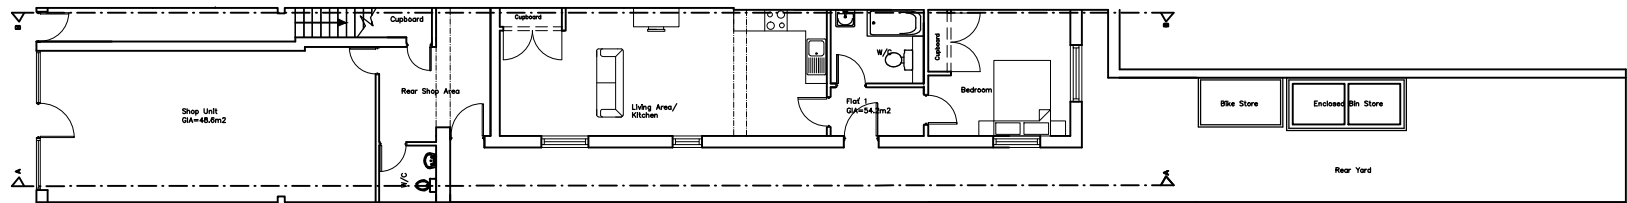


Proposed Ground Floor Plan
Scale 1:200

Rev B: Amendment to bed size
24/09/20
Rev A: Amendment to windows
26/06/20

REVISIONS

All dimensions and particulars are to be checked on site before work commences and any discrepancy to be reported to Hughes Jay & Panter Ltd.

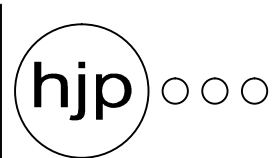

hjp

Grove House
64 Sutton Grove
Sutton, Surrey, SM1 4LP

Tel: 020 8661 2228
Fax: 020 8661 7551
mail@hjpssurveyors.com
www.hjpssurveyors.com

Operating throughout the UK
from London & West Sussex

hughes jay & panter ltd
chartered surveyors & property consultants

e-mail: mail@hjpssurveyors.com website: www.hjpssurveyors.com

Project

Redevelopment

53 High Street

Bognor Regis

PO21 1RX

Drawing

Proposed Plans

Job Number

5267

Drawing Number : Revision

04: B

Drawn

AA

Computer Reference

BR17/2019

Date

June 2020

Scale

1:200@A3

Client

Reynolds