

Notes:

© Copyright 2007

DRAWING TITLE:

Existing Layouts/Elevations

JOB TITLE:

Proposed Side Extension
2 Brook Close
Bognor Regis
PO21 5PN

CLIENT:

Mrs Chitty

Drawn By:

Arun Plans

SCALE:

1:50, 1:100


DATE:

Nov 2007

DRG No.

01a

Rev No.

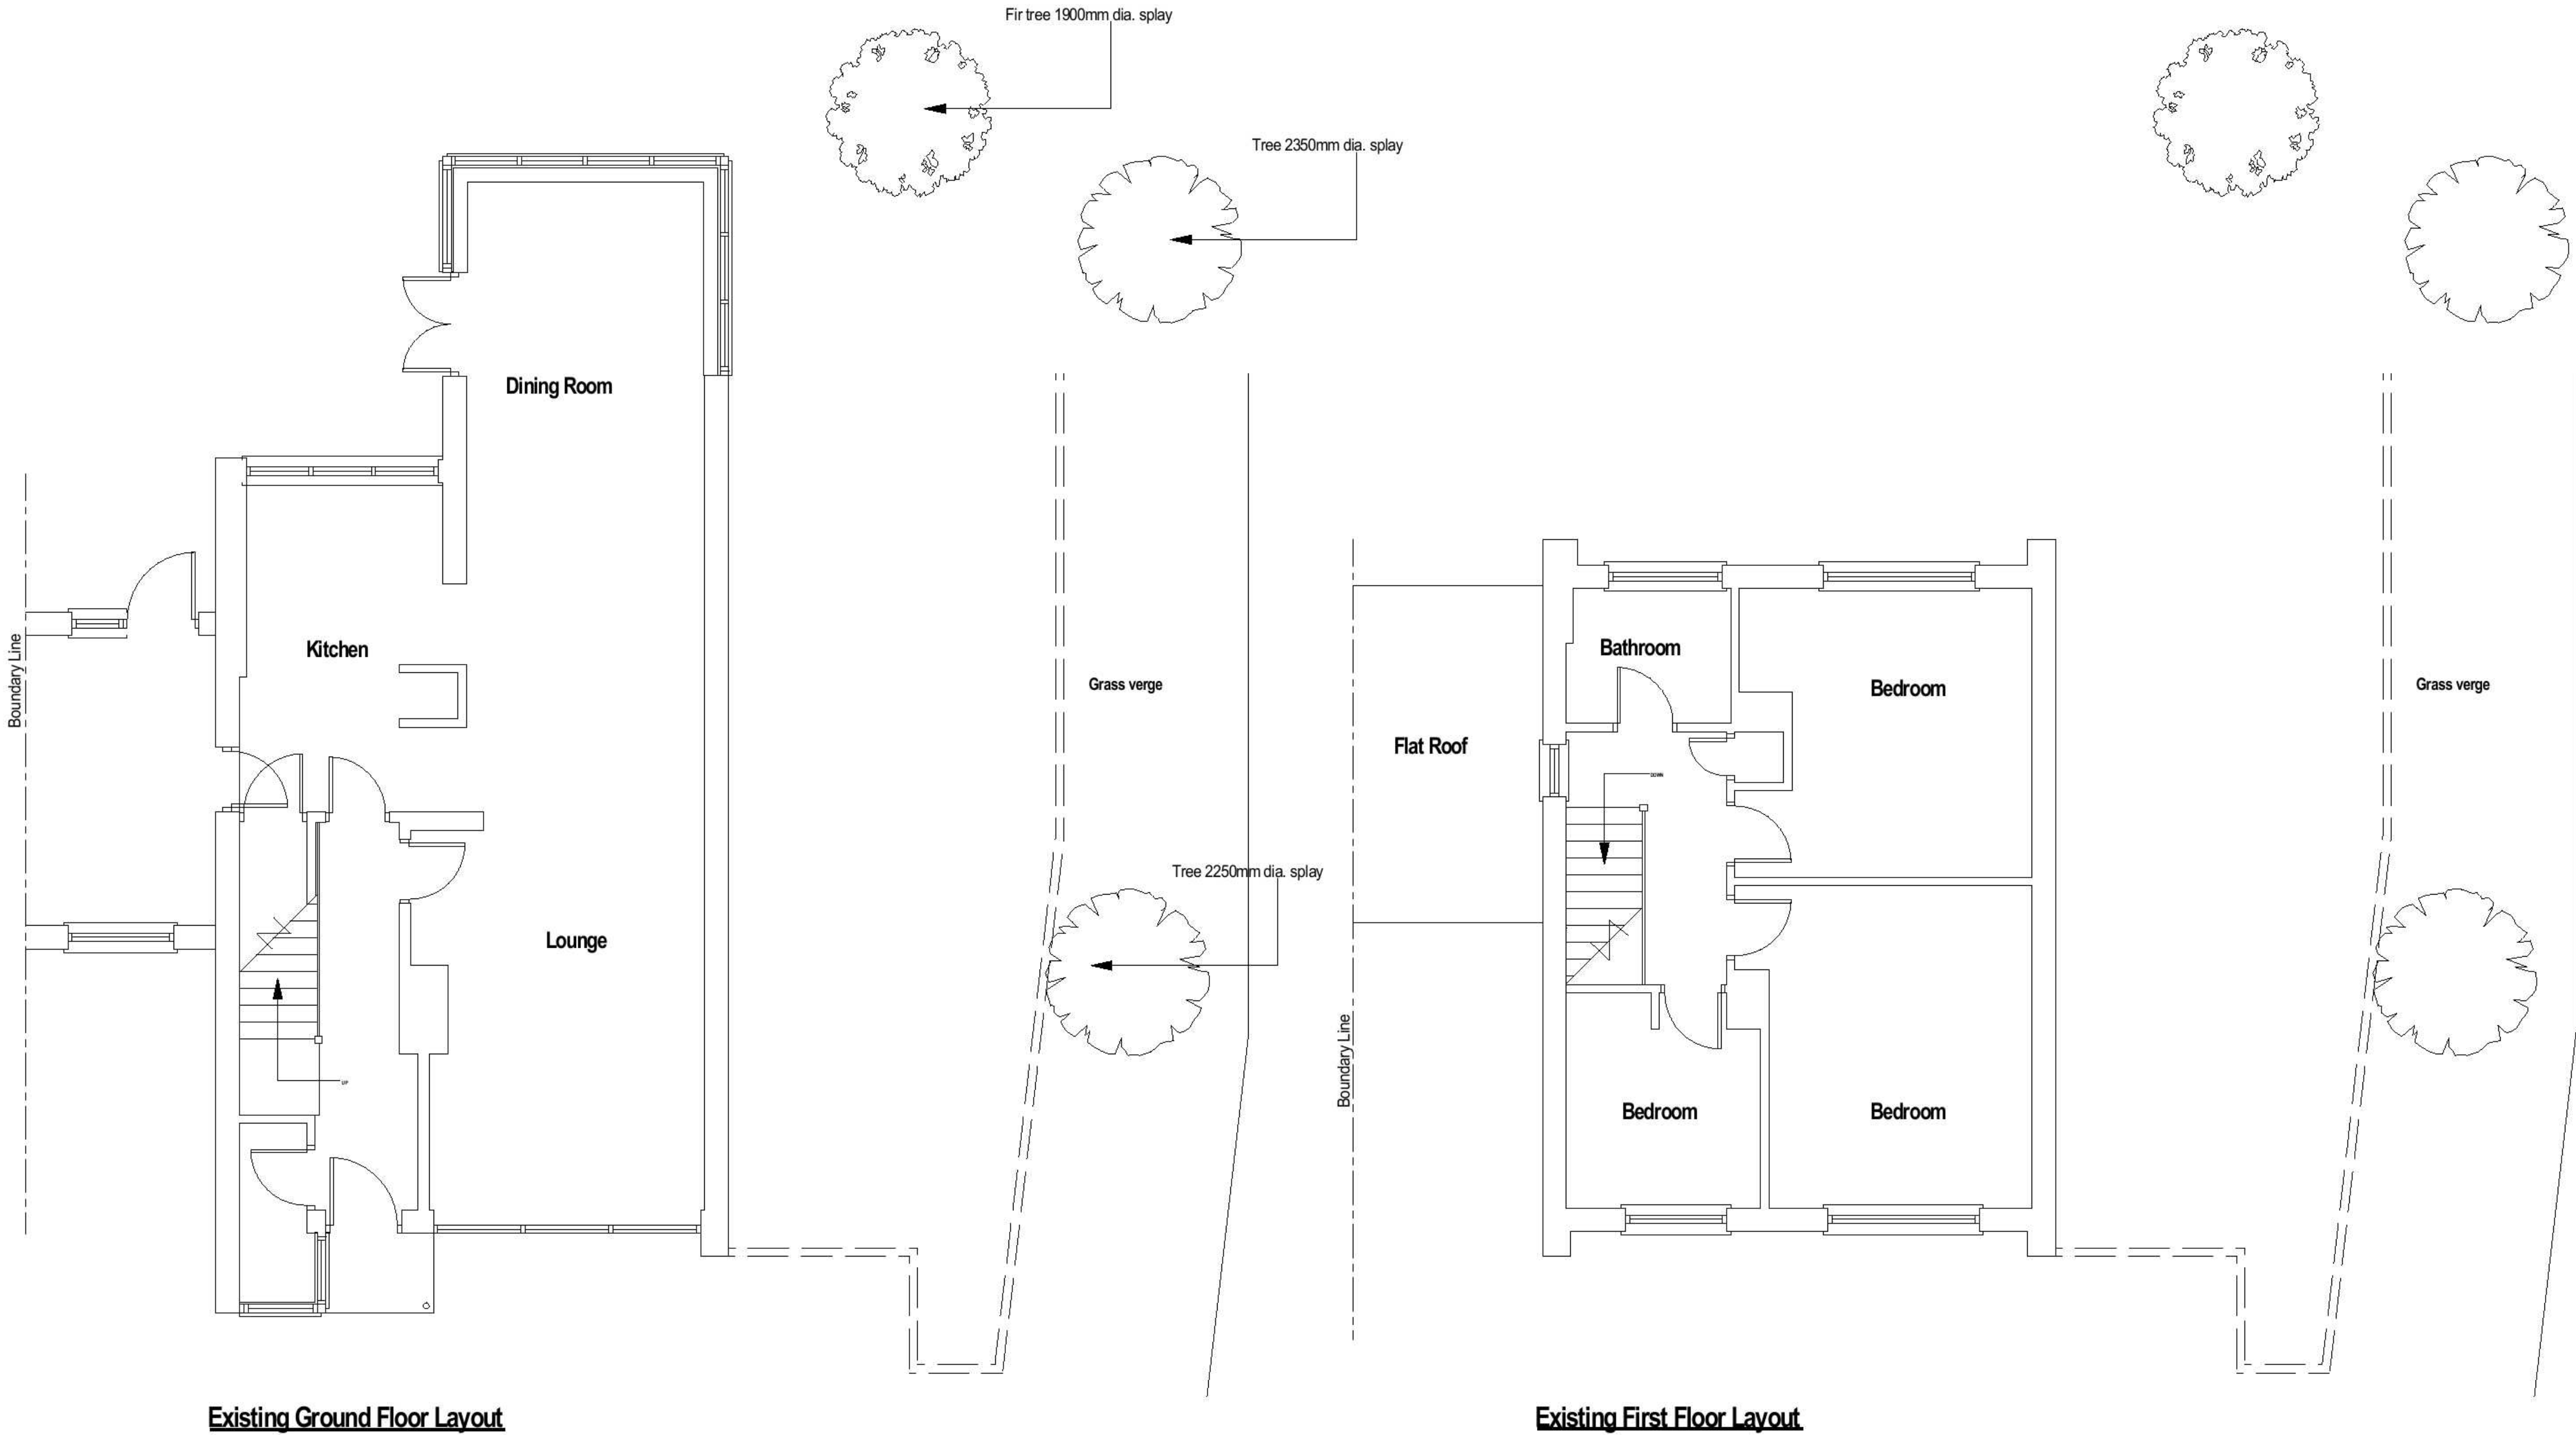

Existing Ground Floor Layout

Existing First Floor Layout

Proposed Side Elevation

Proposed Rear Elevation

Proposed Front Elevation