



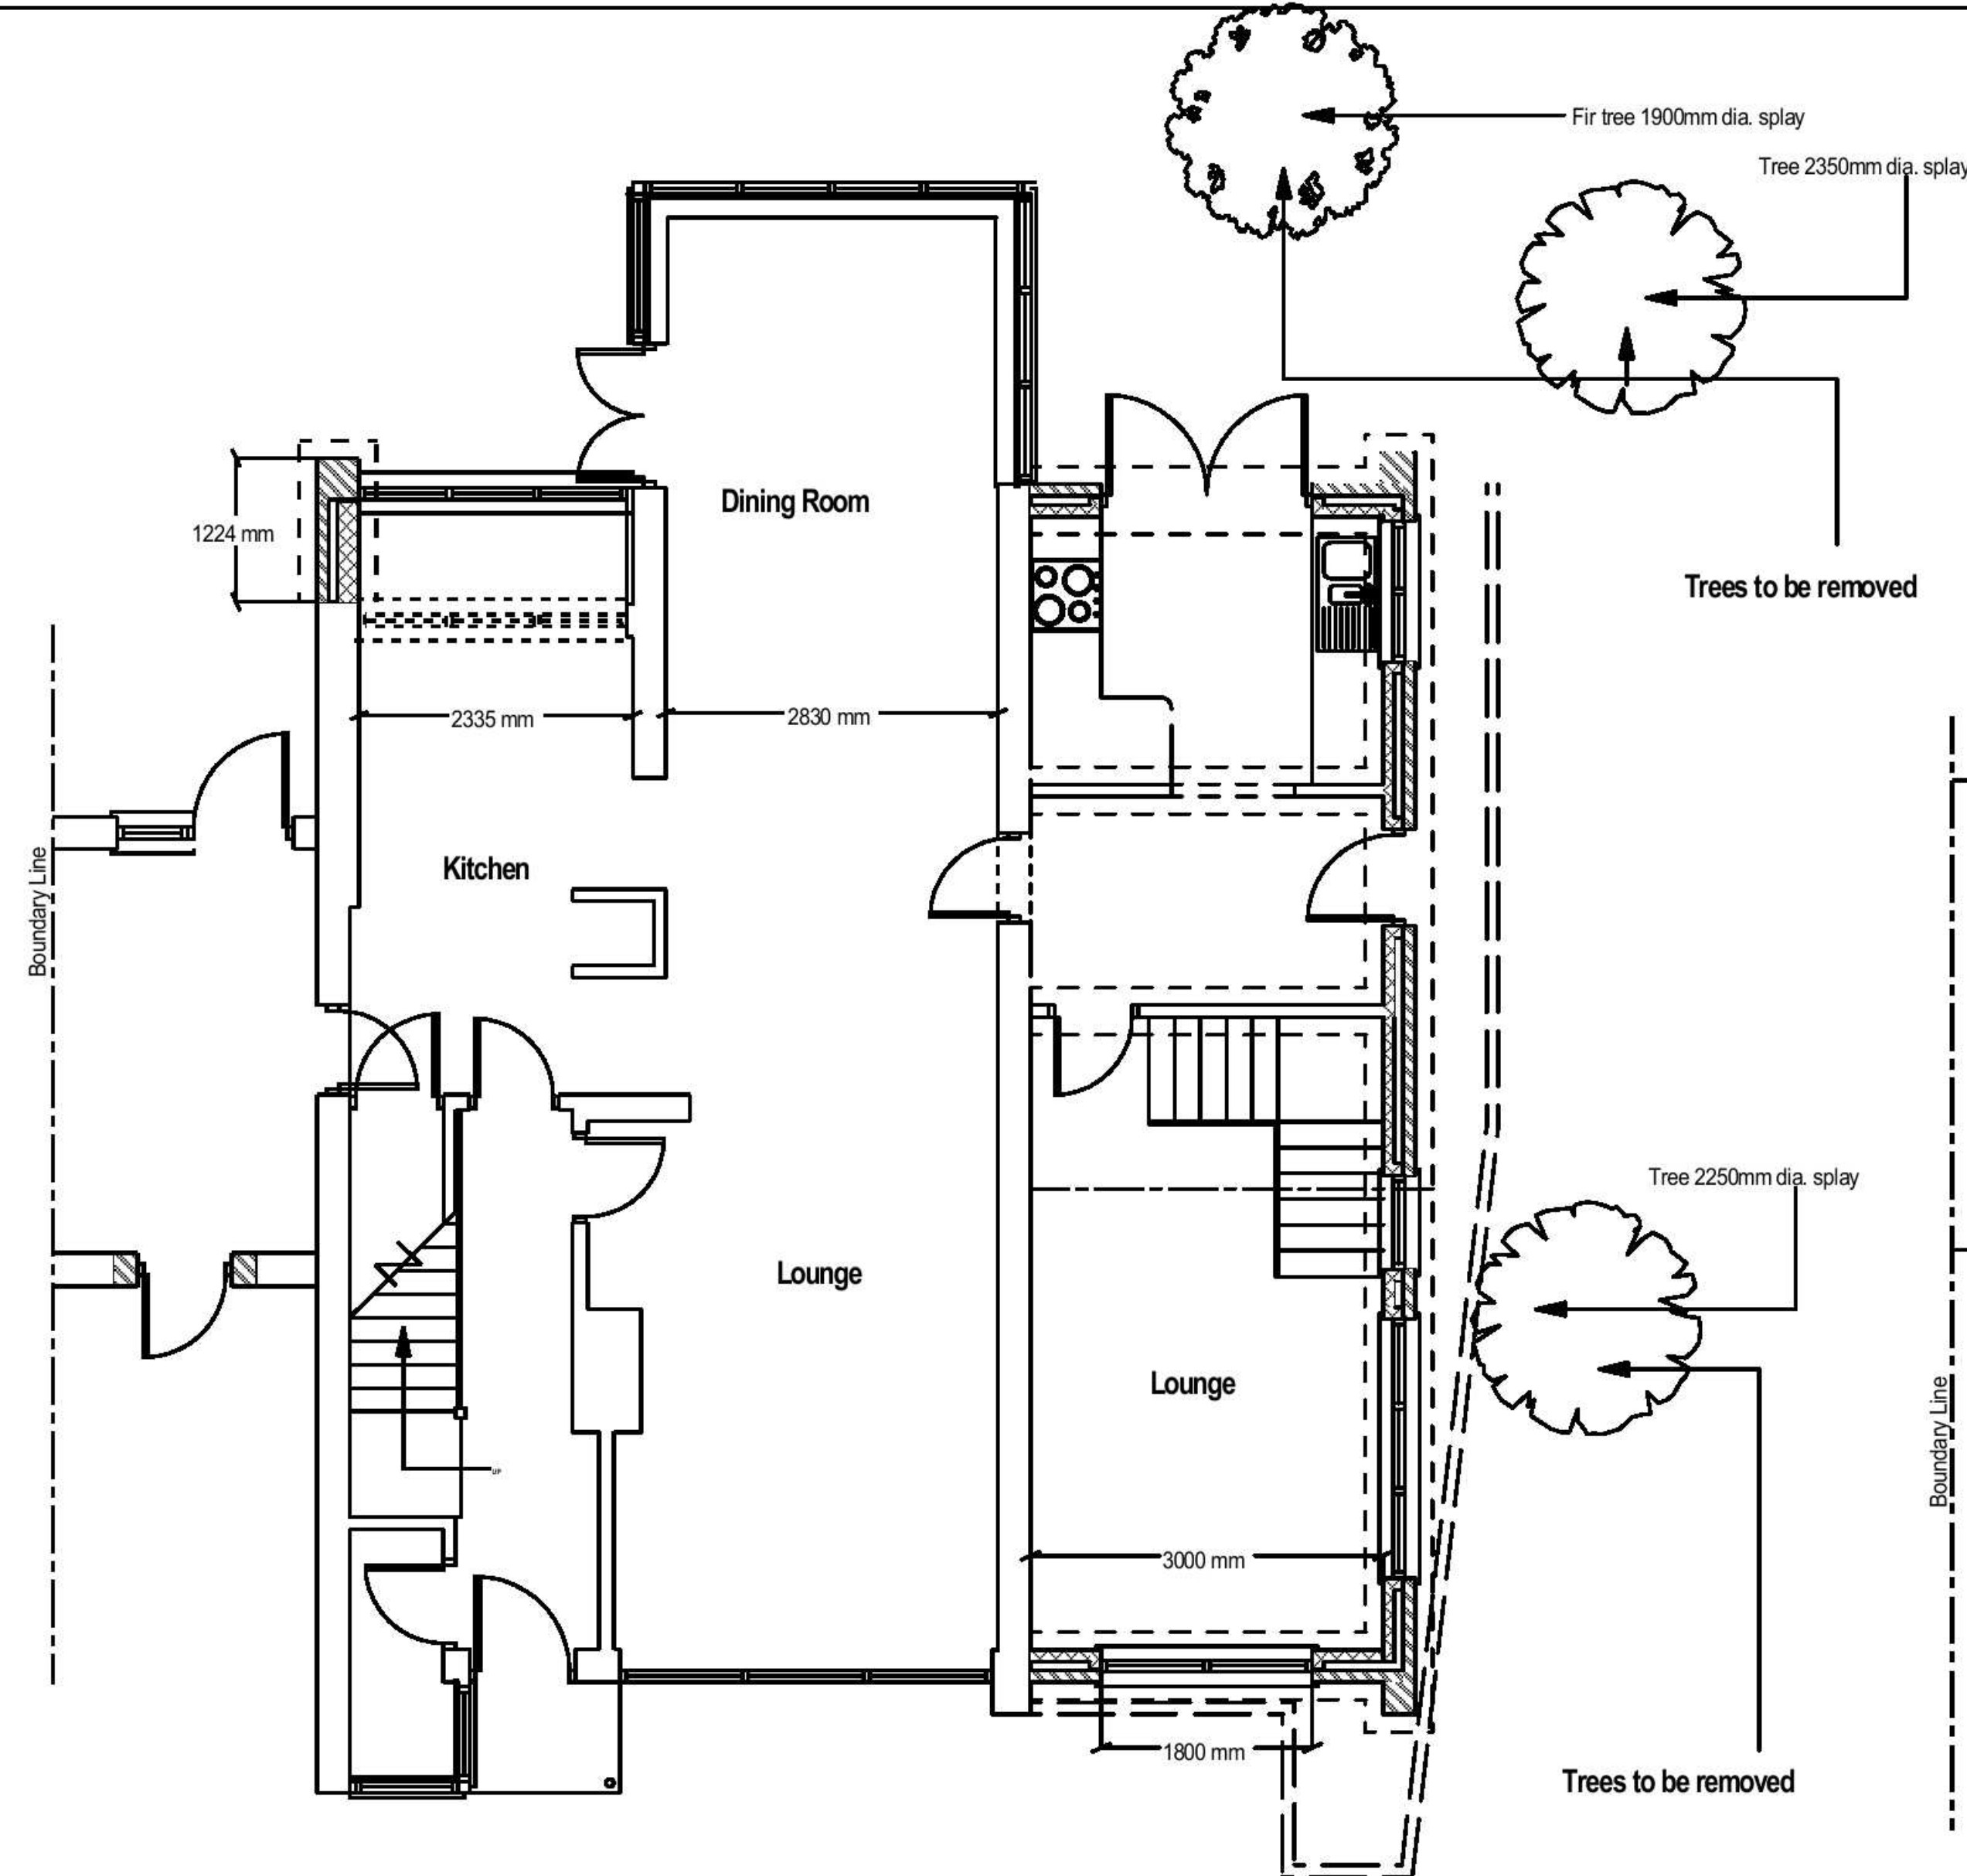


Proposed Ground Floor Layout

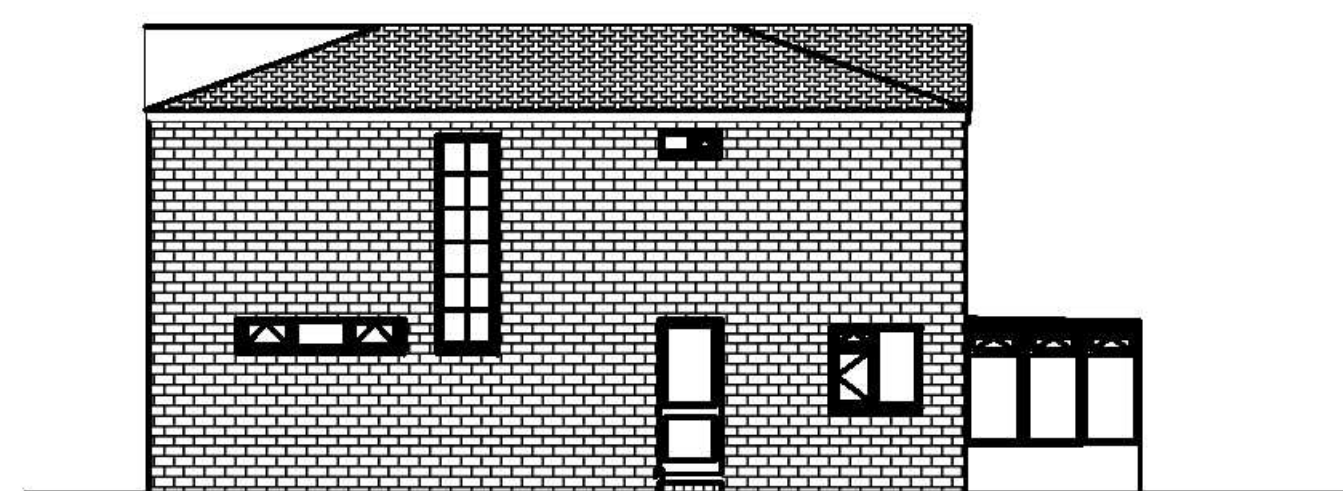

Proposed Side Elevation




Proposed Rear Elevation

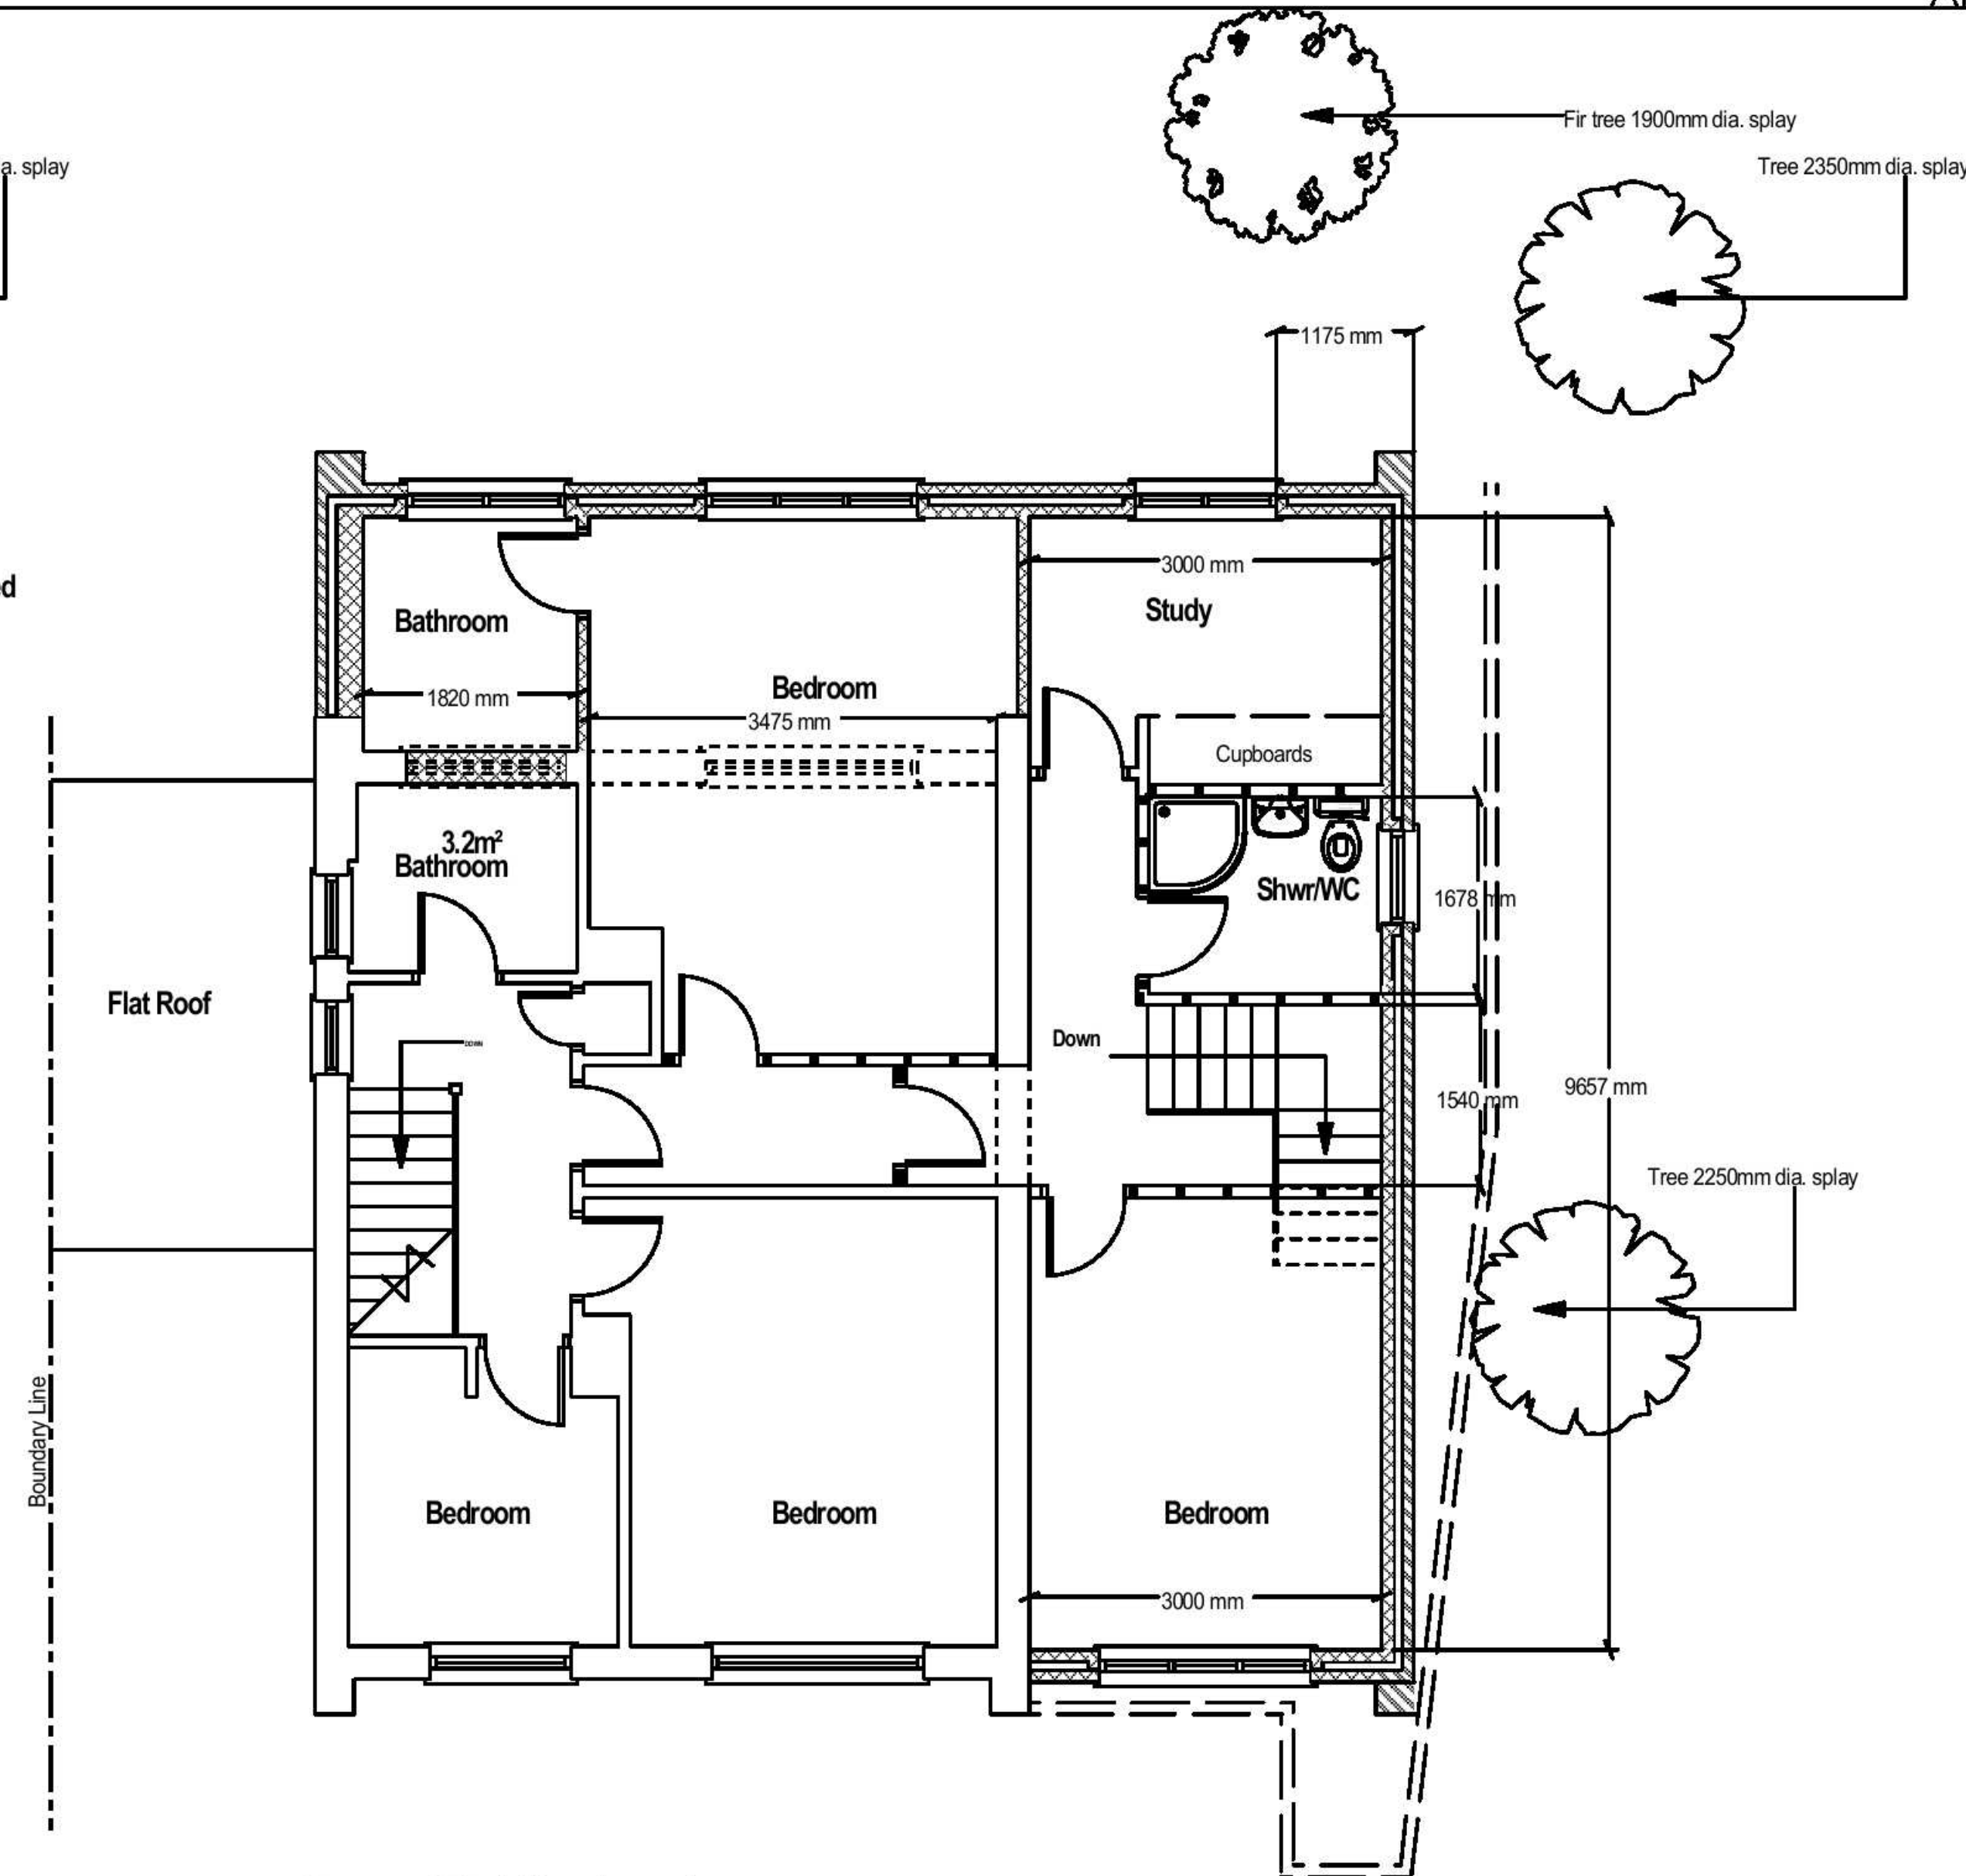

Proposed First Floor Layout



Proposed Front Elevation

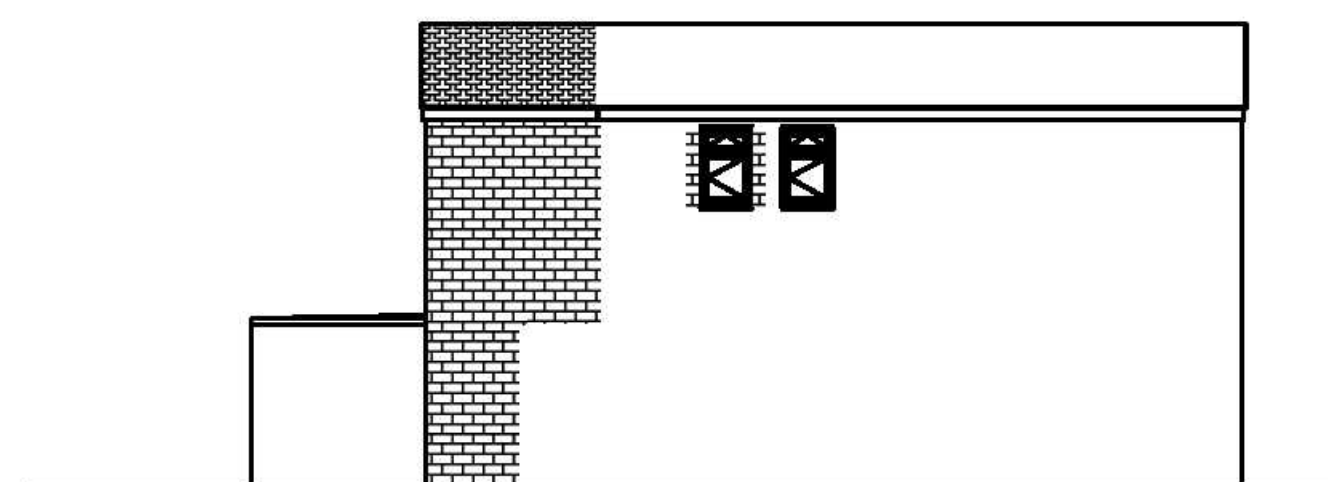

Proposed Side Elevation

Notes:

© Copyright 2008

DRAWING TITLE:

Proposed Layouts/Elevations

JOB TITLE:

Proposed Side Extension
2 Brook Close
Bognor Regis
PO21 5PN

CLIENT:

Mrs Chitty



SCALE:

1:50, 1:100

DATE:

Feb 2008

DRG No.

01b

Rev No.