



Figured dimensions only are to be used. All dimensions to be checked on site. Differences between drawings and between drawings and specification or bills of quantities to be reported to JJR Designs Ltd.
© This drawing is prepared for the application for:
1. Planning permission
2. Building Regulation Permission
on behalf of the applicant named below and for no other purpose.
The copyright of the drawing and designs remains JJR Designs Ltd.
All copies are only for information about the application, they may not be used for any other purpose without the express written permission of JJR Designs Ltd.

Revisions:

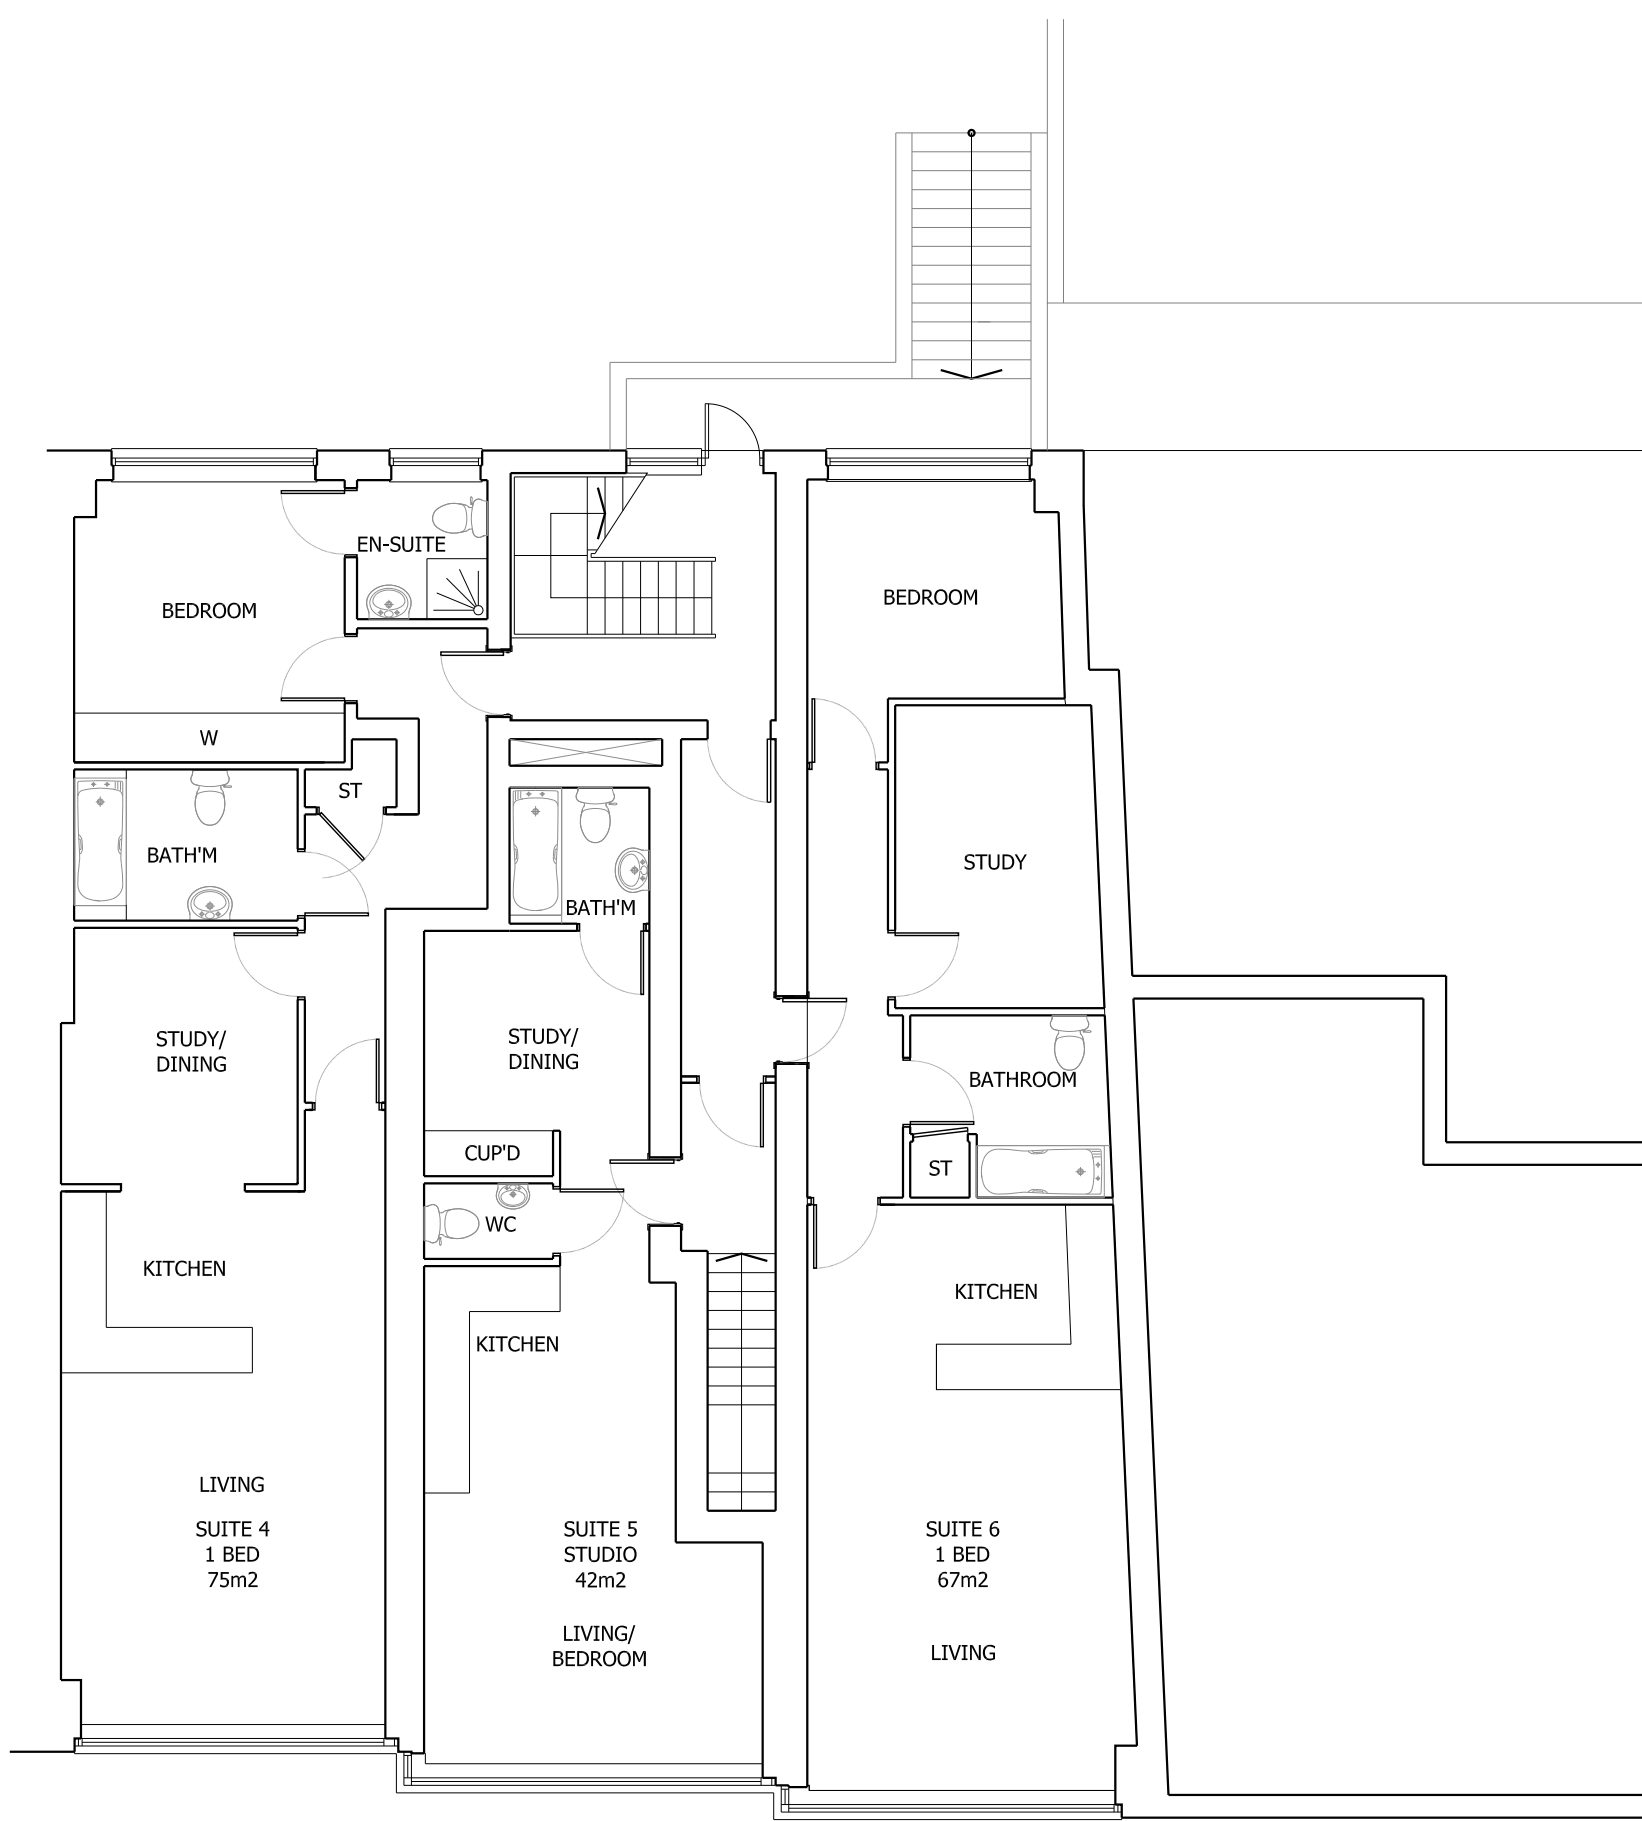


EXISTING FIRST FLOOR PLAN

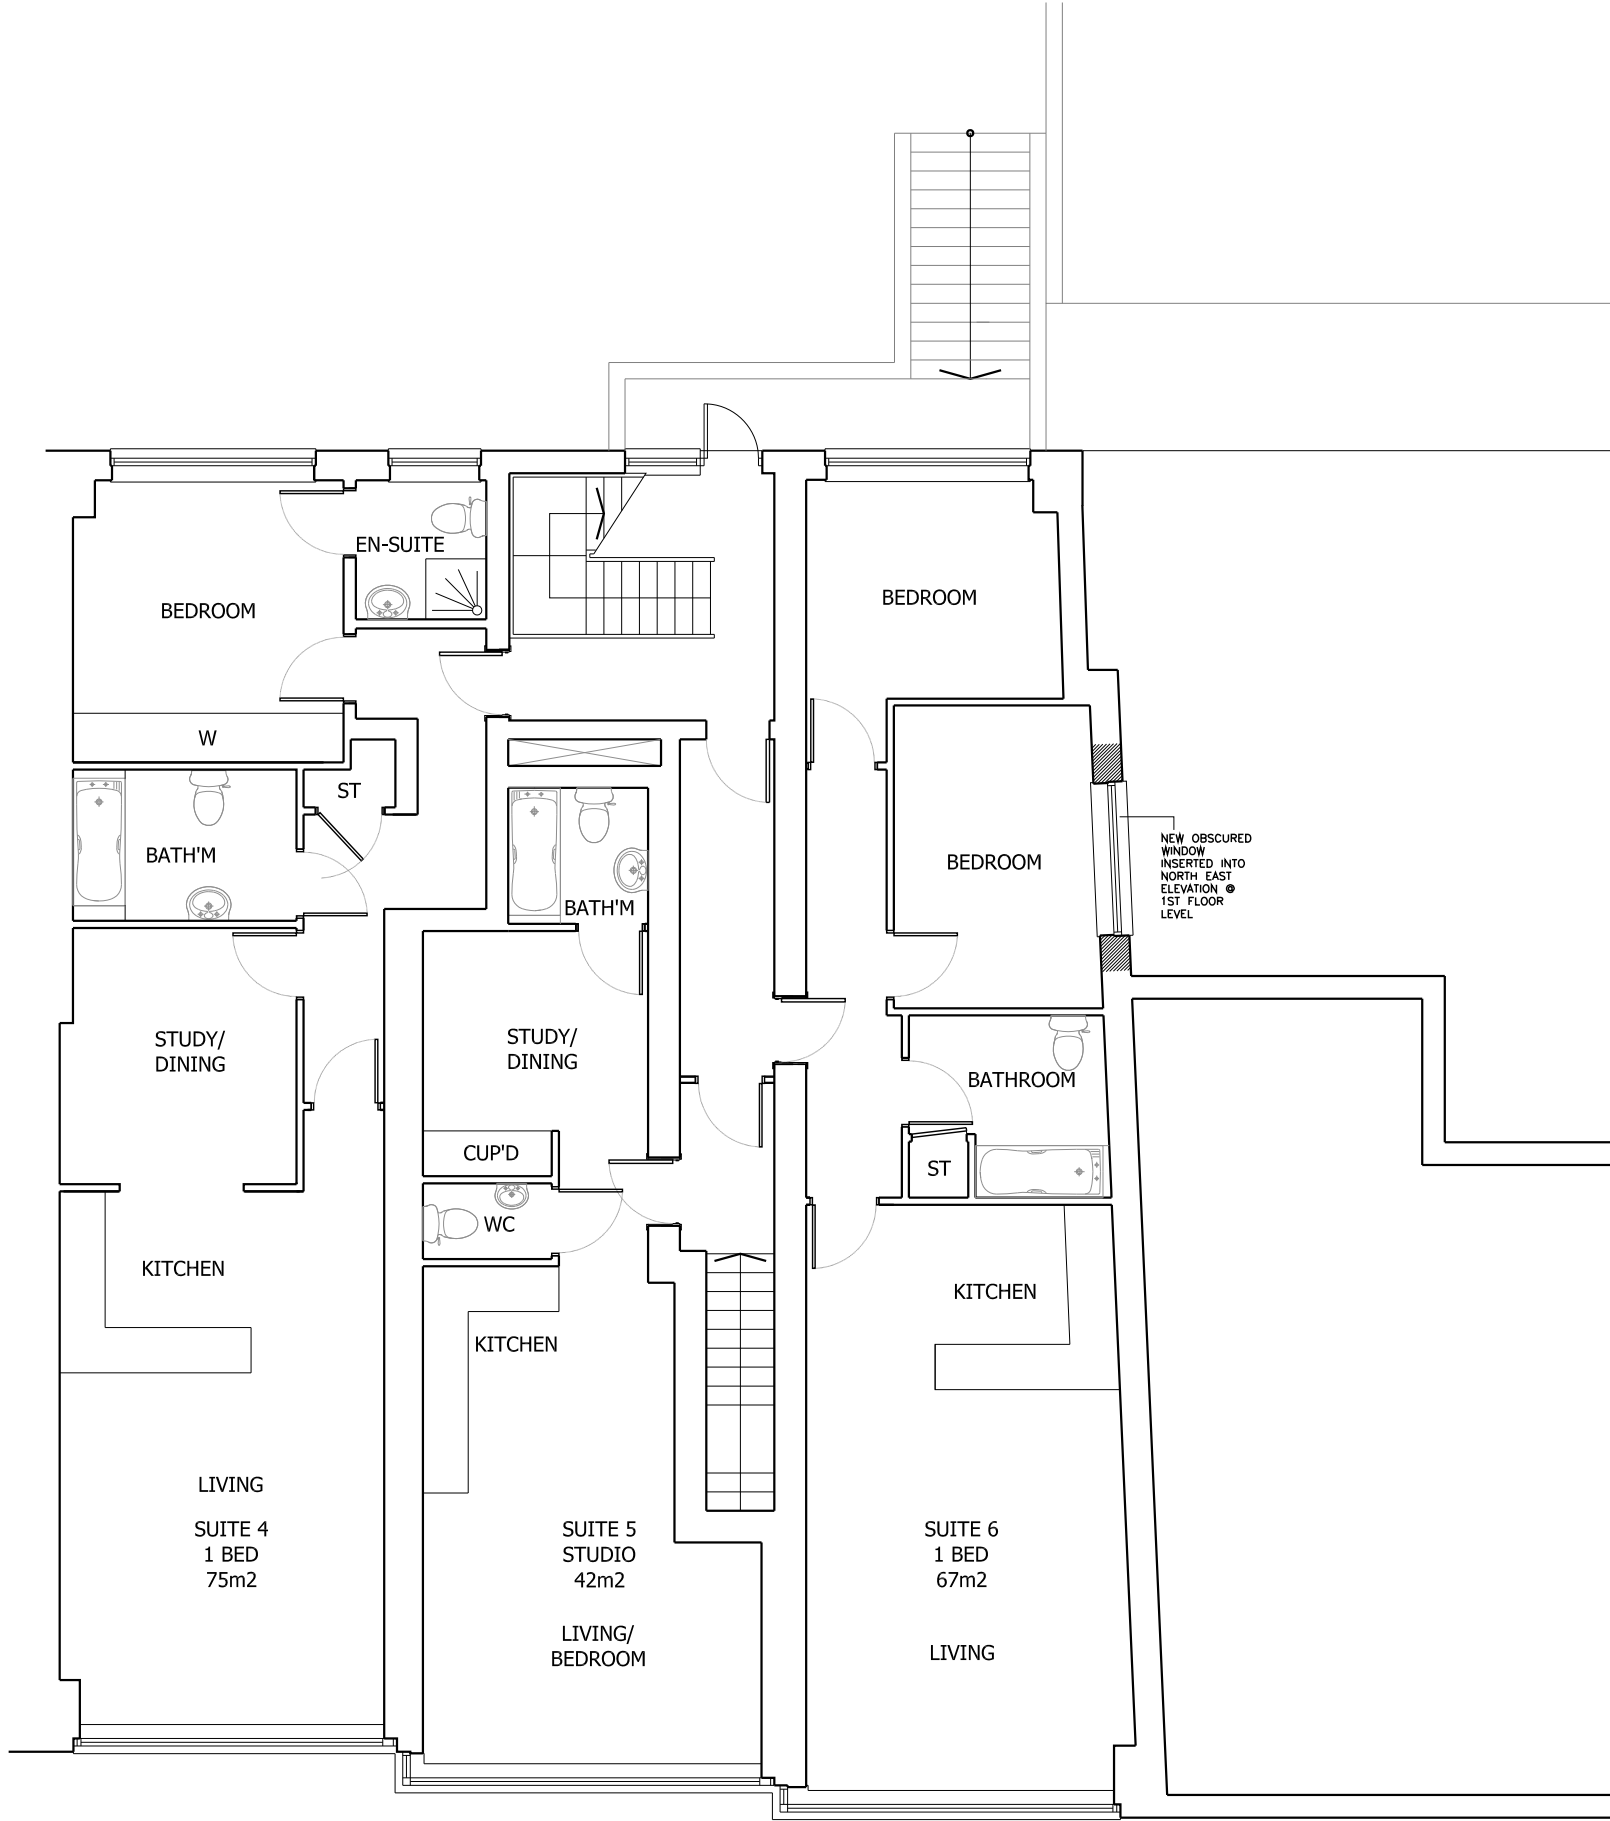


PROPOSED FIRST FLOOR PLAN



REAR ELEVATION - NORTH WEST FACING

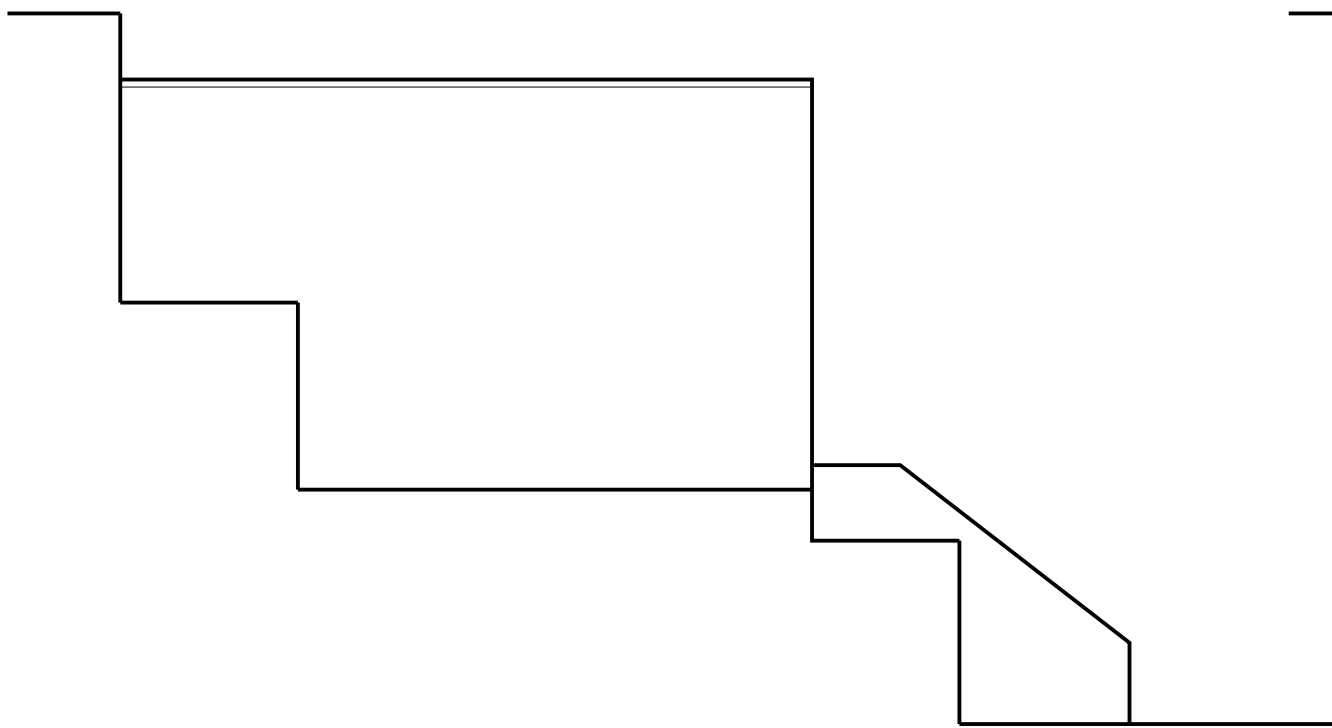

EXISTING ELEVATION - NORTH EAST FACING

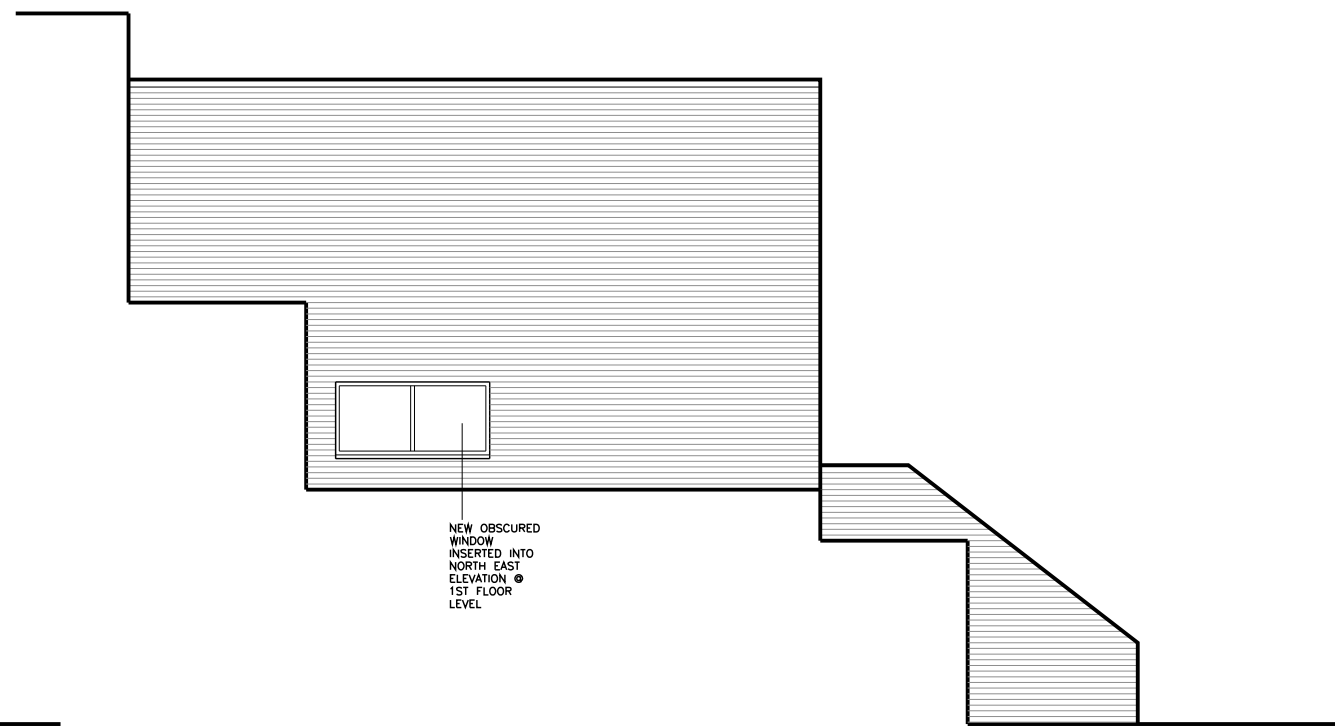

PROPOSED ELEVATION - NORTH EAST FACING

Drayton House,
Drayton Lane,
Chichester
West Sussex,
PO20 2EW
TEL: 01243 832293

Architectural
Services
Planning
Building Regs
On Site Supervision
Landscape Design

e-mail: info@jjrdesigns.com

Client:
Kracke & Davies

Project:
Suite 6, Wyvern House
46-48 High Street Bognor Regis PO21 1SP

Drawing Title:
Existing & Proposed Plans & Elevations

Issue status:
Outline proposals ☐ Production information ☐ Scheme design ☐
Tender drawing ☐ Detail design ☐ Contract drawing ☐

Scale: 1:100	Drawn:	Checked:	Approved:	Date: APRIL 2014
Job No: 1209	Drawing No: 100		Revision:	