


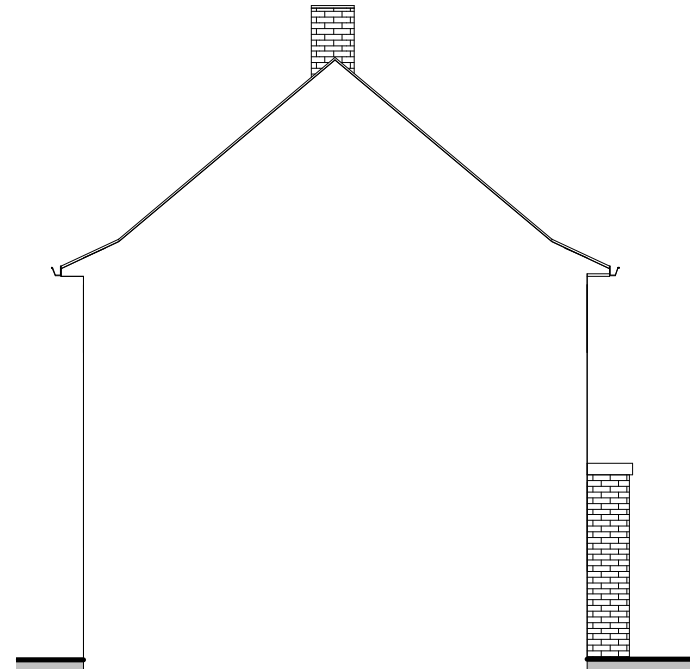

Existing West Elevation

1 : 100




Existing North Elevation

1 : 100




Existing East Elevation

1 : 100

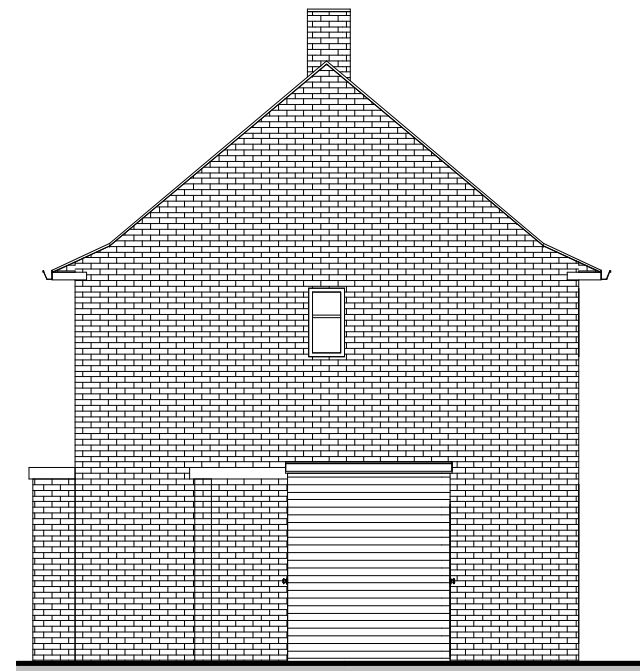

Existing South Elevation

1 : 100

 

Tel: 0800 6127 664
www.yourhomeplans.co.uk

Your Home Plans



These drawings are for approval purposes. Materials and products should not be ordered based on scaling from drawings as errors may occur along existing building lines. All measurements and supporting elements are to be checked on site. Refer to Your Home Plans if any discrepancies are found.


Mr & Mrs Large
25 Ash Grove
Bognor Regis
West Sussex
PO22 9JT

Existing Elevations

Project number	25ASH-19	A101
Date	14th May 2019	
Drawn by	JG	
Checked by	Checker	Scale 1 : 100




Proposed West Elevation
1 : 100

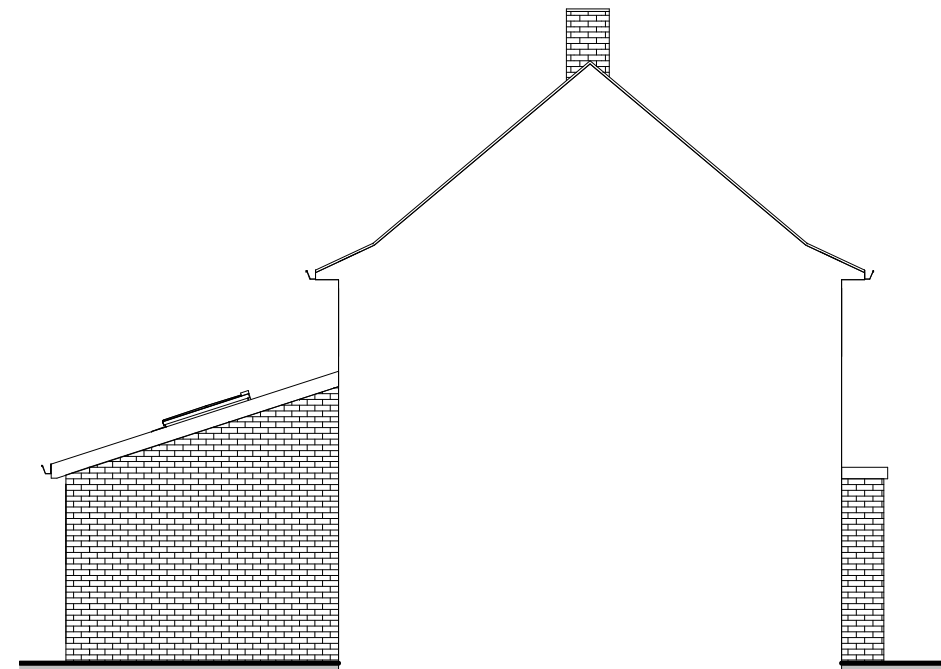

Proposed North Elevation
1 : 100



Proposed East Elevation
1 : 100

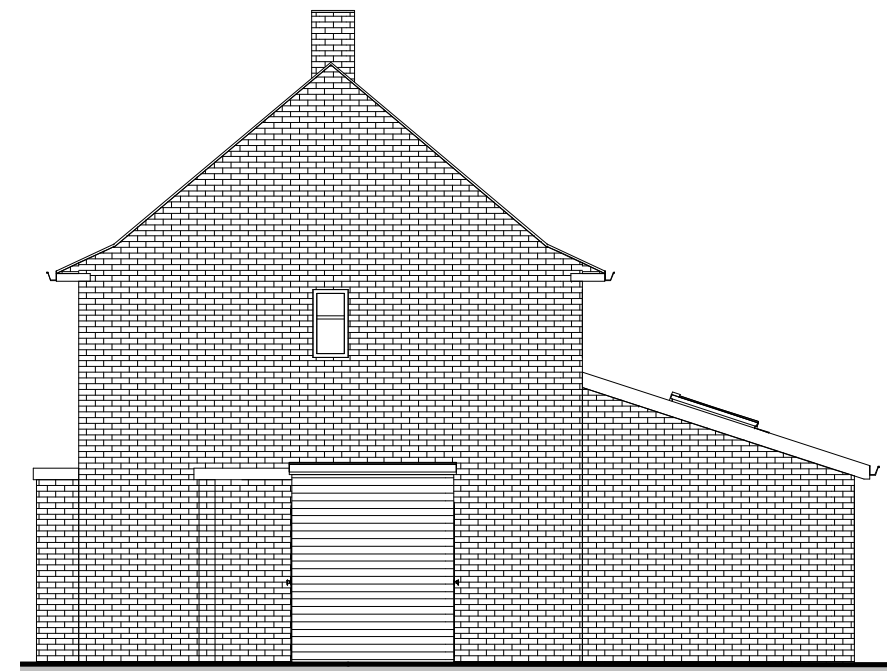

Proposed South Elevation
1 : 100



Tel: 0800 6127 664
www.yourhomeplans.co.uk

Your Home Plans




These drawings are for approval purposes. Materials and products should not be ordered based on scaling from drawings as errors may occur along existing building lines. All measurements and supporting elements are to be checked on site. Refer to Your Home Plans if any discrepancies are found.


Mr & Mrs Large
25 Ash Grove
Bognor Regis
West Sussex
PO22 9JT

Proposed Elevations


Project number	25ASH-19	A102
Date	14th May 2019	
Drawn by	JG	
Checked by	Checker	Scale 1 : 100

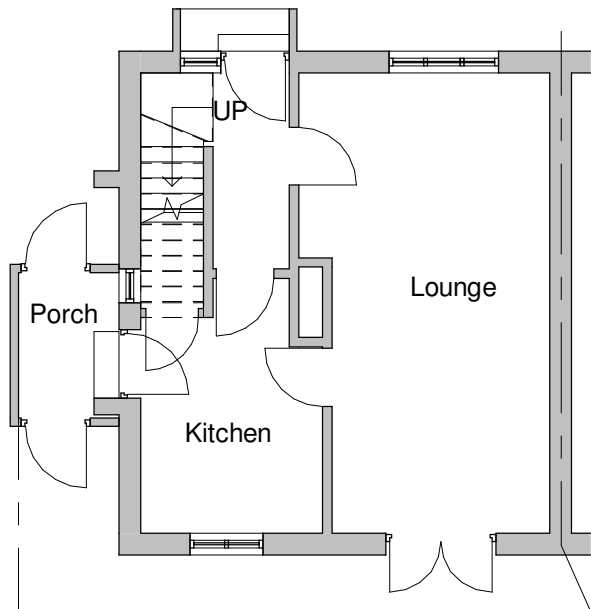

Existing Ground Floor
1 : 100

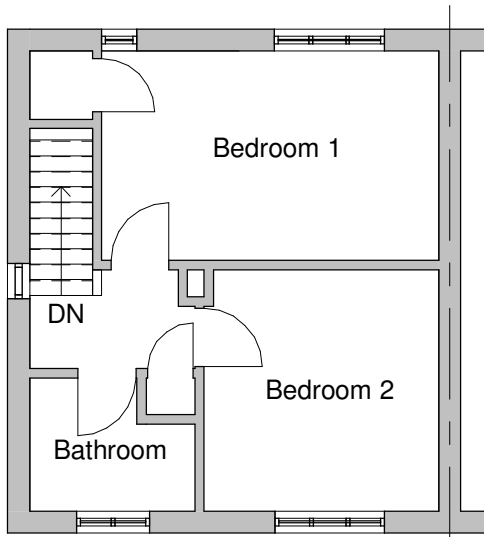

Existing First Floor
1 : 100

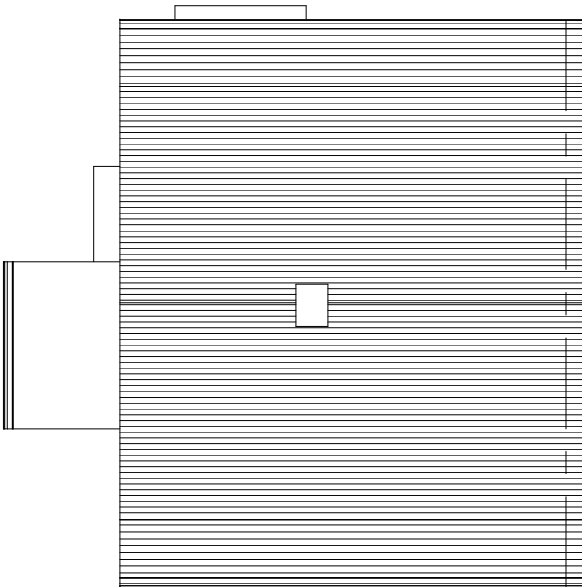

Existing Roof Plan
1 : 100



Tel: 0800 6127 664
www.yourhomeplans.co.uk

Your Home Plans




These drawings are for approval purposes. Materials and products should not be ordered based on scaling from drawings as errors may occur along existing building lines. All measurements and supporting elements are to be checked on site. Refer to Your Home Plans if any discrepancies are found.


Mr & Mrs Large
25 Ash Grove
Bognor Regis
West Sussex
PO22 9JT

Existing Floor Plans


Project number	25ASH-19	A103
Date	14th May 2019	
Drawn by	JG	
Checked by	Checker	Scale 1 : 100

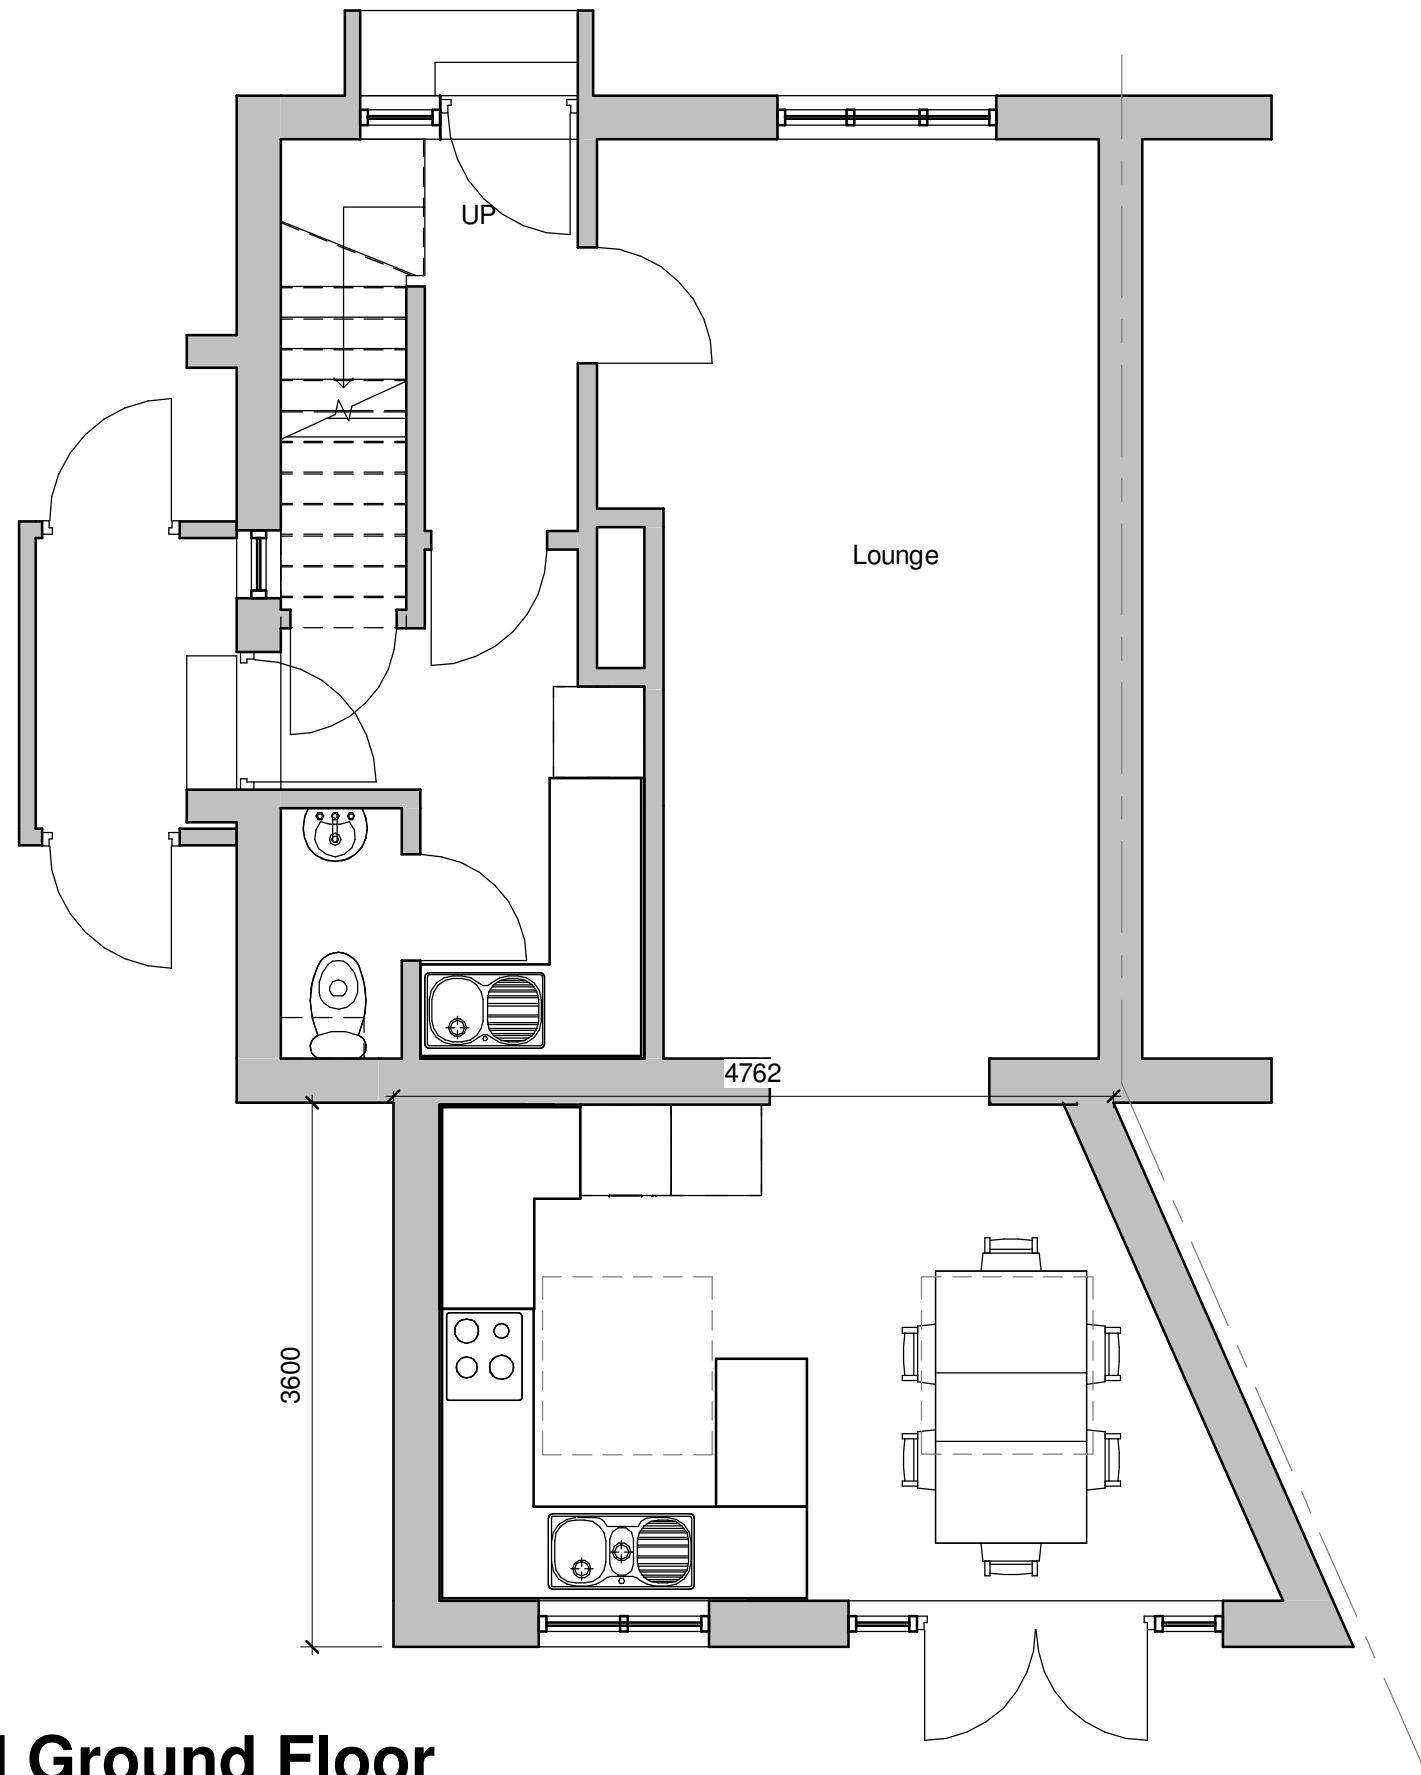


Proposed Ground Floor
1 : 50

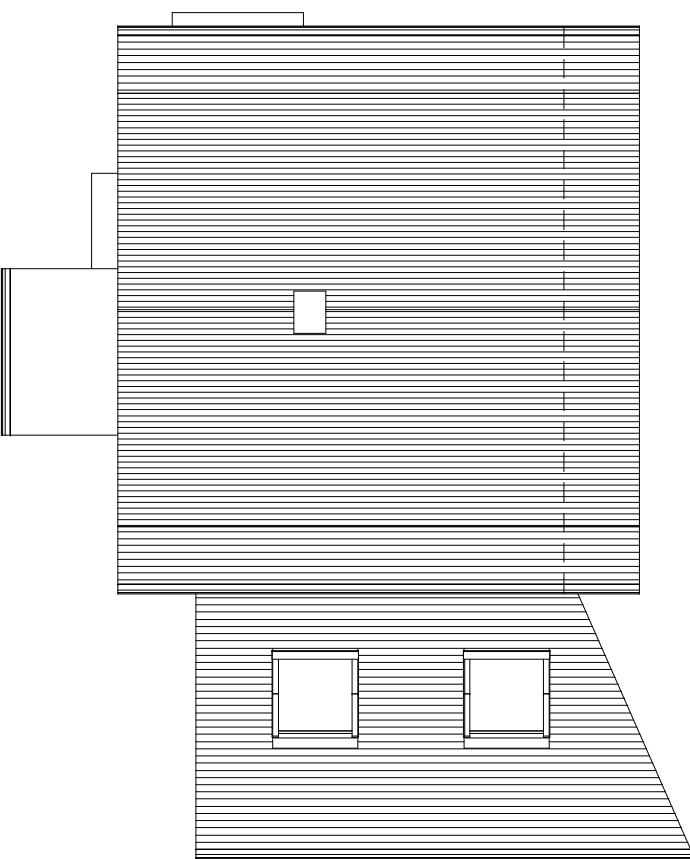

Proposed Roof Plan
1 : 100

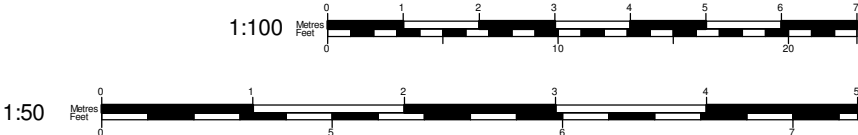

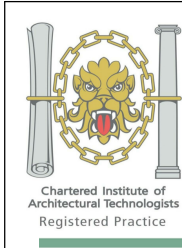

Tel: 0800 6127 664
www.yourhomeplans.co.uk

Your Home Plans

These drawings are for approval purposes. Materials and products should not be ordered based on scaling from drawings as errors may occur along existing building lines. All measurements and supporting elements are to be checked on site. Refer to Your Home Plans if any discrepancies are found.

Mr & Mrs Large
25 Ash Grove
Bognor Regis
West Sussex
PO22 9JT

Proposed Floor Plan

Project number	25ASH-19	A104
Date	14th May 2019	
Drawn by	JG	
Checked by	Checker	
Scale		As indicated