




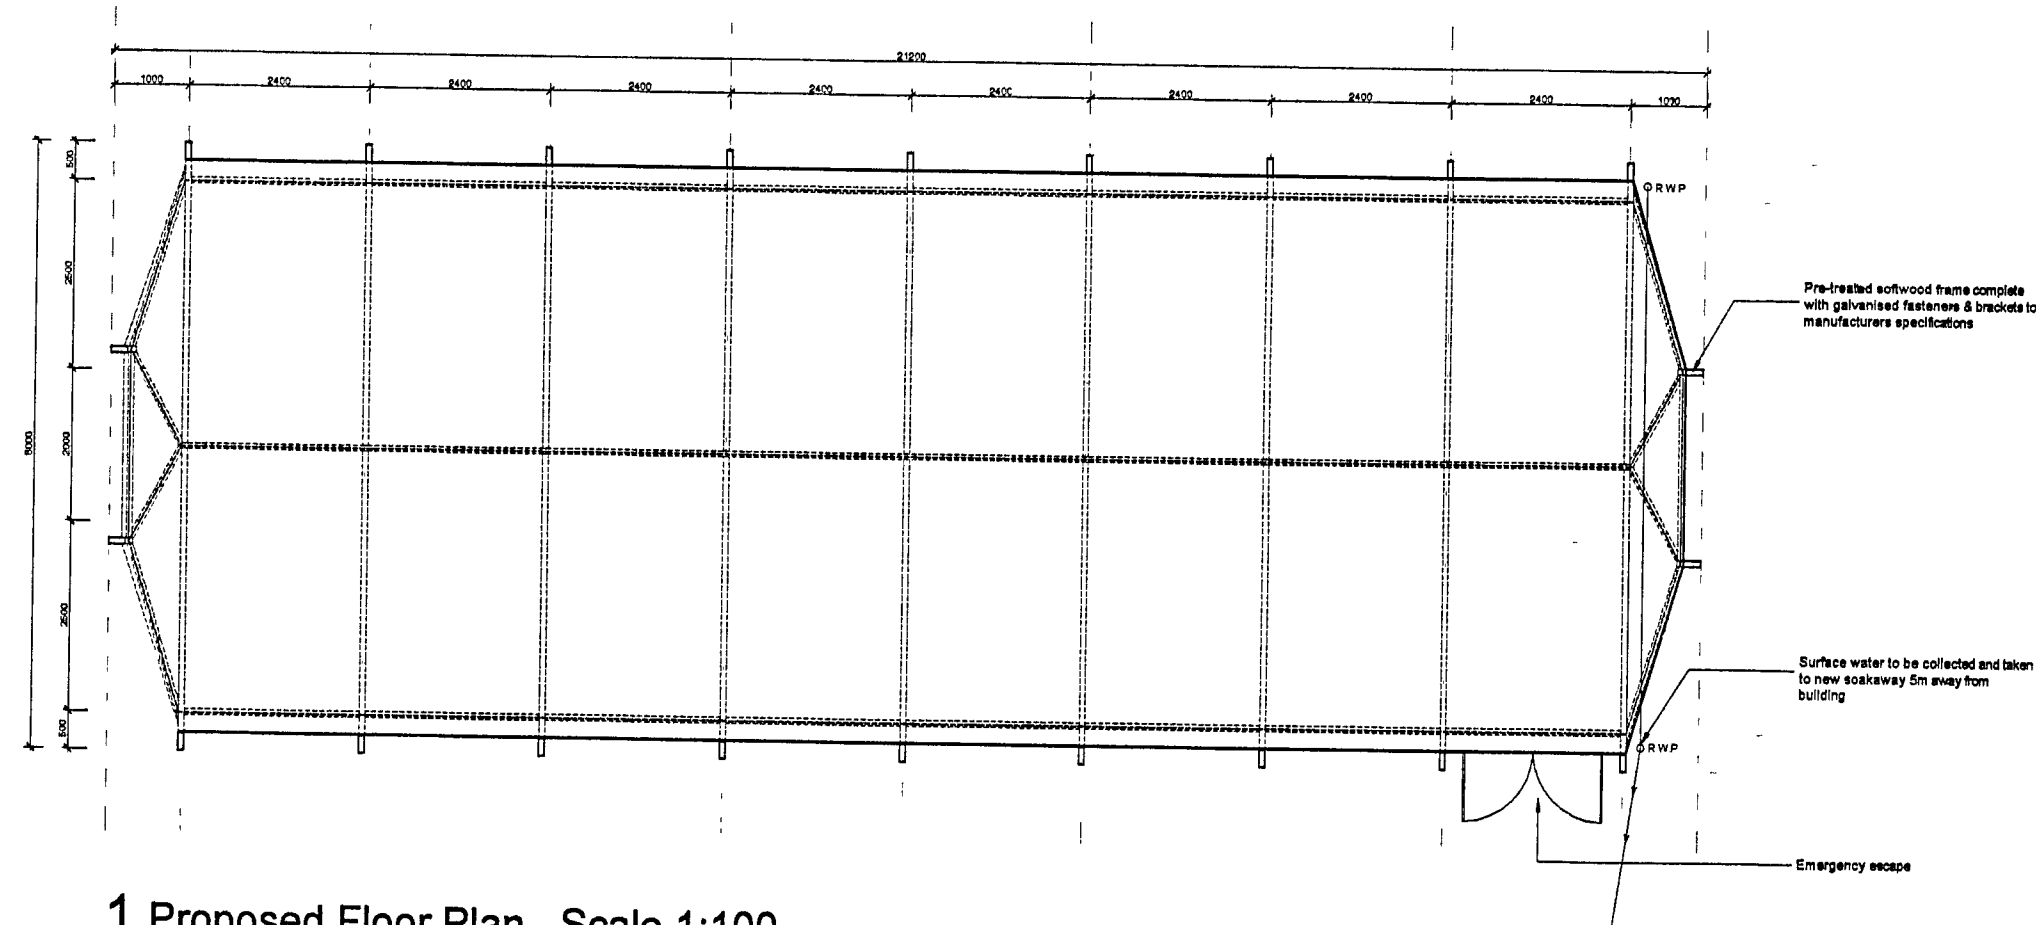


1 Proposed Floor Plan Scale 1:100

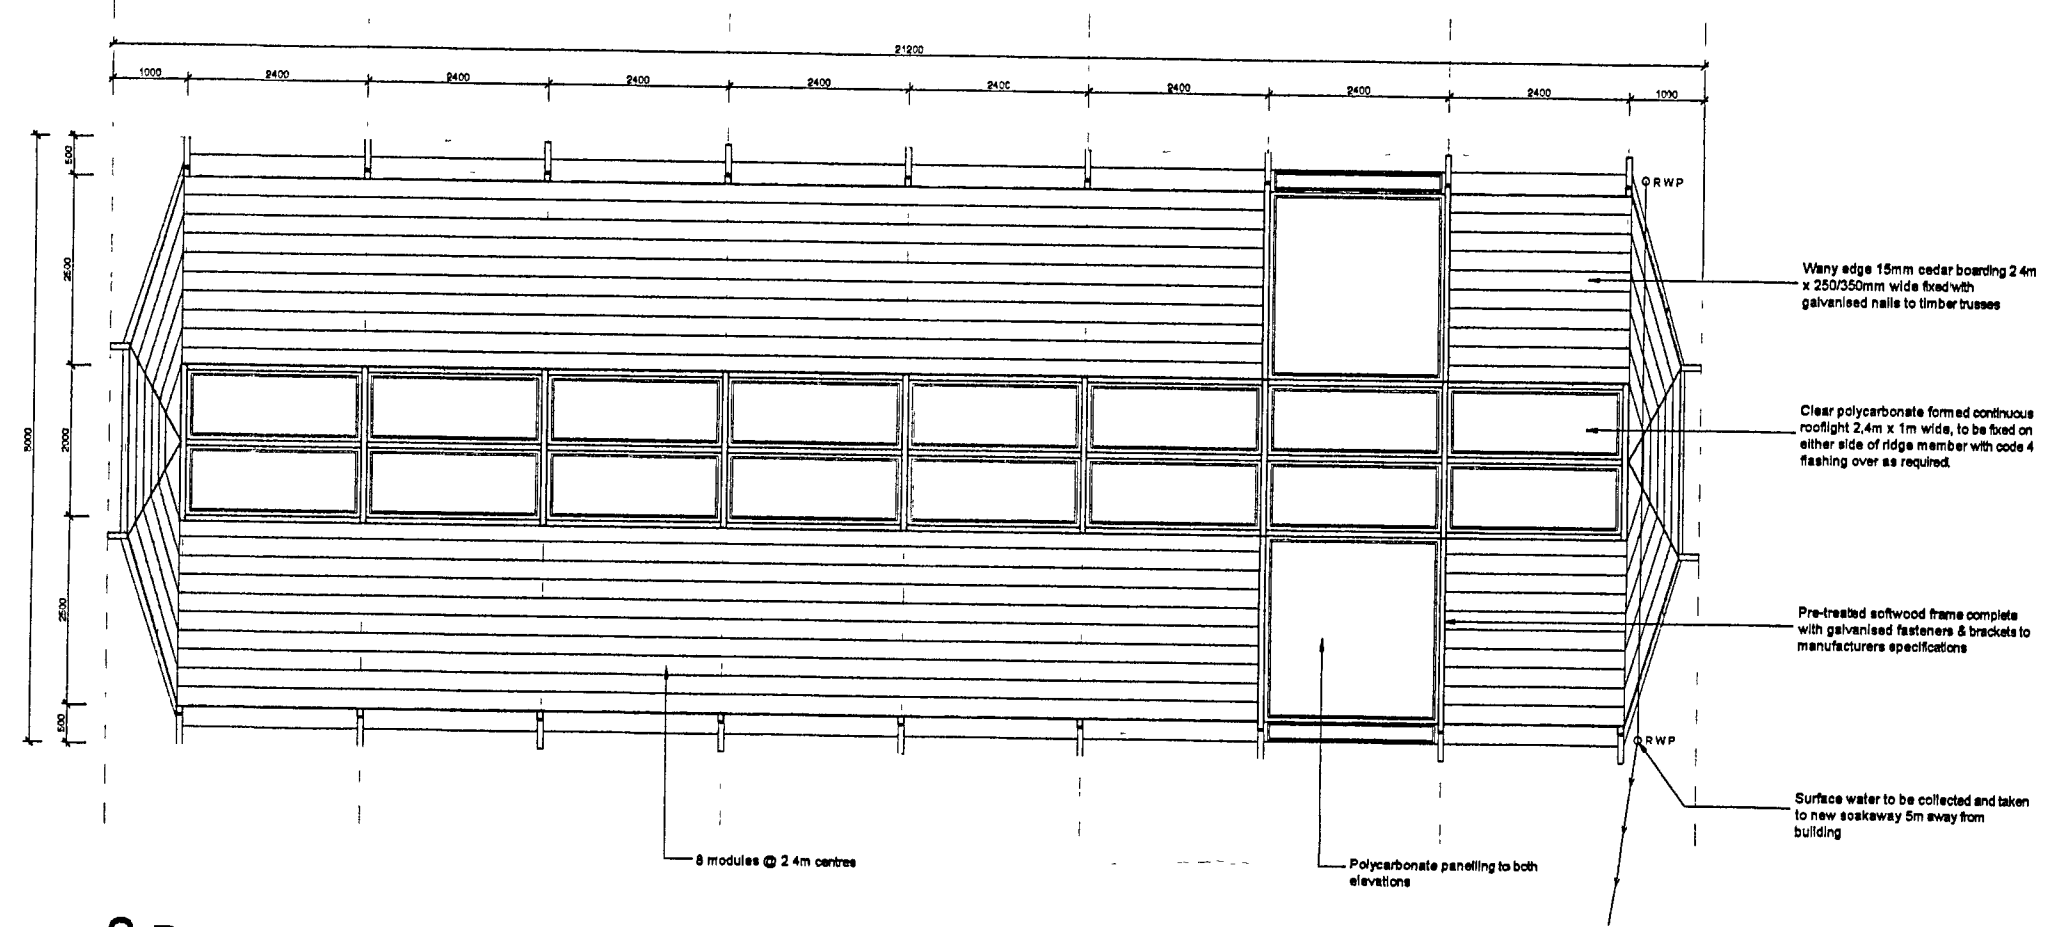


2 Proposed Roof Plan Scale 1:100

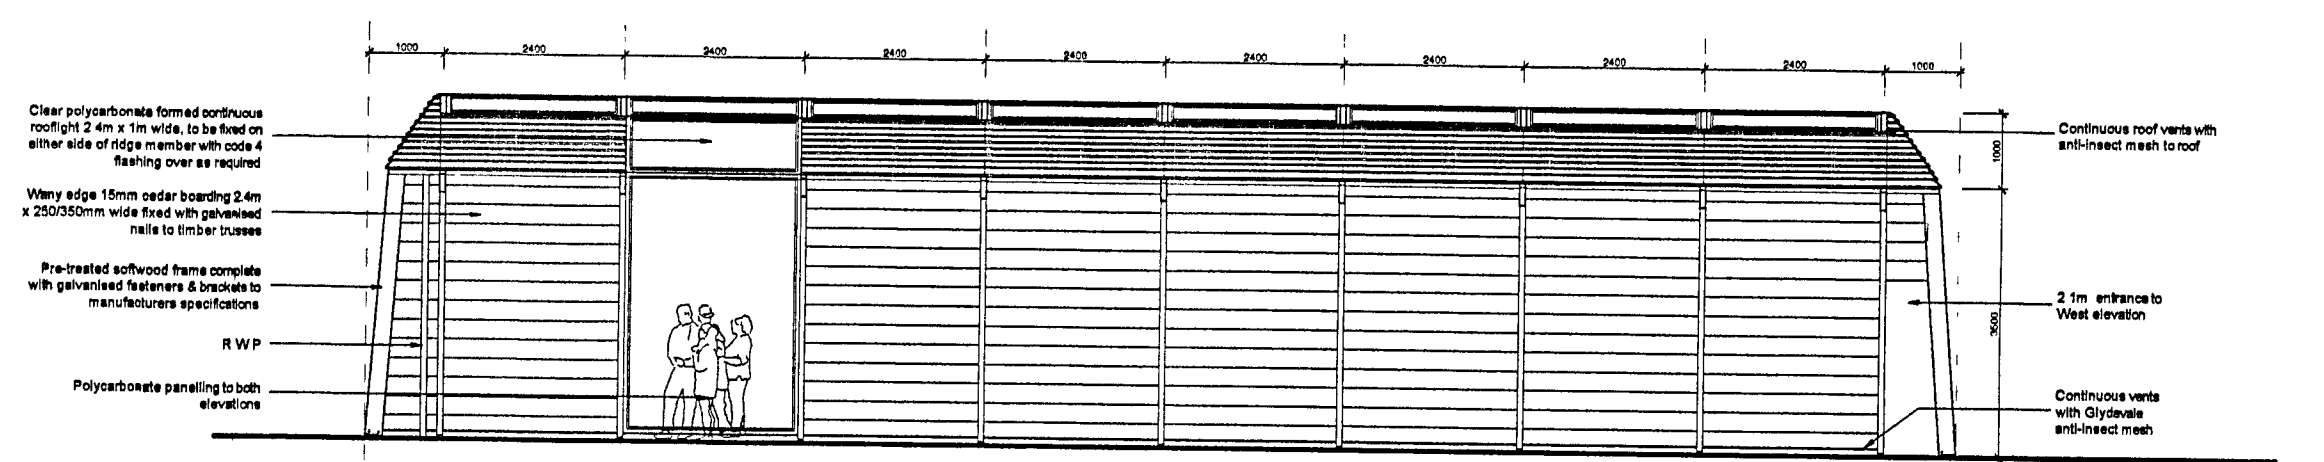


3 Proposed West Elevation Scale 1:100

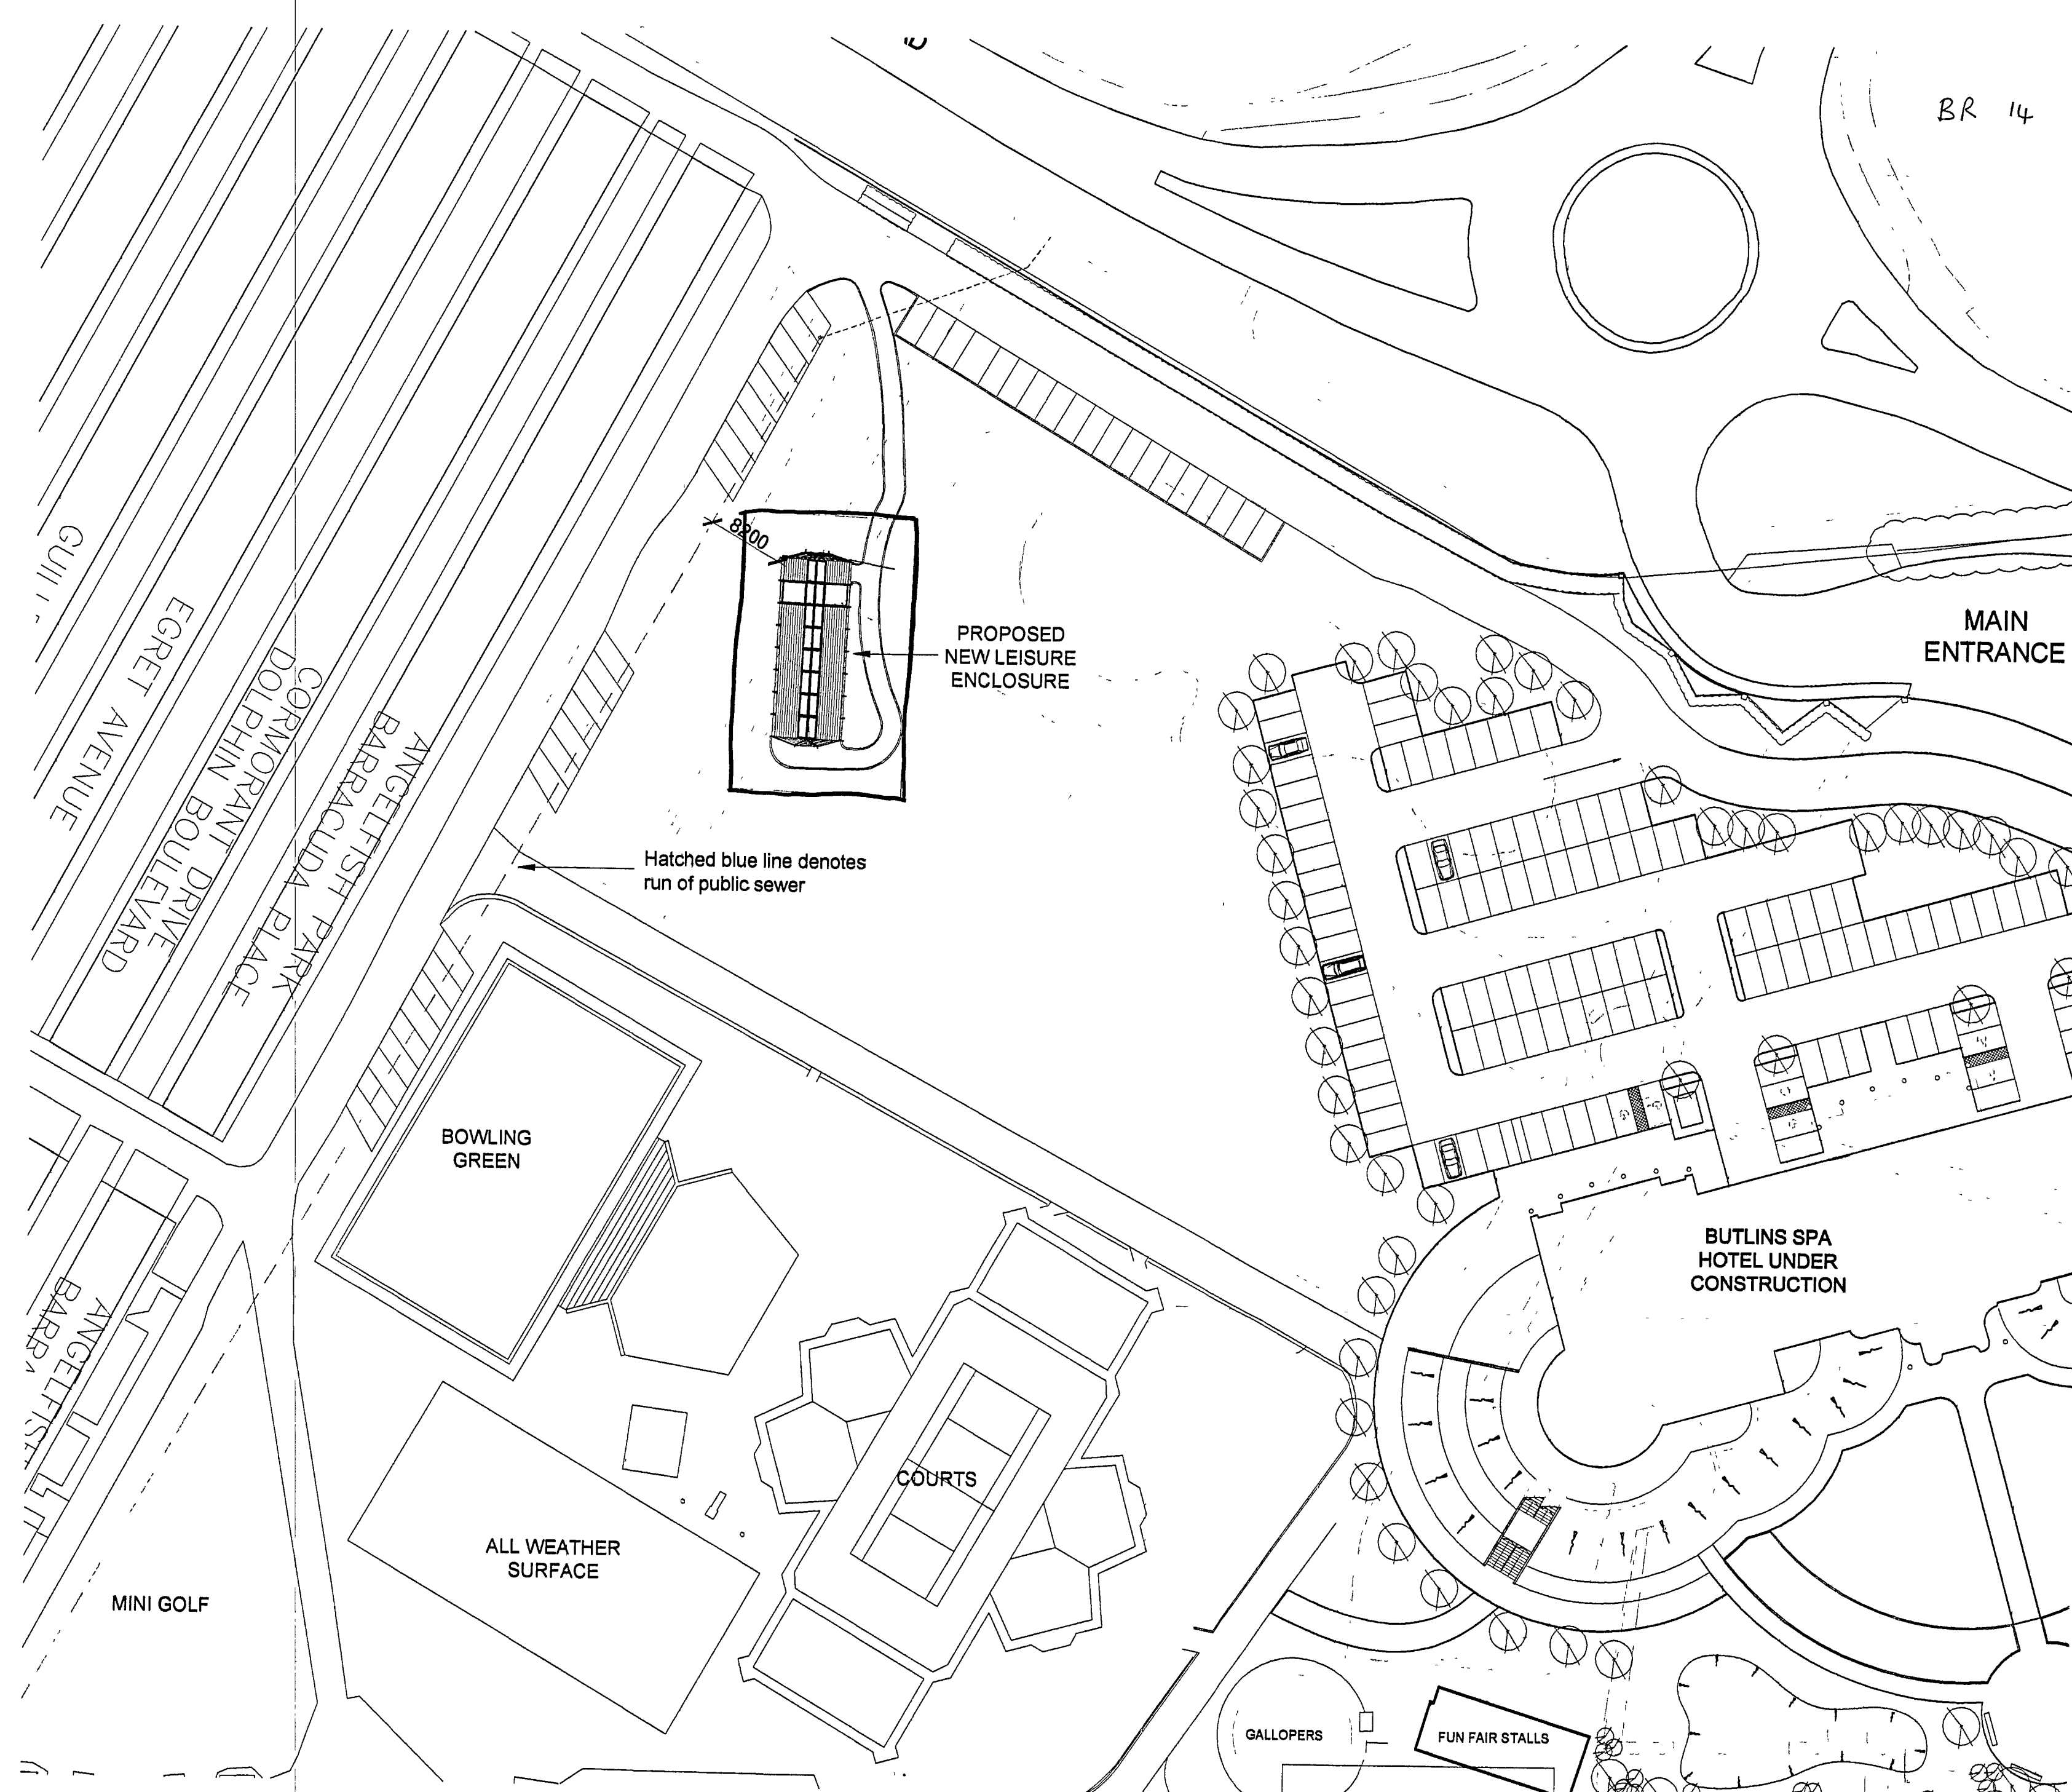


5 Proposed Site Plan Scale 1:500

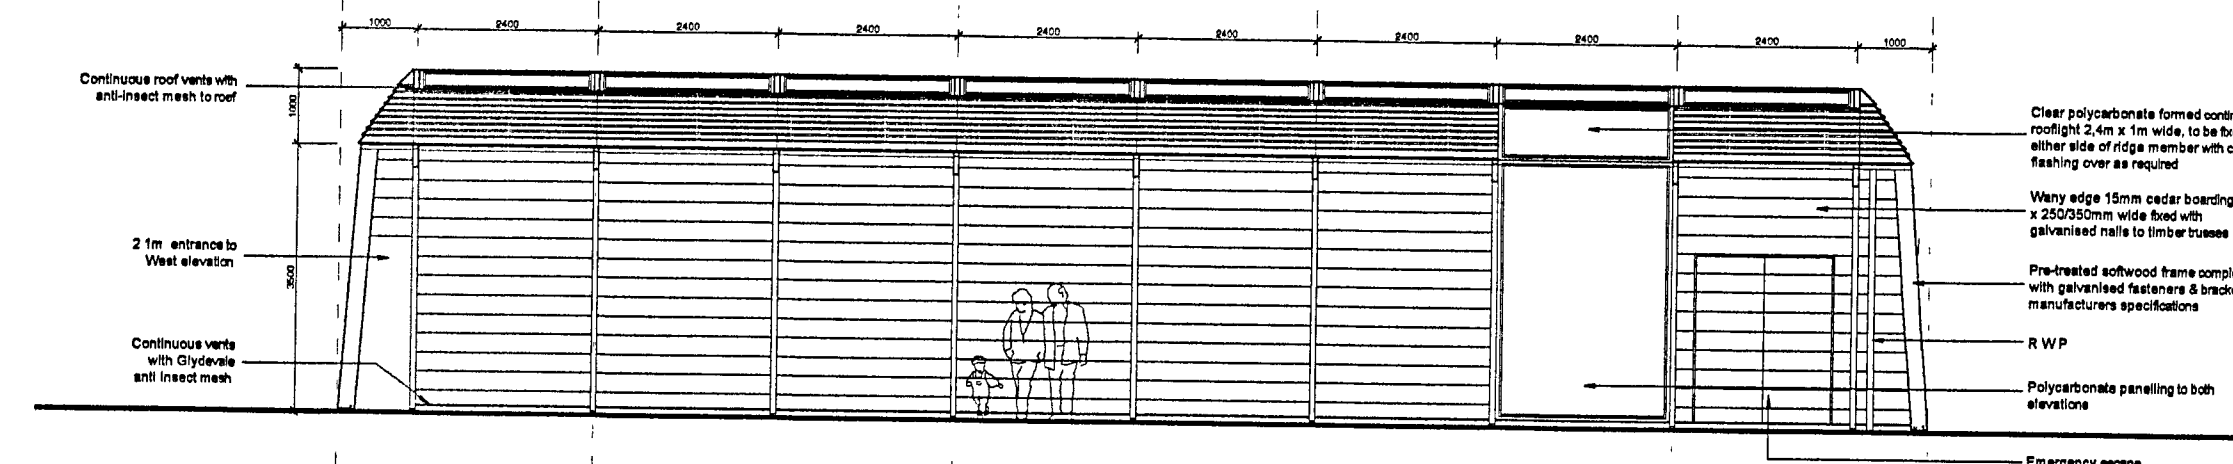


4 Proposed East Elevation Scale 1:100

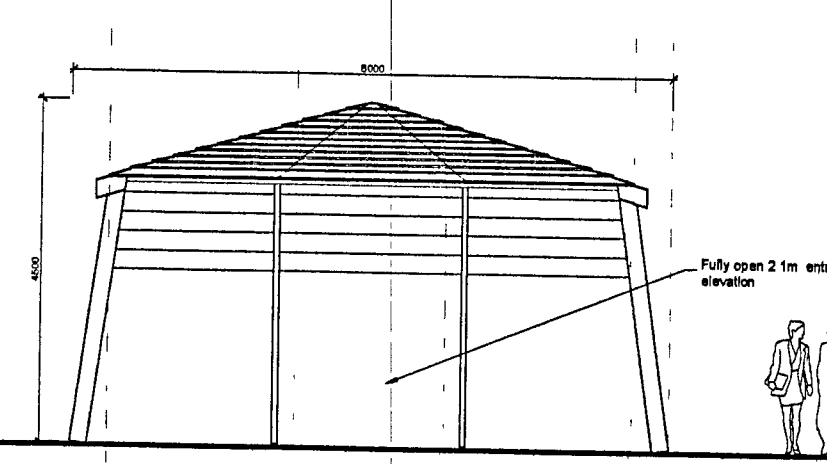

6 Proposed South Elevation Scale 1:100

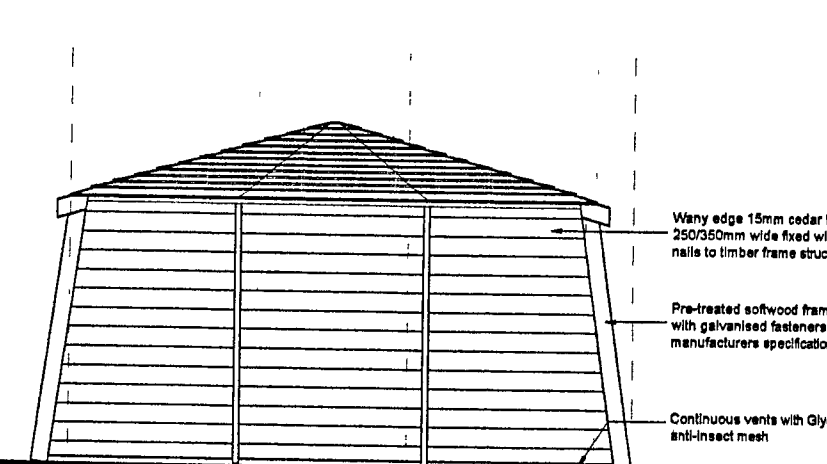

7 Proposed North Elevation Scale 1:100

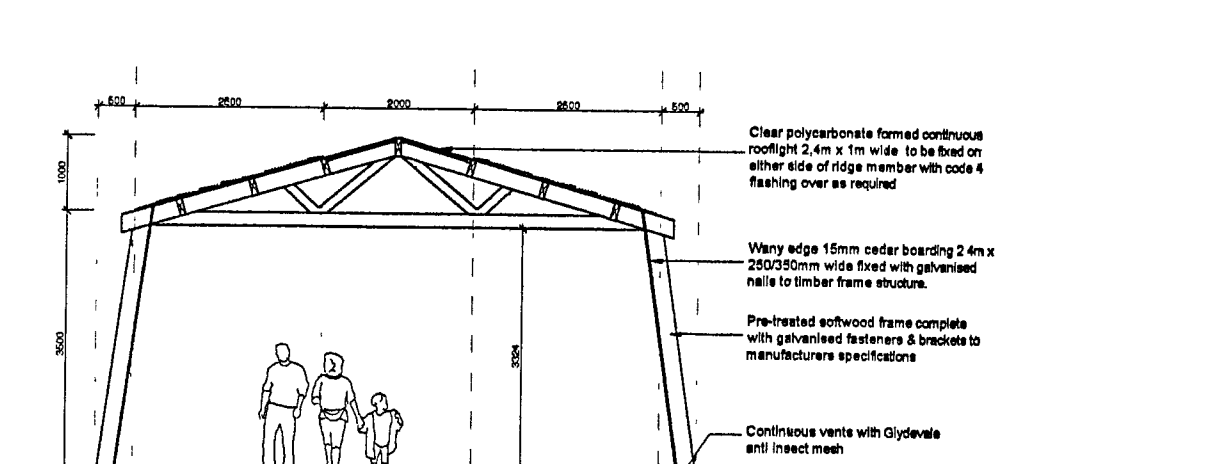

8 Proposed Section A-A Scale 1:100

notes:

revisions: A | 28.01.2009 | GR | Public sewer added
B | 29.01.2009 | GR | Issued for planning

revisions:

Butlins Skyline Limited


Leisure enclosure
Bognor Regis

drawing information

title: Proposed Plans, Elevations & Site Plan
For Planning
January 09
status: date:
scale: 1:100 & 1:500 @ A1
drawn by: GR
chk'd by:

pwparchitects
PWP Architects Ltd 81 South Street, Havant, Hampshire PO9 1BZ
t 02392 462494 f 02392 481152
e. design@pwp-architects.com
w www.pwp-architects.com

job: 4630 1001 rev: B

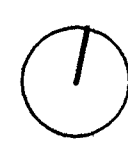

NOTE: The contractor is responsible for checking all site dimensions and levels. These should be checked prior to the ordering of any components and before the commencement of the works. All discrepancies should be brought to the attention of the Contract Administrator.