


FOR LAWFUL
DEVELOPMENT
CERTIFICATE
PURPOSES ONLY
NOT FOR CONSTRUCTION

NOTES.
DO NOT SCALE OFF THIS DRAWING.

COPYRIGHT OF THIS DRAWING IS
RETAINED BY GEORGE BAXTER
ASSOCIATES LTD. AND IT MUST NOT BE
REPRODUCED WITHOUT WRITTEN
CONSENT.

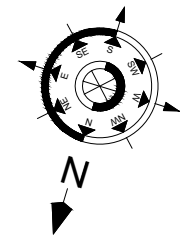

REV.	DATE.	BY.	AMENDMENT.	CHK.

LAWFUL DEVELOPMENT
CERTIFICATE

NOTES.
DO NOT SCALE OFF THIS DRAWING UNLESS FOR PLANNING
PURPOSES.

CHECK ALL DIMENSIONS ON SITE BEFORE ANY WORK IS
COMMENCED.

ALL GOODS MATERIALS AND WORKMANSHIP MUST CONFORM
WITH CURRENT BUILDING REGULATIONS, BRITISH STANDARDS
AND CODES OF PRACTICE.

COPYRIGHT OF THIS DRAWING IS RETAINED BY GEORGE
BAXTER ASSOCIATES LTD. AND IT MUST NOT BE REPRODUCED
WITHOUT WRITTEN CONSENT.



George Baxter Associates Ltd.
3 Lucelles Mews
Paddockhall Road
Haywards Heath
West Sussex
RH16 1HE
(01444) 847455
info@georgebaxterassociates.co.uk
www.georgebaxterassociates.co.uk


CLIENT:
Star Property Investments

PROJECT:
Knighton Chambers,
39 Aldwick Road,
Bognor Regis,
PO21 2LN

DRAWING:
First Floor Plan As Existing

DATE: 17.06.2020	SCALE: 1:100 at A3	DRAWN BY: RH CHECKED BY: MC
---------------------	-----------------------	--------------------------------

JOB NO. G530	DRAWING NO. PL.10	REV. -
-----------------	----------------------	-----------

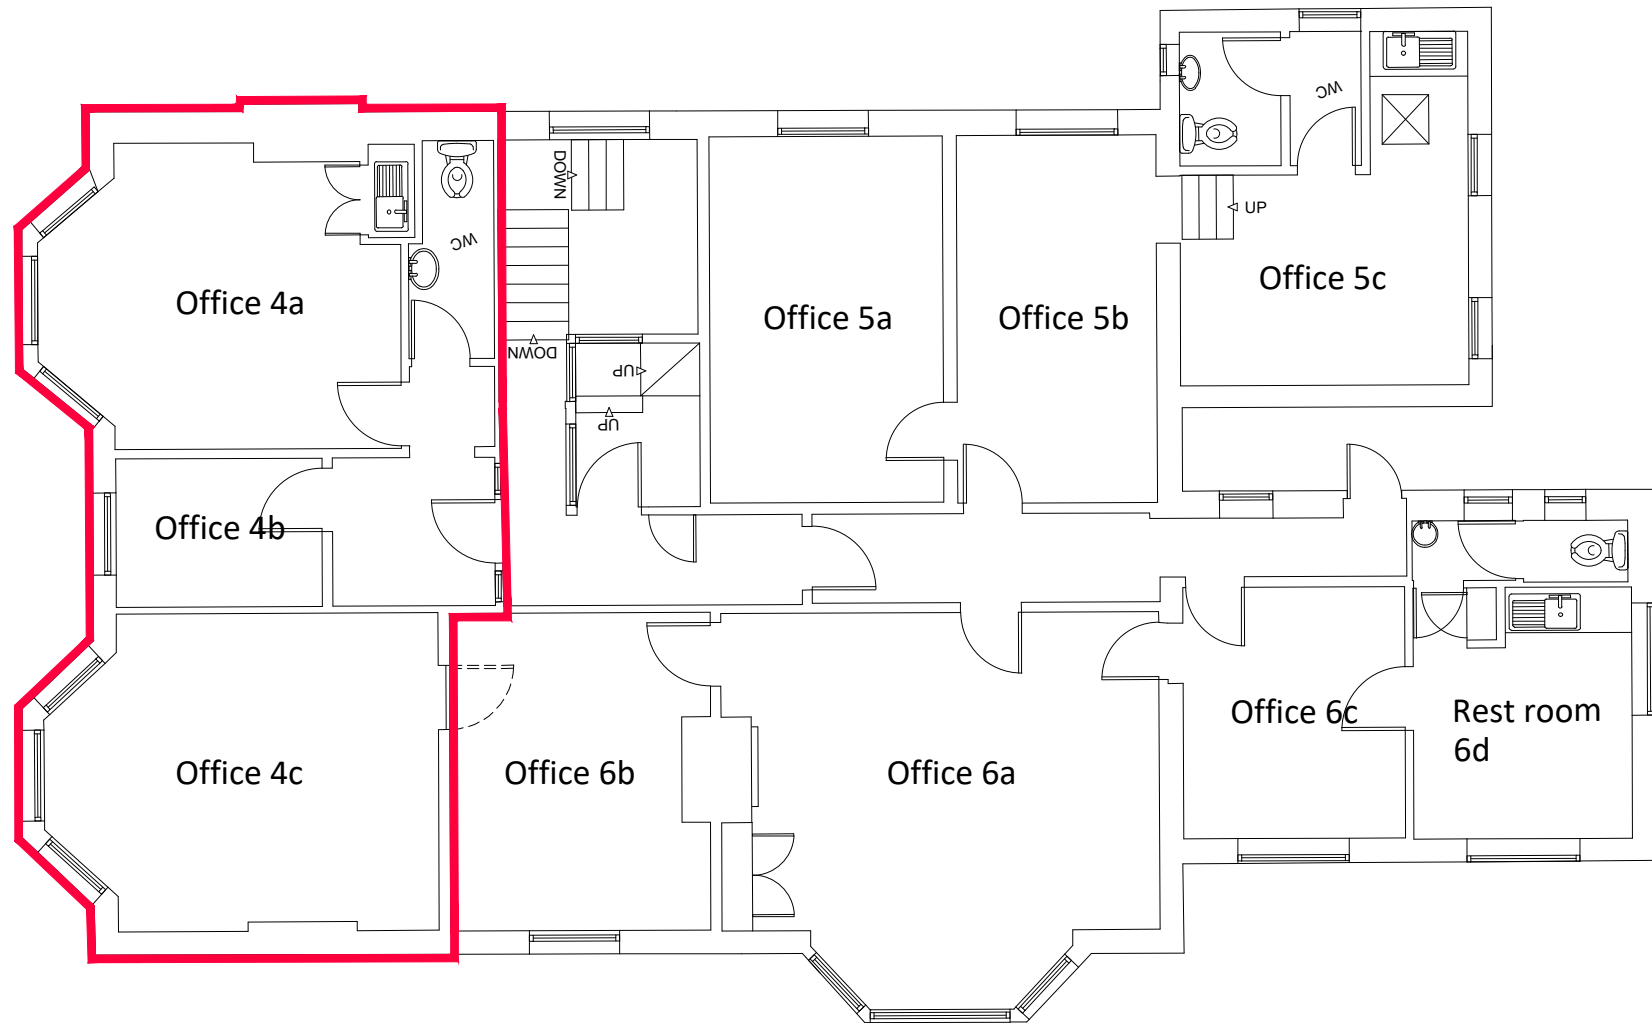

FIRST FLOOR PLAN - AS EXISTING
SCALE @ 1:100 ON AN A3 SHEET

