

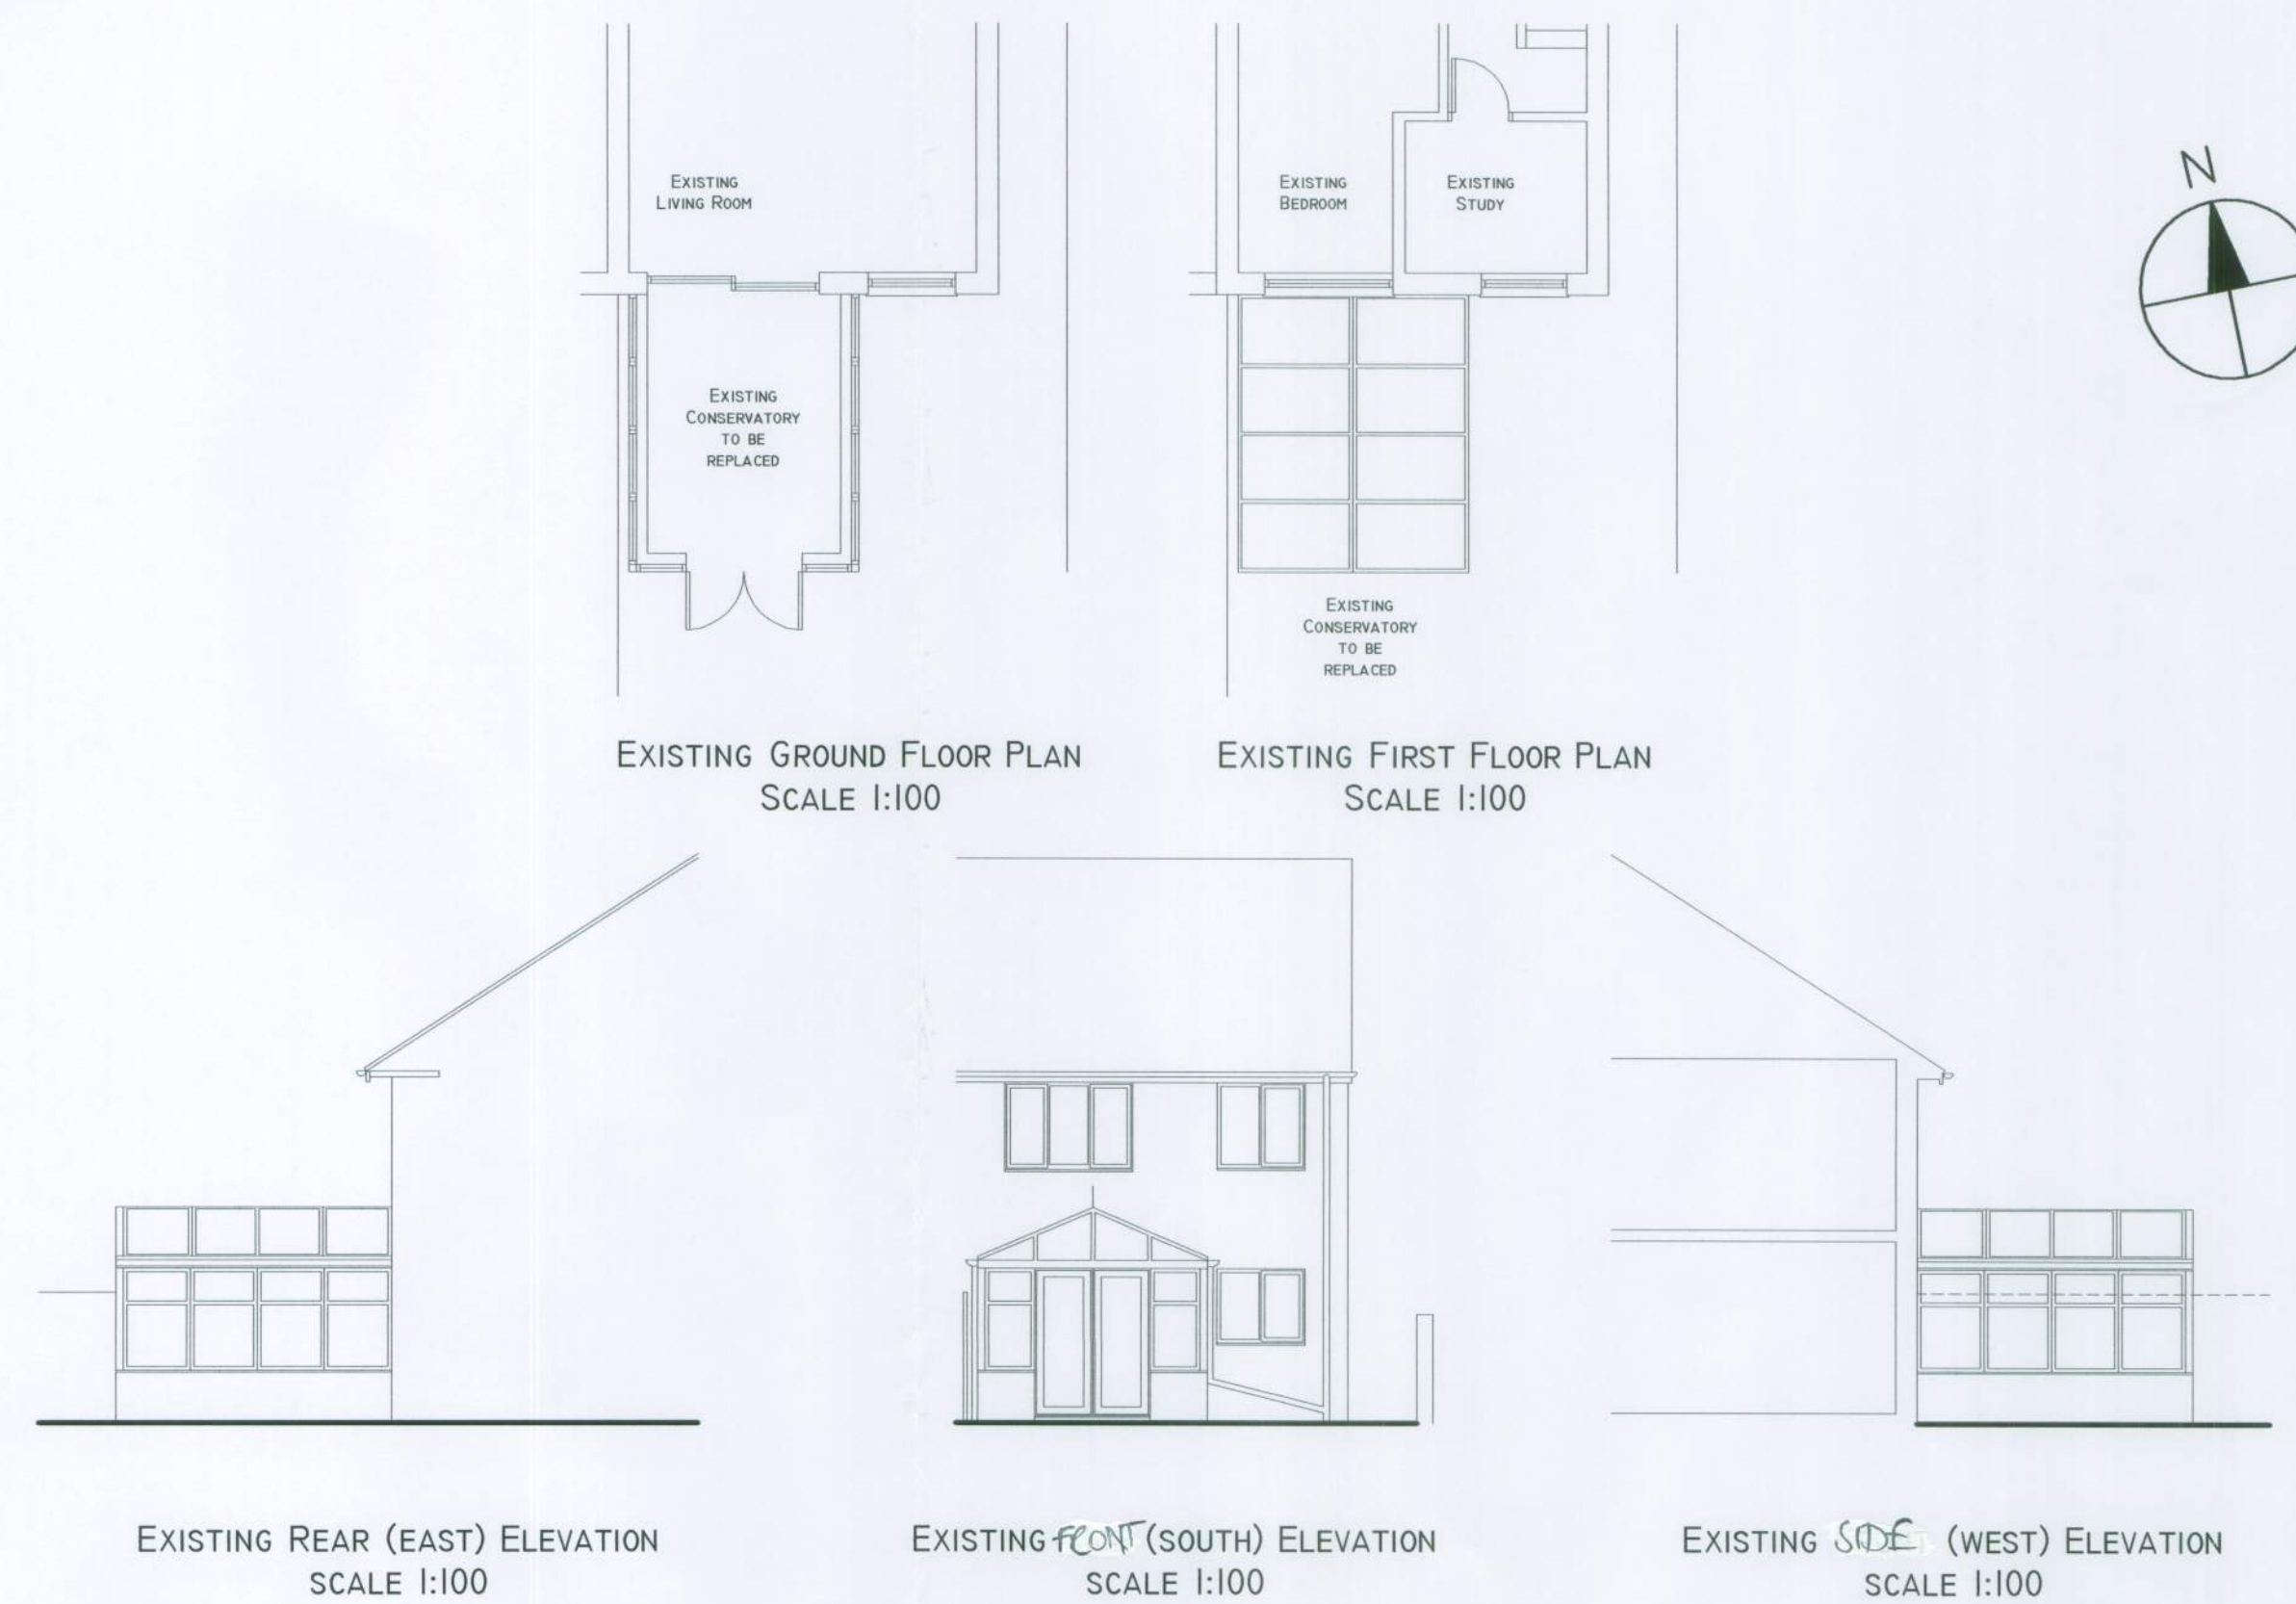
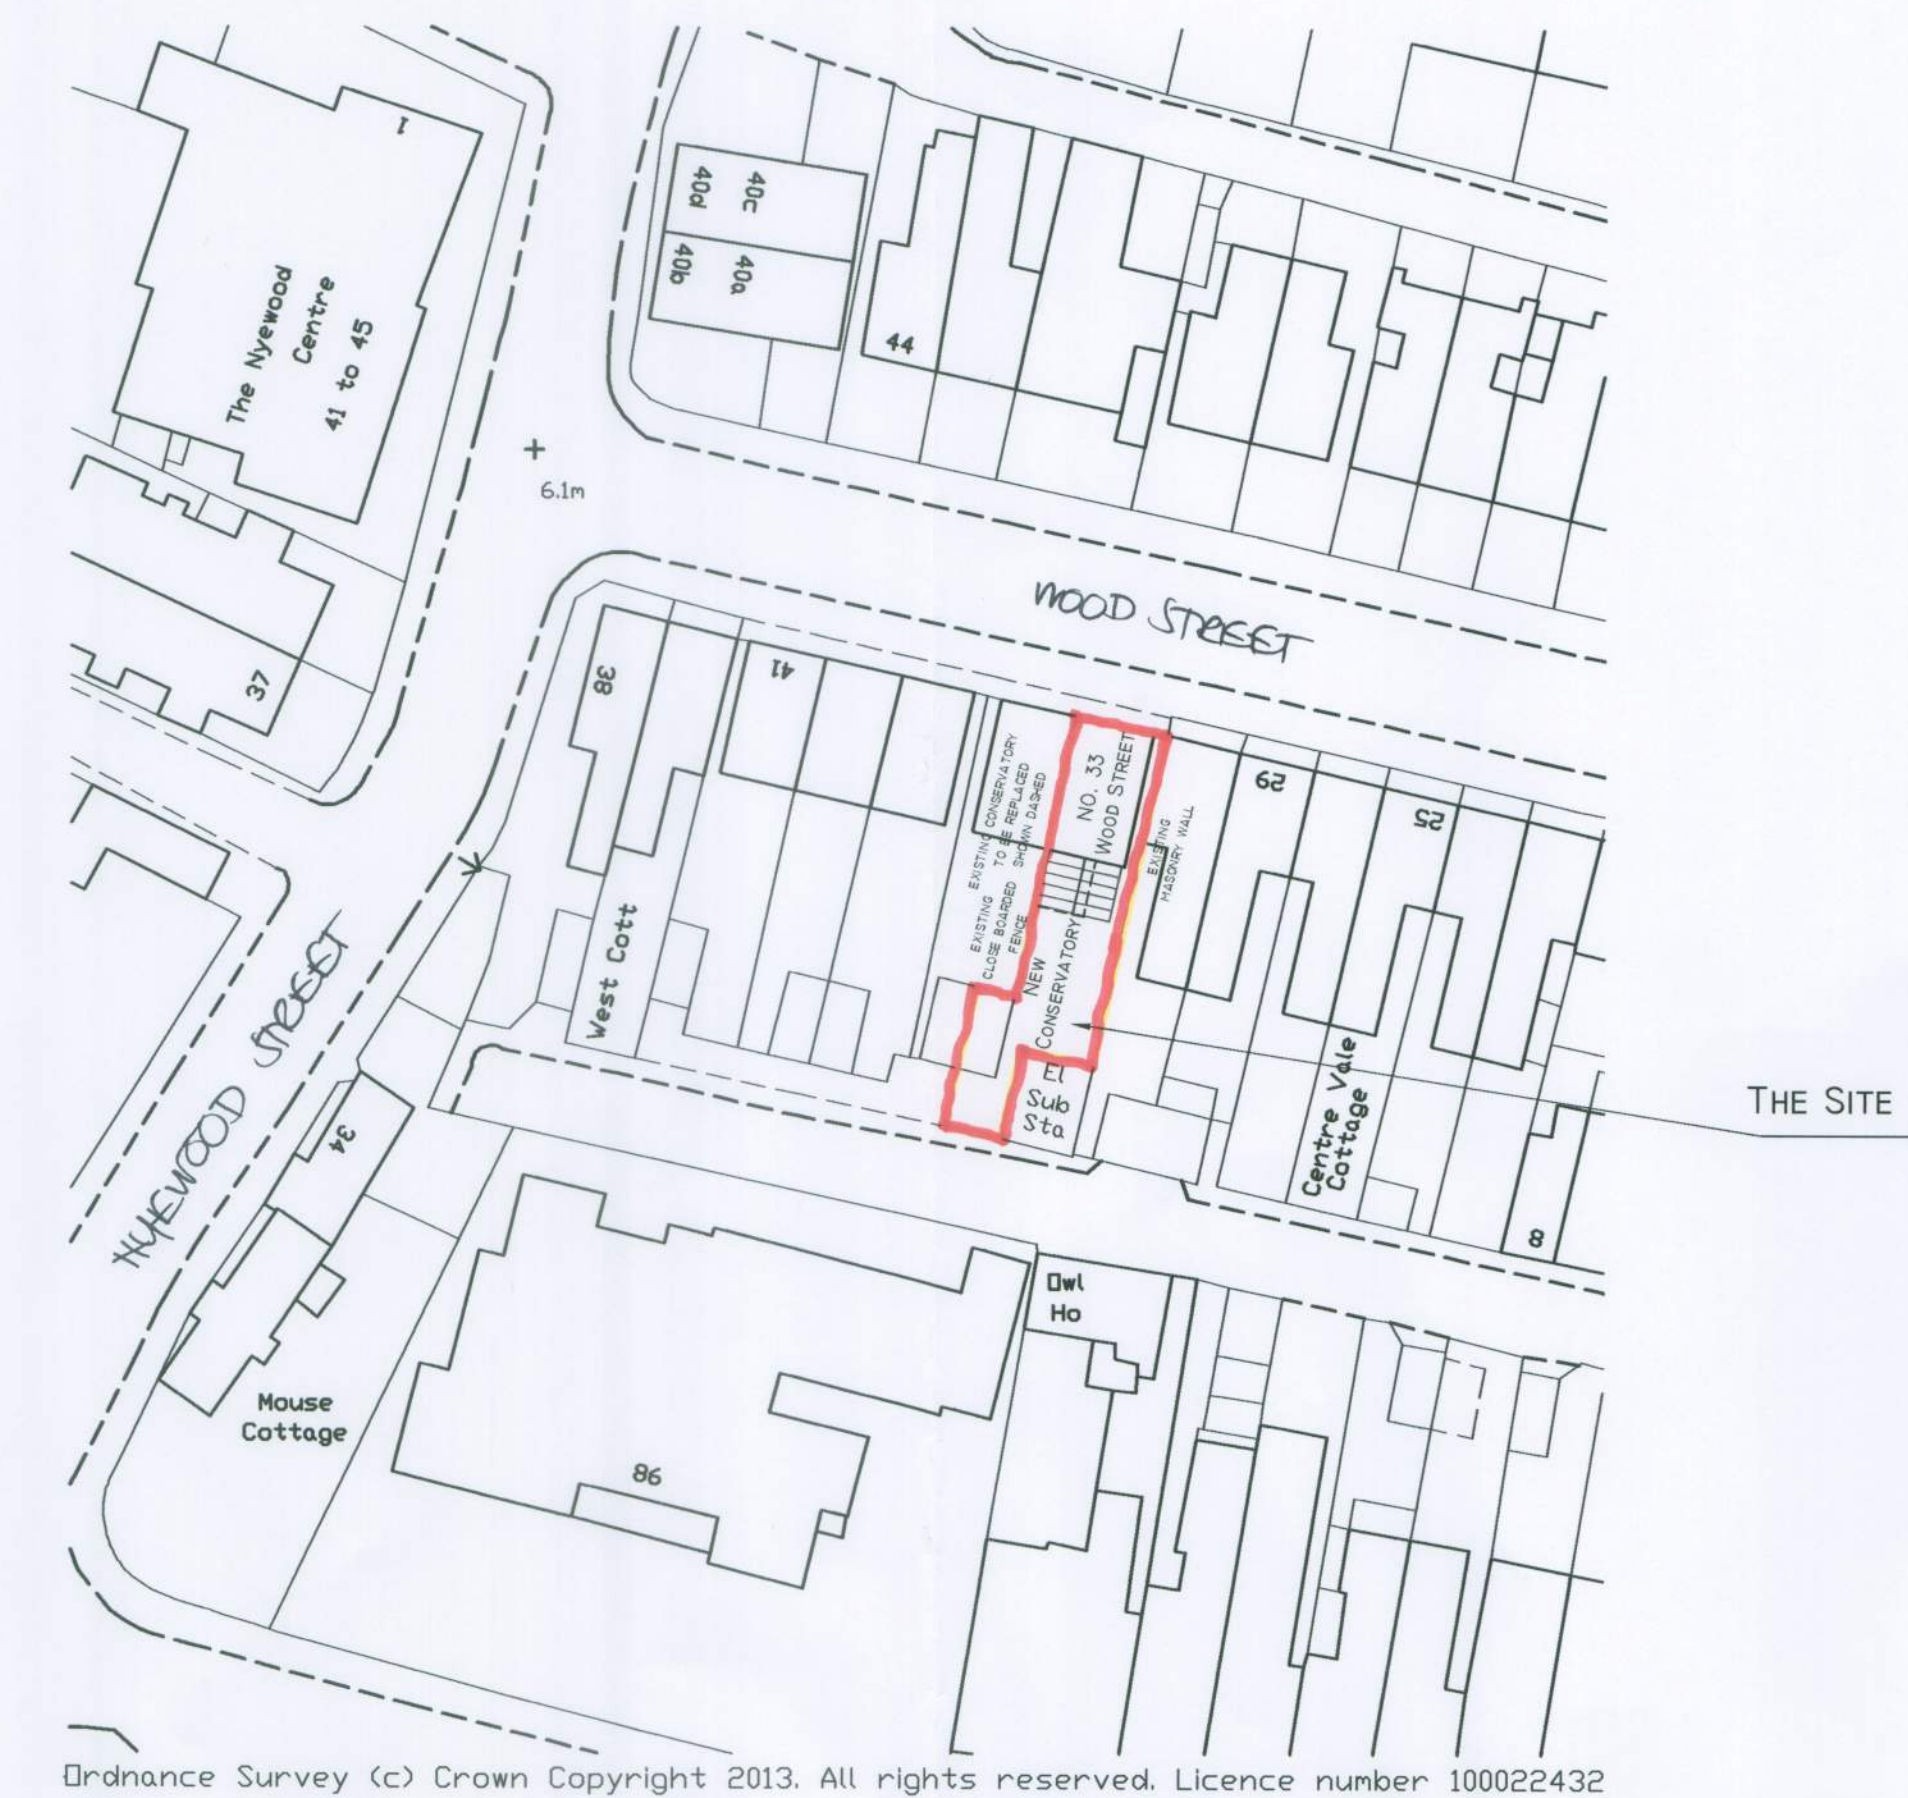


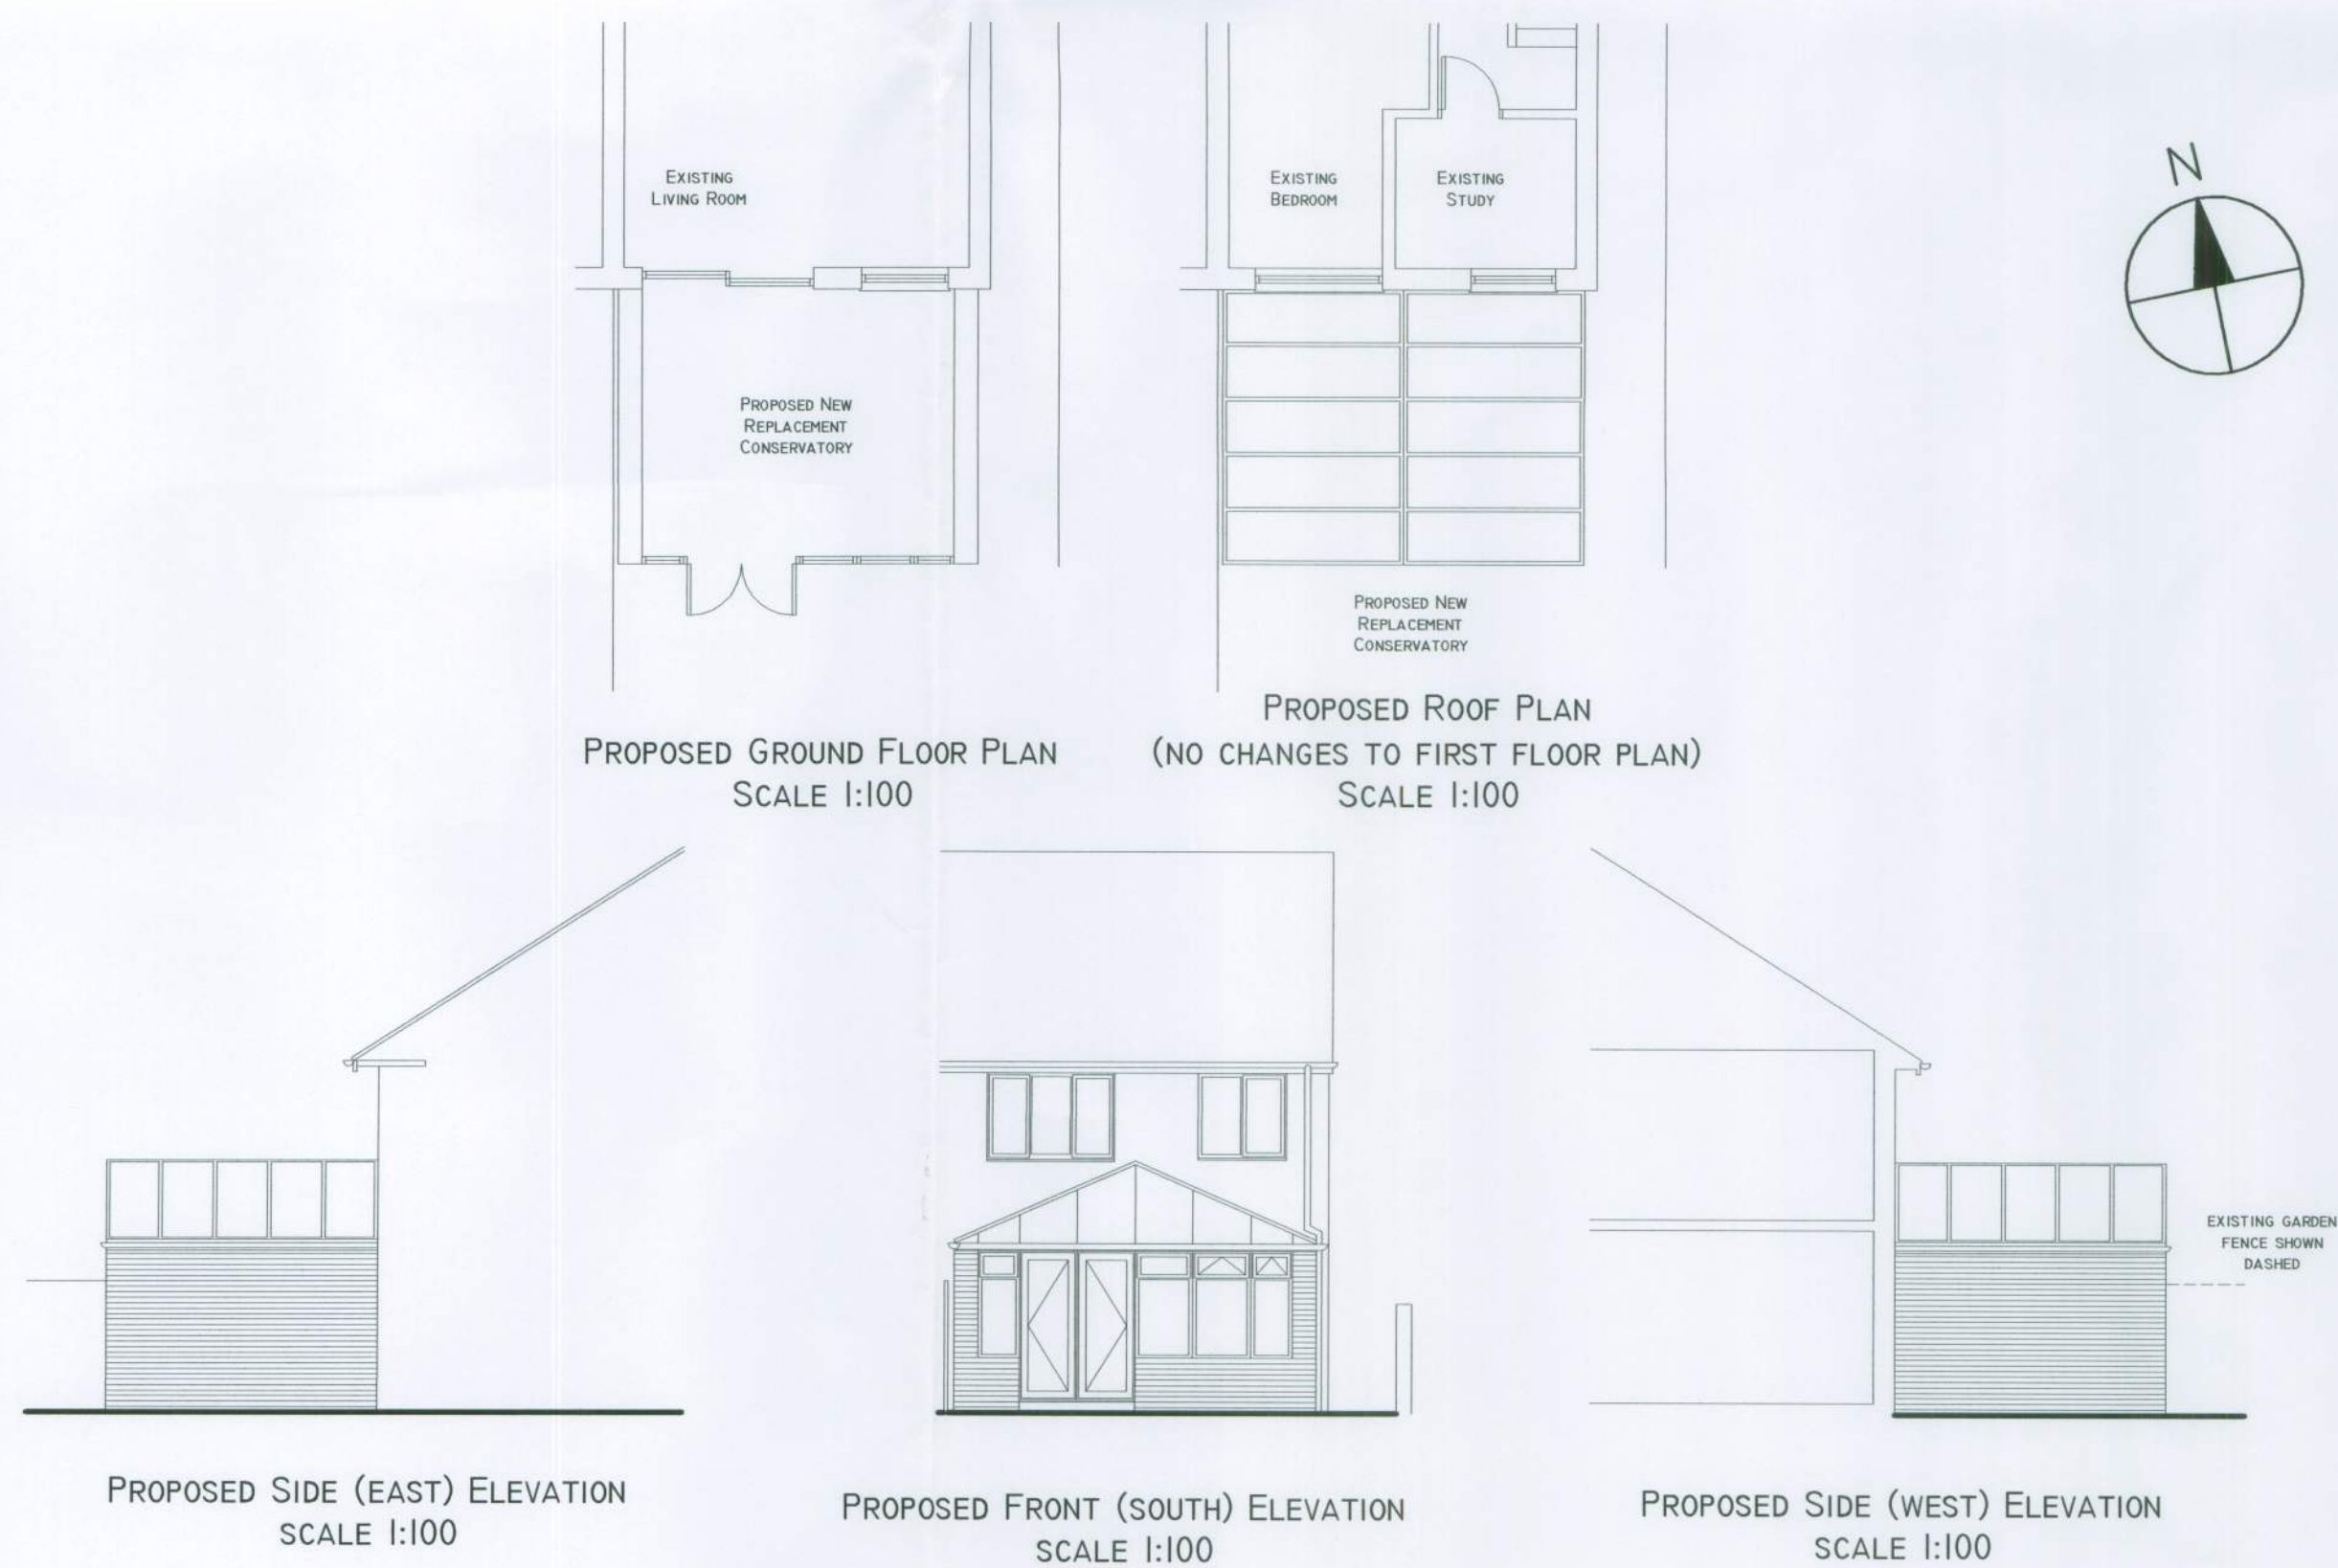

SITE PLAN SCALE 1:500

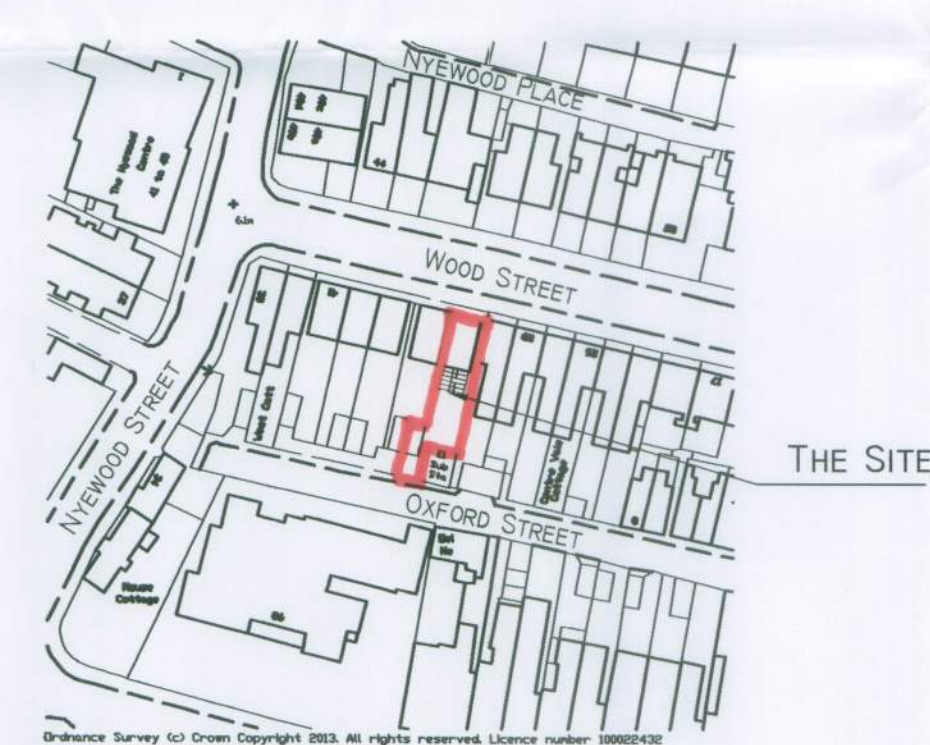

LOCATION PLAN SCALE 1:1250

NOT FOR CONSTRUCTION
EXACT SETTING OUT TO BE
DETERMINED BY BUILDER ON SITE

PROPOSED MATERIALS TO NEW
CONSERVATORY TO MATCH EXISTING
HOUSE

PROPOSED SURFACE WATER
DRAINAGE WILL BE RE-CONNECTED TO
EXISTING SOAKAWAY

01 | issue for planning | 180613



Crossways | 2 Beech Avenue,
Chichester | West Sussex | PO19 3DR
Telephone: 01243 782 796
Email: pope.stevens@btinternet.com



Project
33 Wood Street
Aldwick, Bognor Regis

Drawing
New Replacement Conservatory
Location, Site, Floor Plans
and elevations

Date June 2013	Drawn by emp	Scale as shown
Drawing No. DPA-00	Revision 01	