




Revisions:

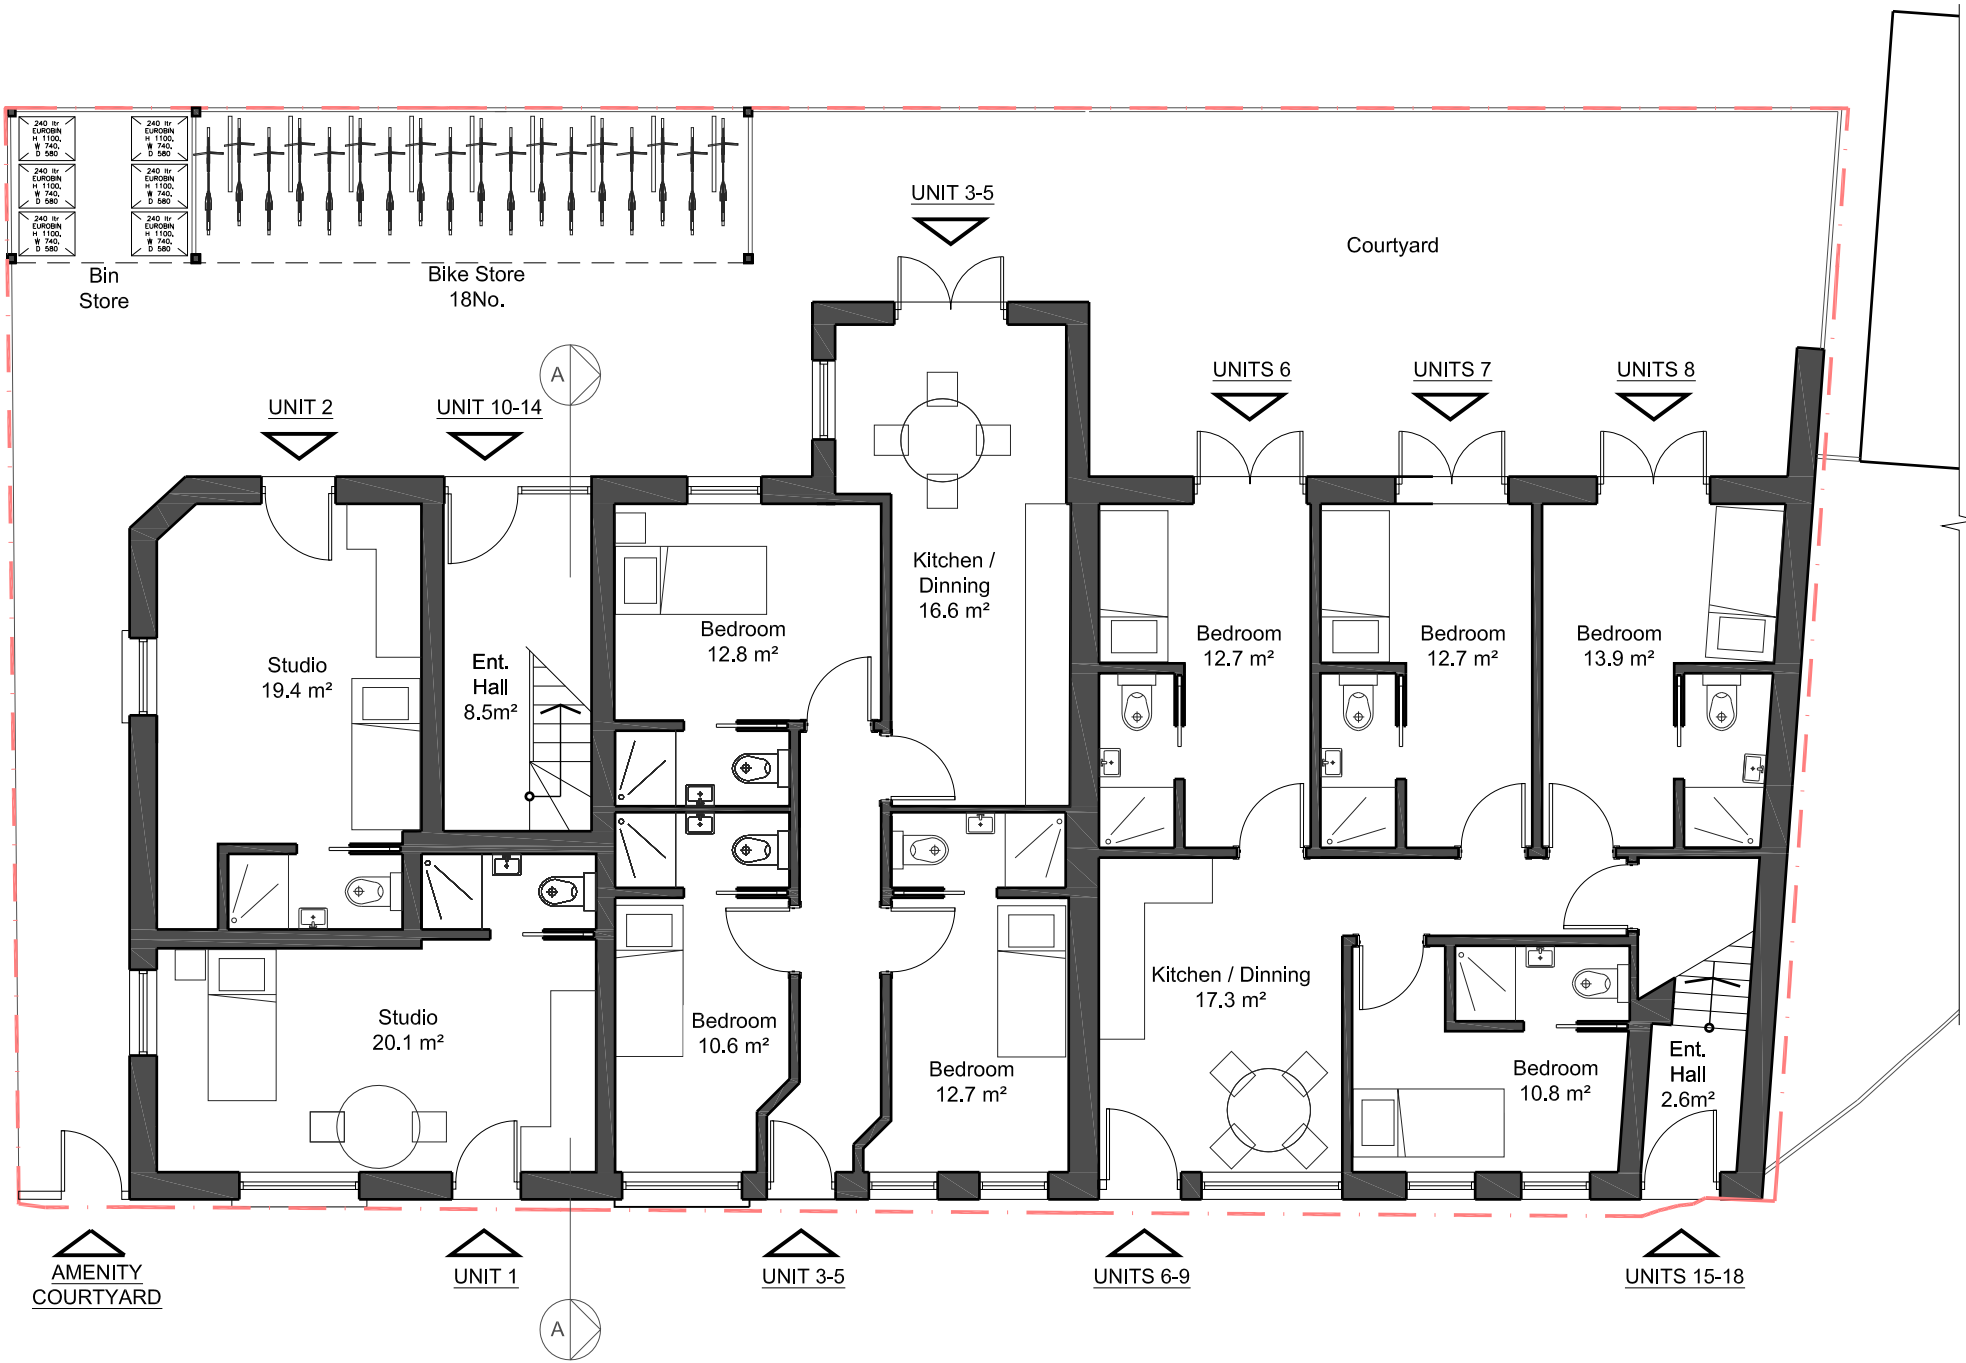

EXISTING & PROPOSED GROUND FLOOR PLAN (SC. 1:100)

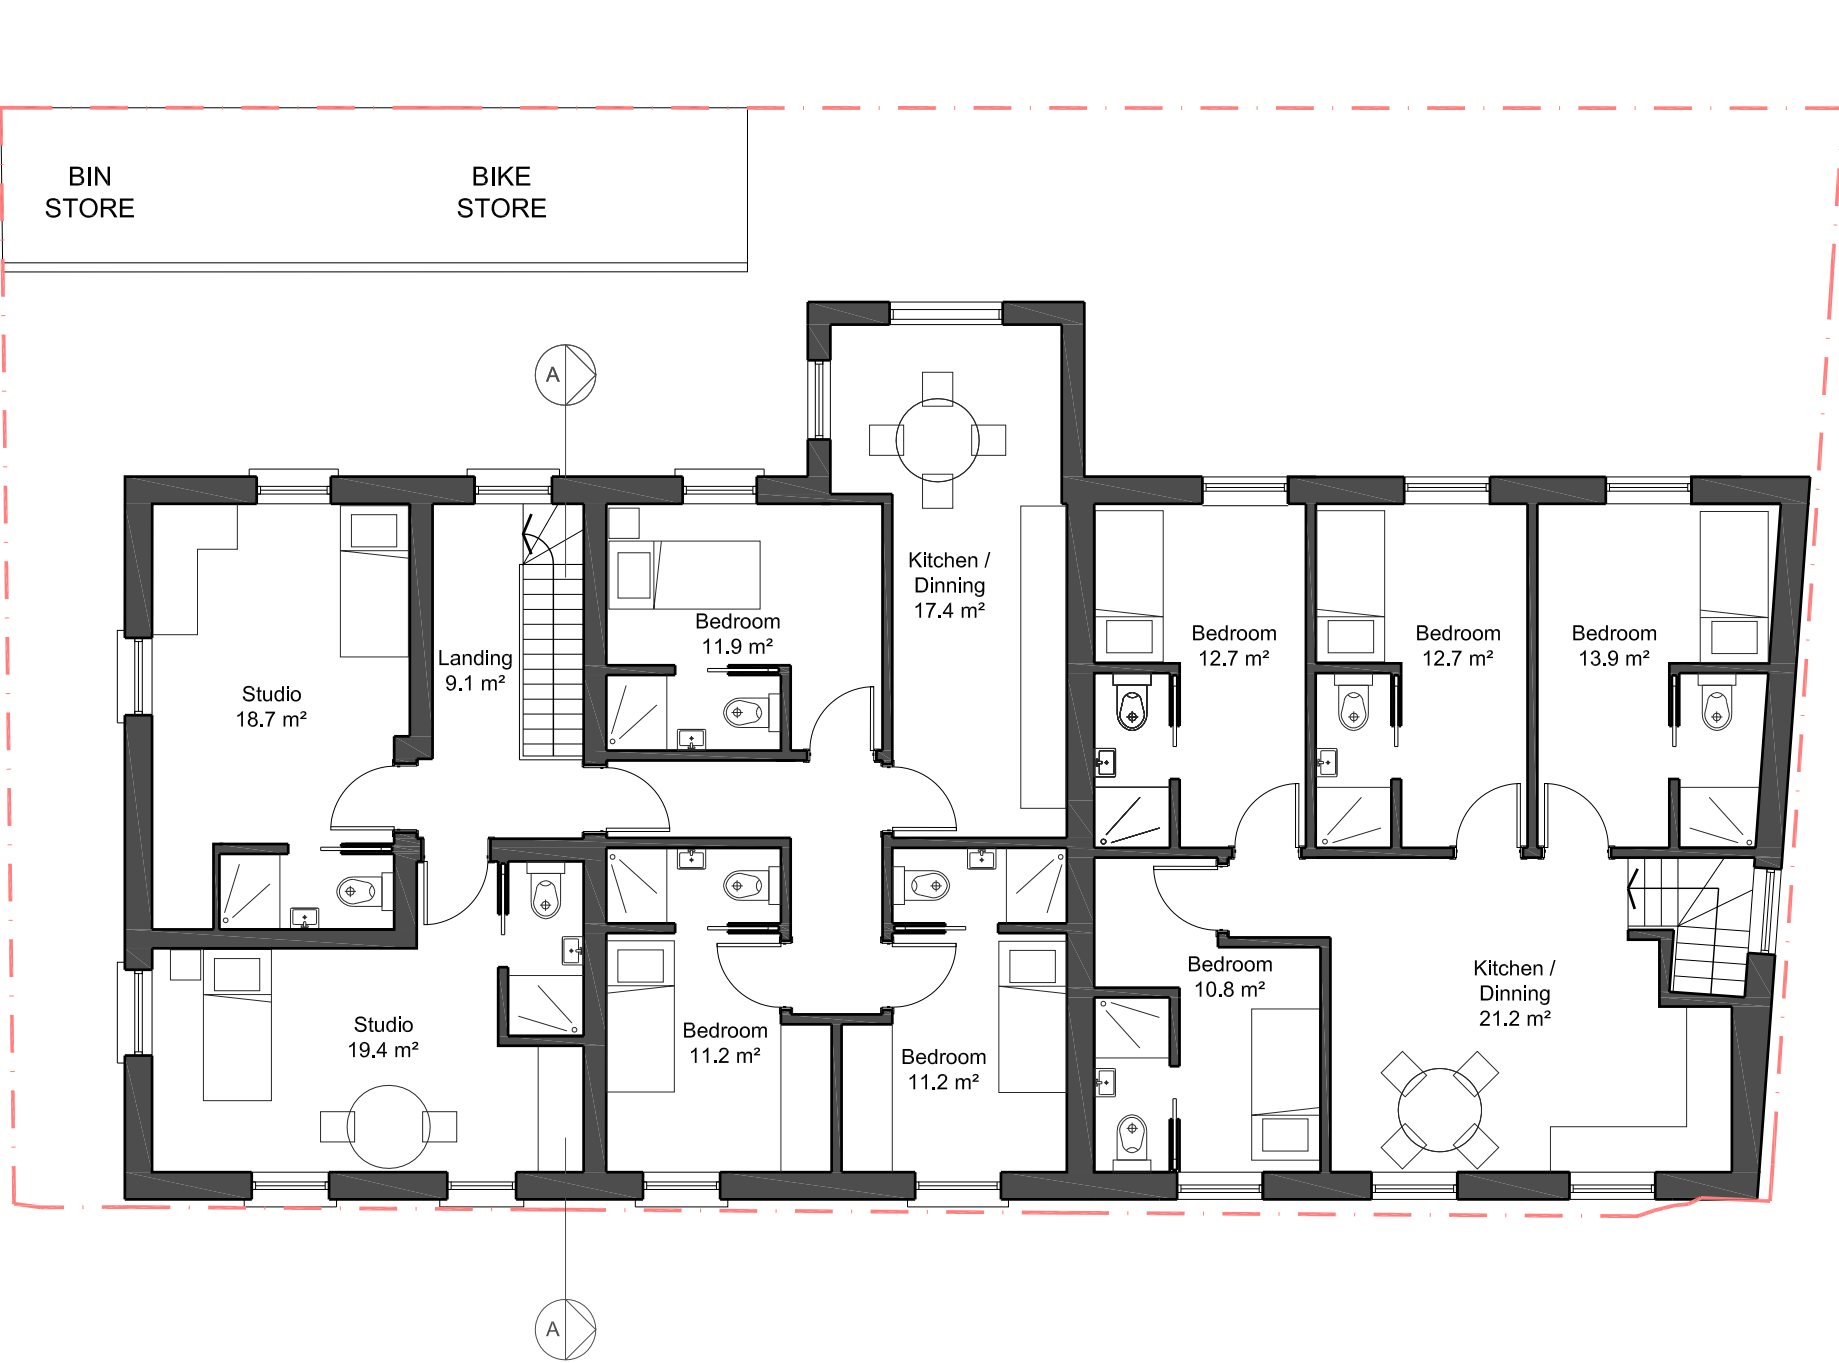


EXISTING & PROPOSED FIRST FLOOR PLAN (SC. 1:100)

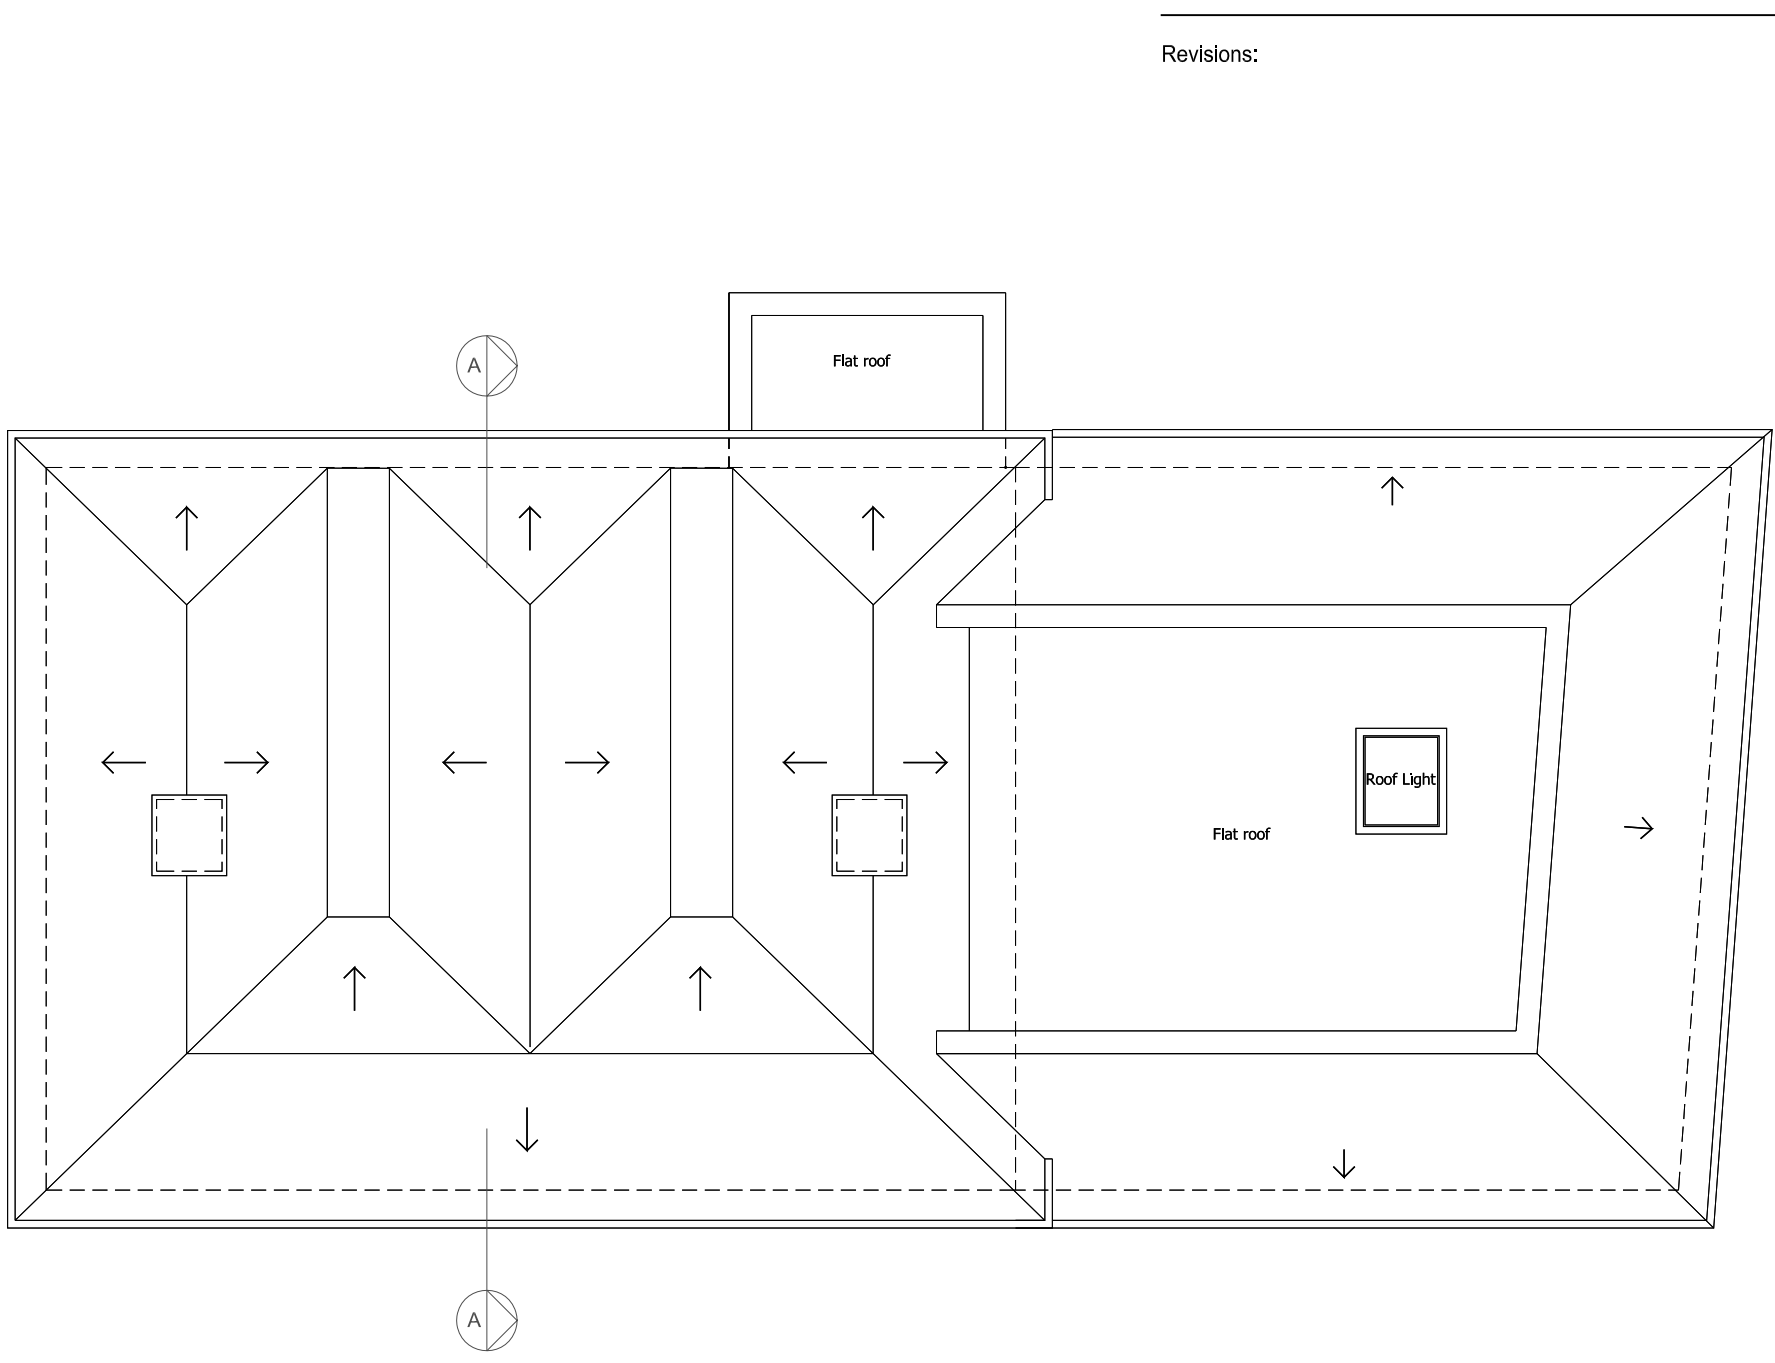

EXISTING & PROPOSED ROOF PLAN (SC. 1:100)



EXISTING & PROPOSED SOUTH ELEVATION (SC. 1:100)

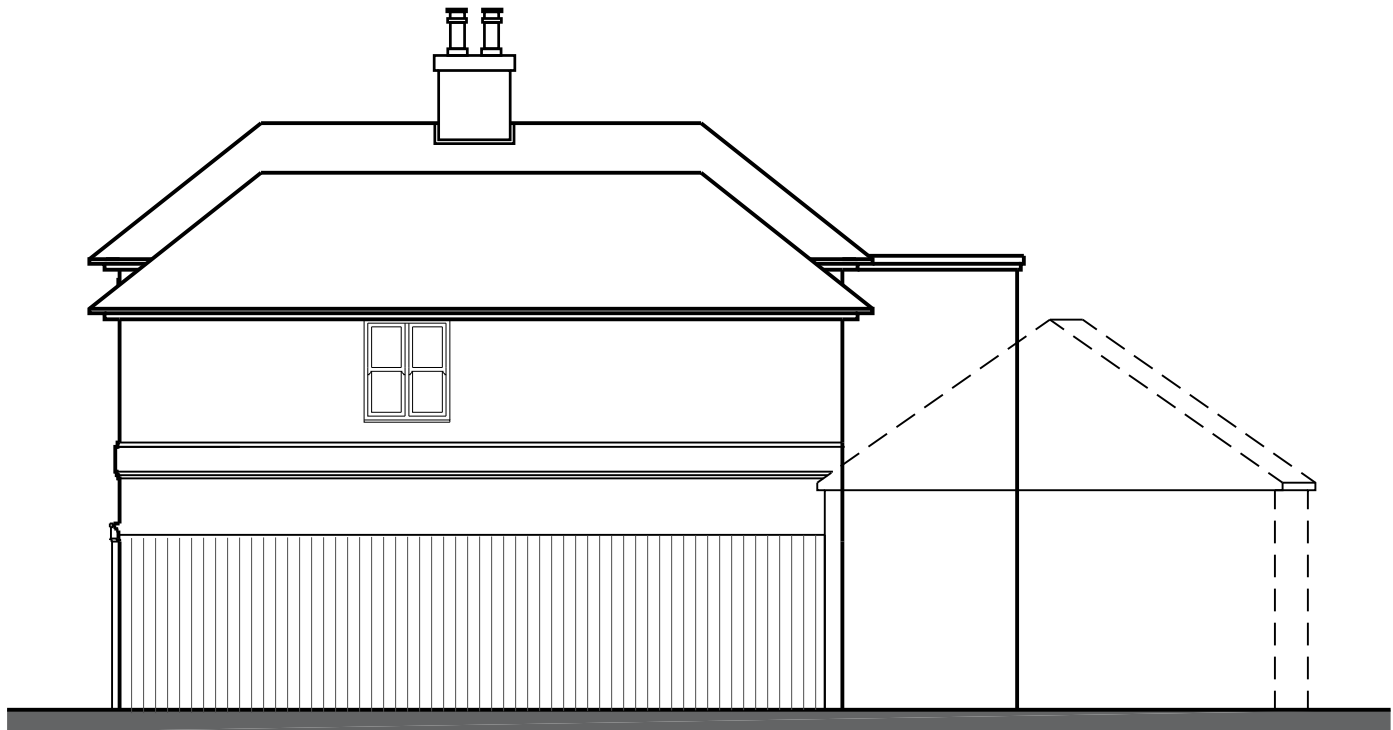


EXISTING & PROPOSED EAST ELEVATION (SC. 1:100)




EXISTING & PROPOSED WEST ELEVATION (SC. 1:100)



EXISTING & PROPOSED NORTH ELEVATION (SC. 1:100)

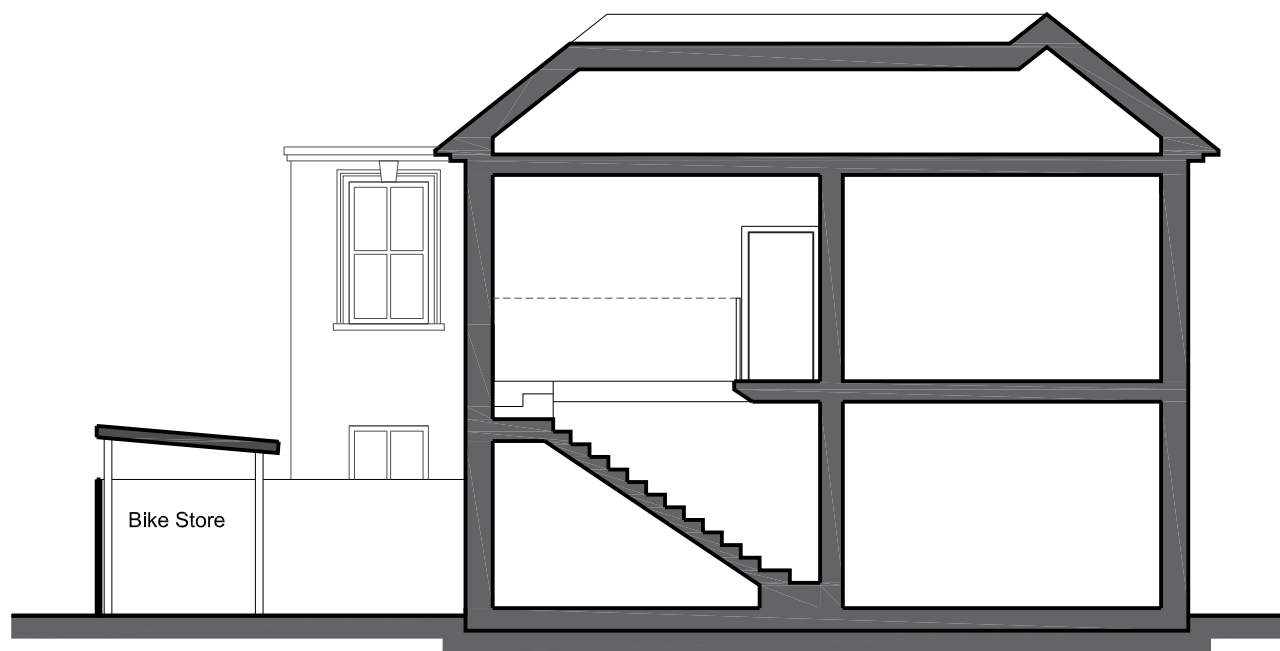

SECTION A-A (SC. 1:100)

 

Suite 2b
Church House,
94 Felpham Road
Felpham
West Sussex,
PO22 7PG
TEL: 01243 822081

Architectural
Services
Planning
Building Regs
On Site Supervision
Landscape Design

e-mail: info@jjrdesigns.com

Client:
FRESH DEVELOPMENTS POW LTD

Project:
1 HIGHFIELD ROAD
BOGNOR REGIS, PO22 8BQ

Drawing Title:
EXISTING AND PROPOSED FLOOR PLANS,
ELEVATIONS AND SECTION

Issue status:
Outline proposals ☐ Production information ☐ Scheme design ☐
Tender drawing ☐ Detail design ☐ Contract drawing ☐

Scale: 1:100	Drawn:	Checked:	Approved:	Date: 04.08.2026
Job No: 1731	Drawing No: 102	Revision:		