



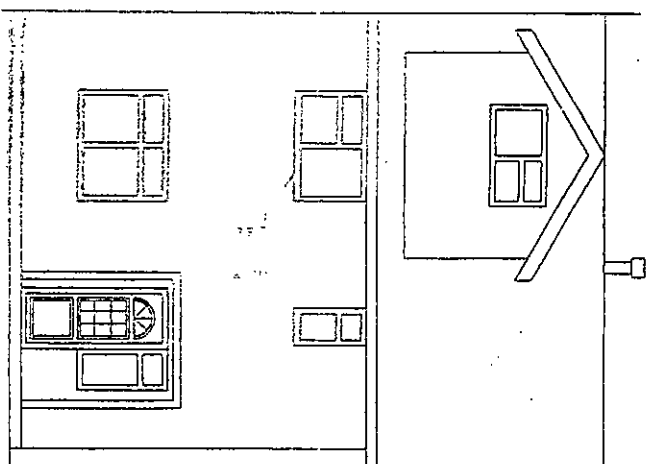

Proposed North Elevation

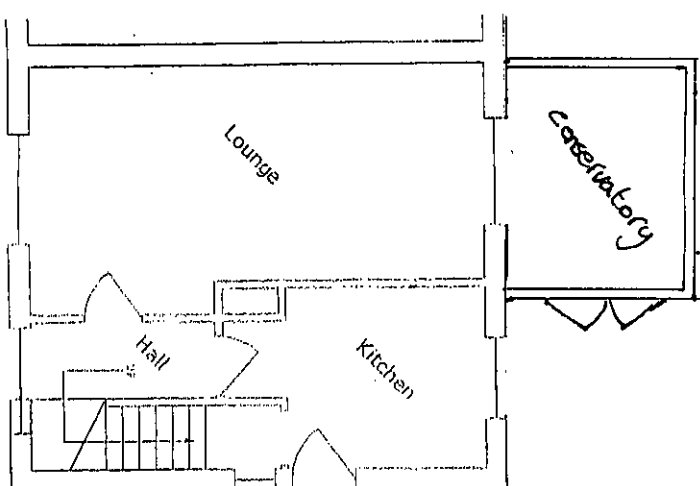

Existing Ground Floor Plan

Requested Amendments

Revision: A

Drg No:KS/NSS/001

Scale 1:100

Date: June 2012

93 ORCHARD WAY BOGNOR REGIS. WEST SUSSEX