



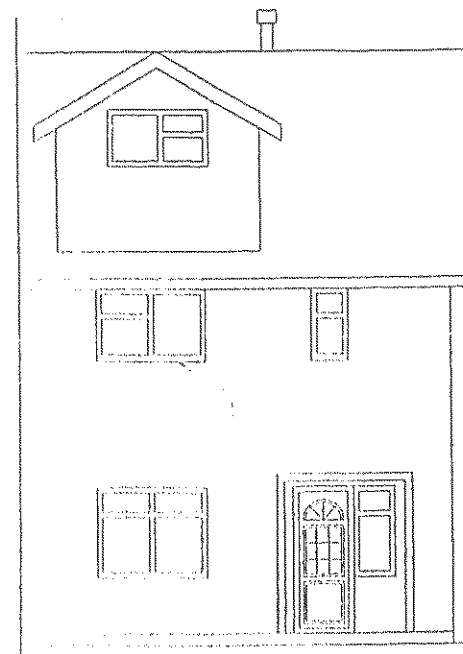

Proposed North Elevation

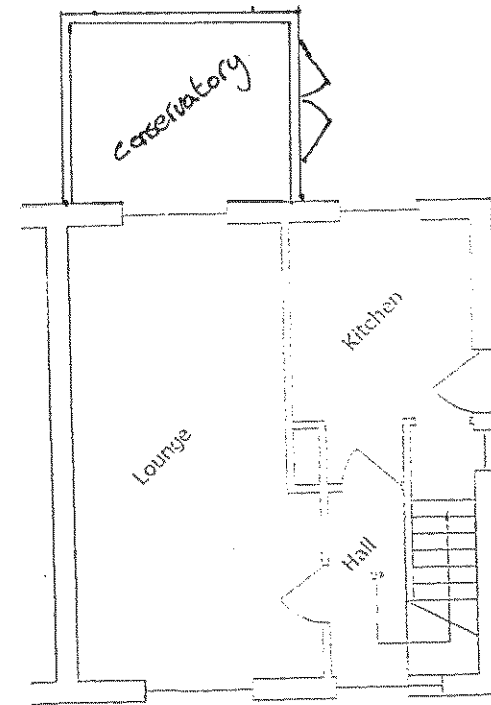

Existing Ground Floor Plan

Requested Amendments

Revision: A

Dwg NO: KS/NSS /01

scale 1:100

Date: June 2012

93 ORCHARD WAY, BOGNOR REGIS, WEST SUSSEX