




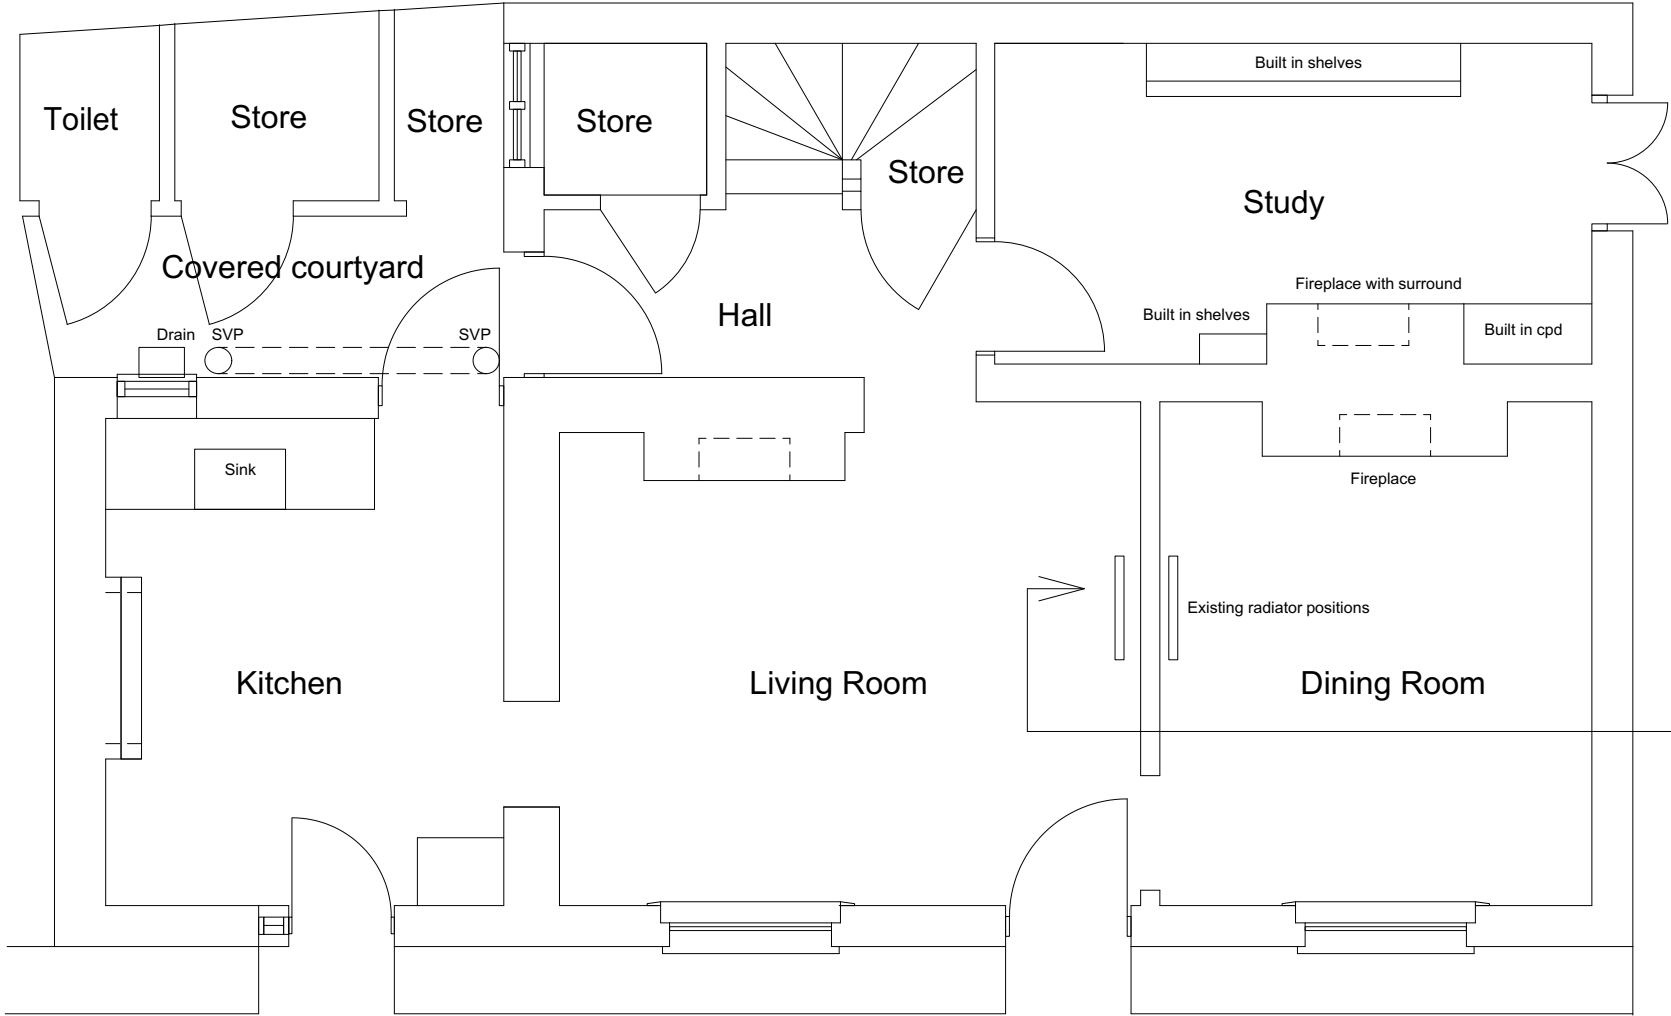


Existing Ground Floor Plan

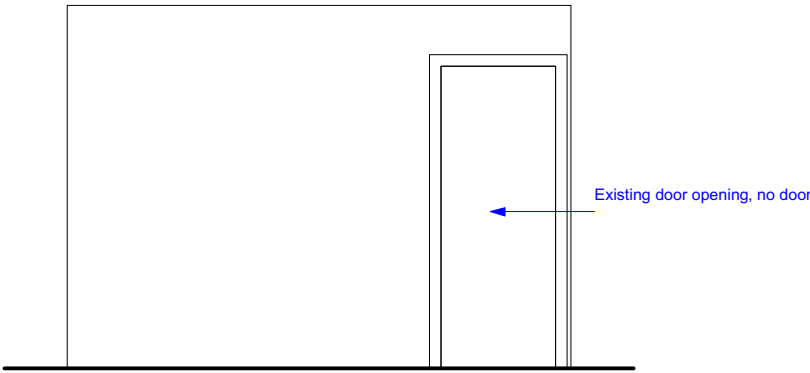

Existing Wall Elevation

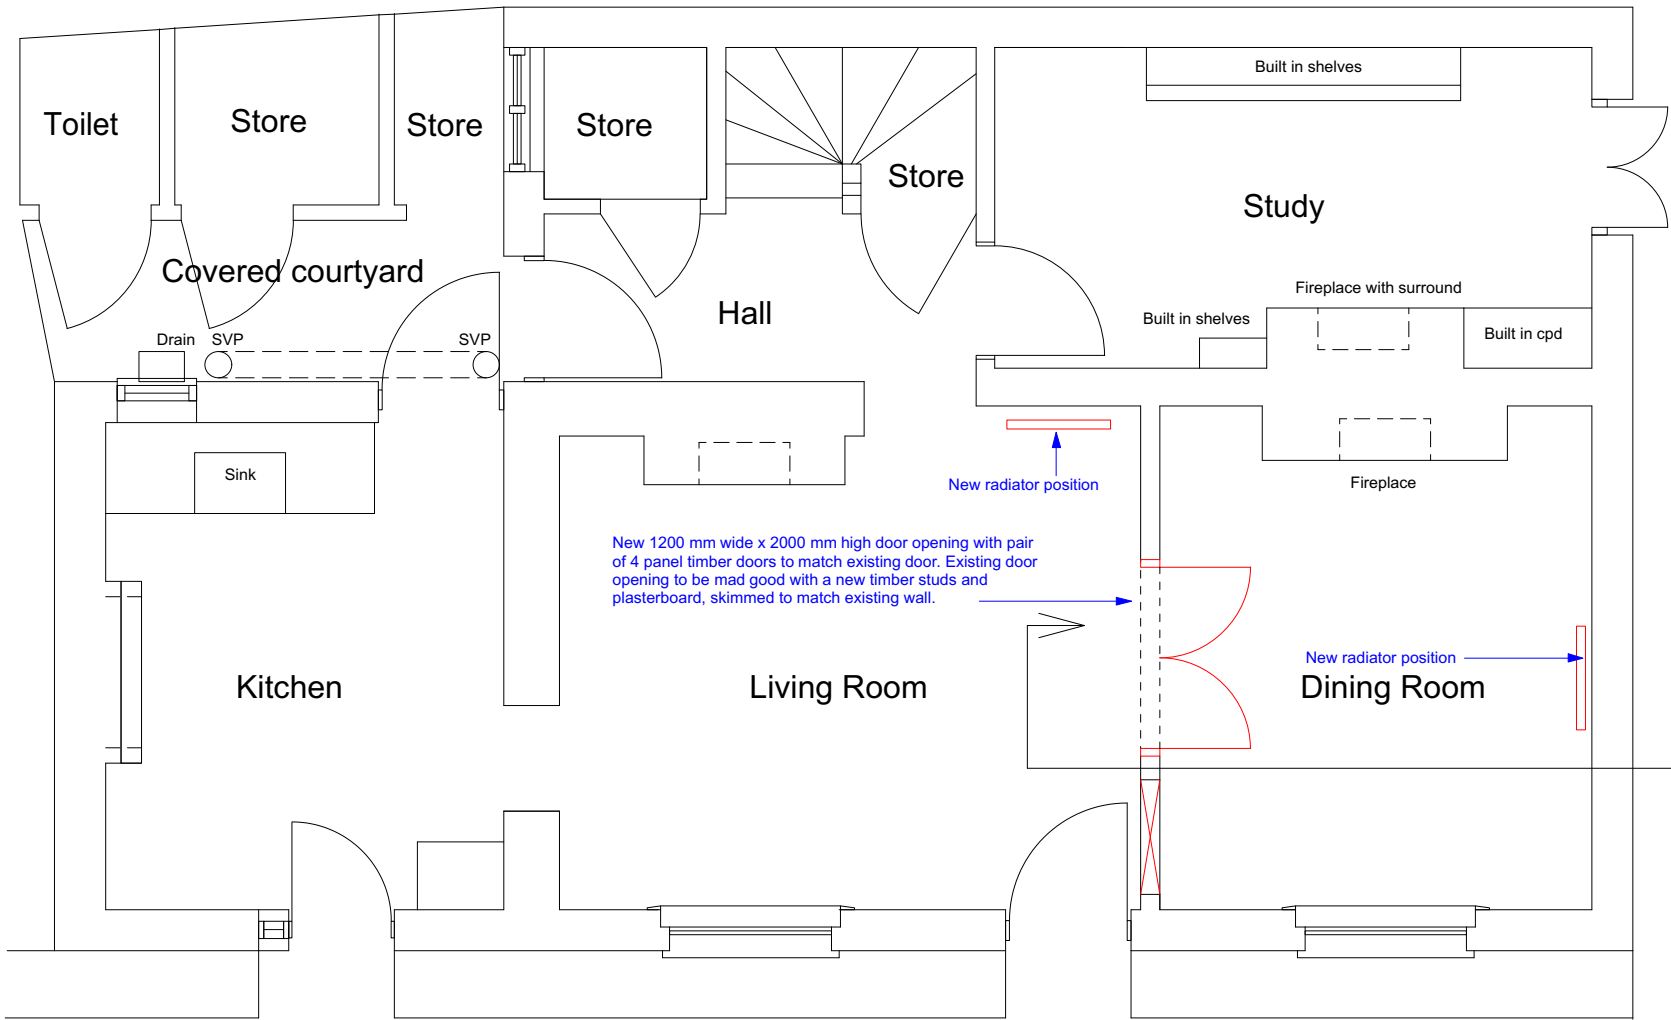

Proposed Ground Floor Plan

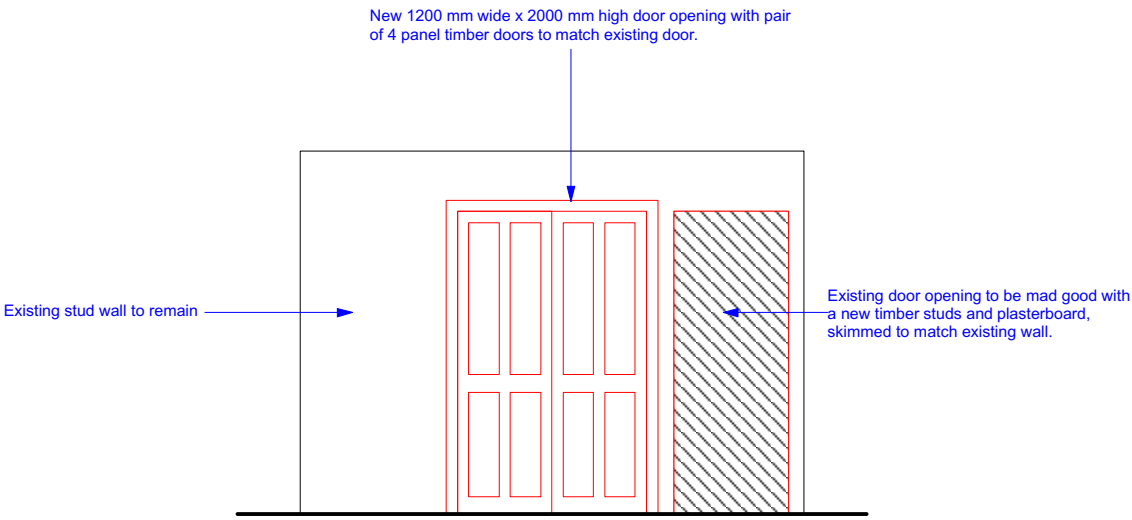

Proposed Wall Elevation

Listed Building Consent 23 May 2017

IVON BLUMER ARCHITECTS LTD

PROJECT	The Lodge	DATE	27/03/17
TITLE	Floor Plans	DRG NO	IBA/465/11
SCALE	1 : 50	REVISIONS	

IBA

Orchard House Studio

41 West Drive

Aldwick Bay

West Sussex

PO21 4LZ

Tel 01243 262987

www.ivonblumerarchitects.com

ivon@ivonblumerarchitects.com