



EXISTING GROUND FLOOR PLAN.

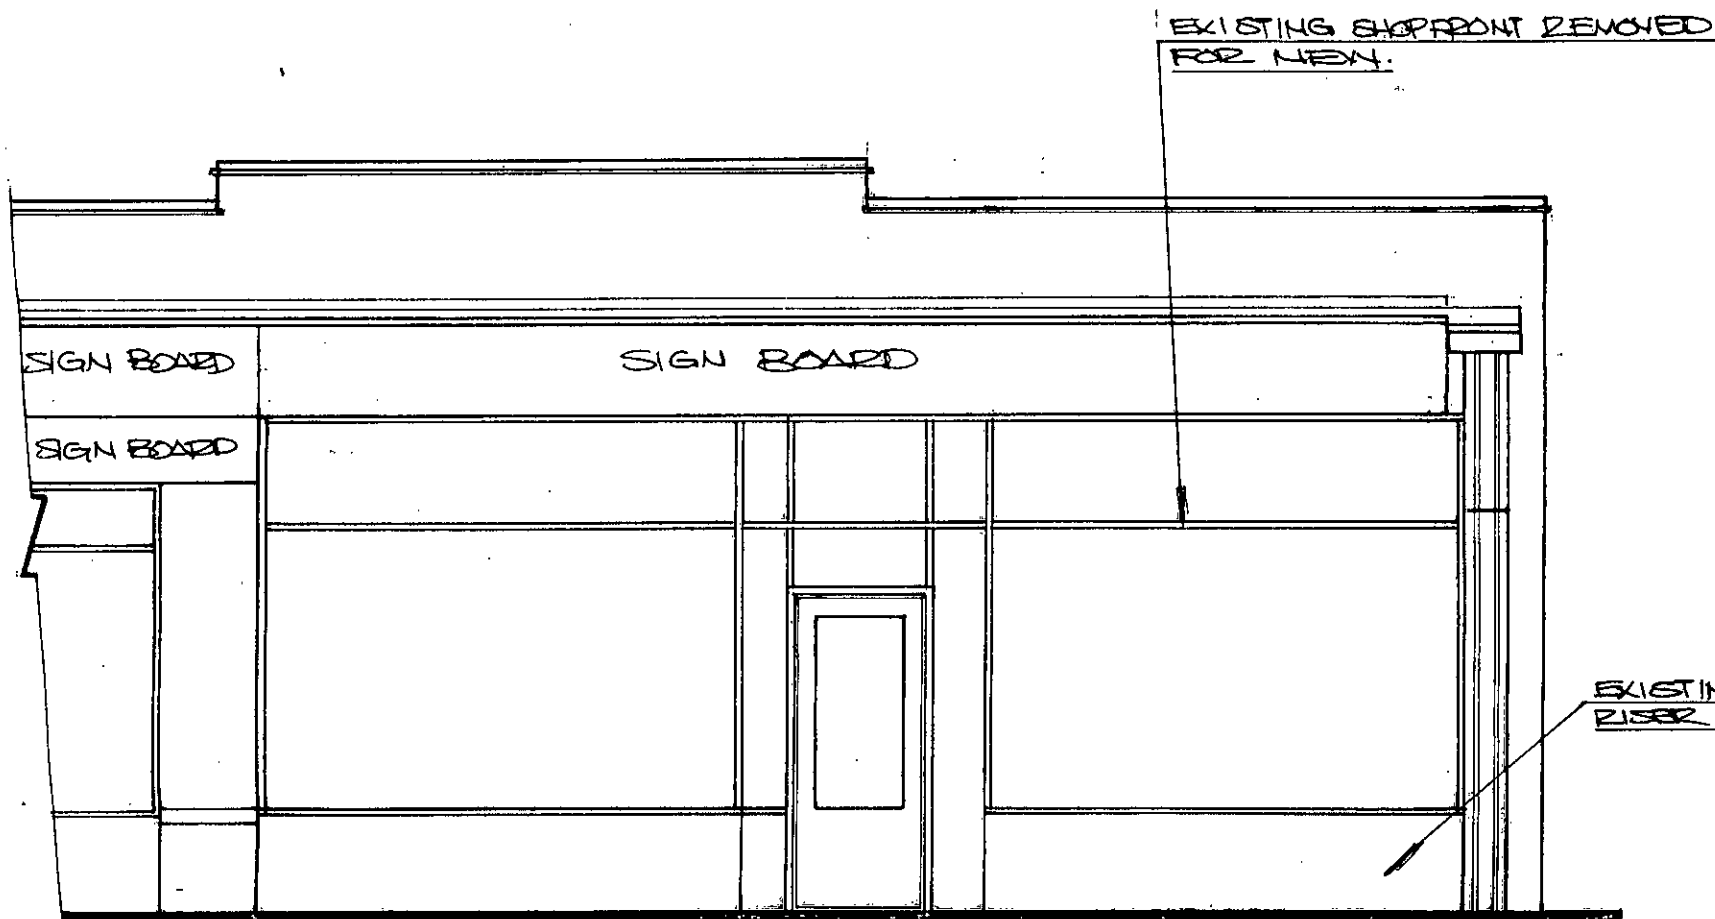

EXISTING FRONT ELEVATION.

44x100 ALUMINIUM
MULLIONS AND CILLS
POWDER COATED
IN BLUE.

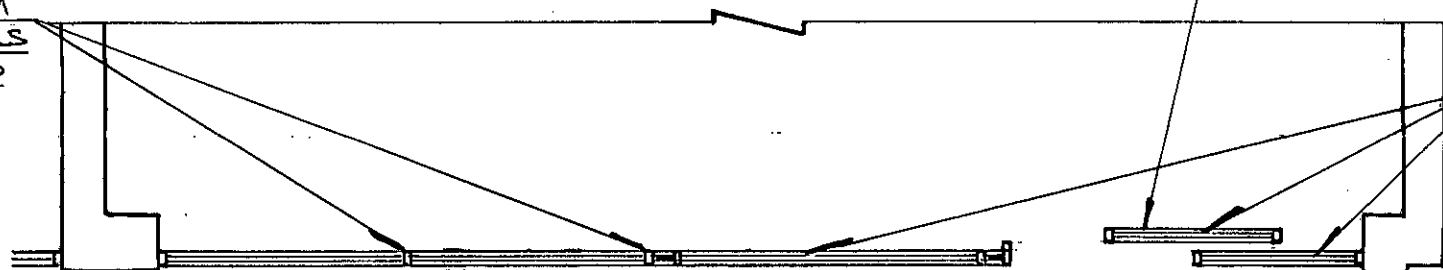


PROPOSED GROUND FLOOR PLAN.

50x100 FRAMED ALUMINIUM SLIDING
DOOR ELECTRICALLY OPERATED POWDER
COATED IN BLUE.

SAFETY GLAZING TO
COMPLY WITH B.S.
6206:1981 TO BE
6.4mm. CLEAR
LAMINATED GLASS.

POWDER COATED IN BLUE ALUMINIUM
MULLIONS, TRANSOM AND CILLS

EXTERNAL TYPE (PUNCH OUT) PERFORATED
ROLLER SHUTTER. POWDER COATED IN
BLUE, ELECTRICAL OPERATED WITH MAINS
OVERRIDE.

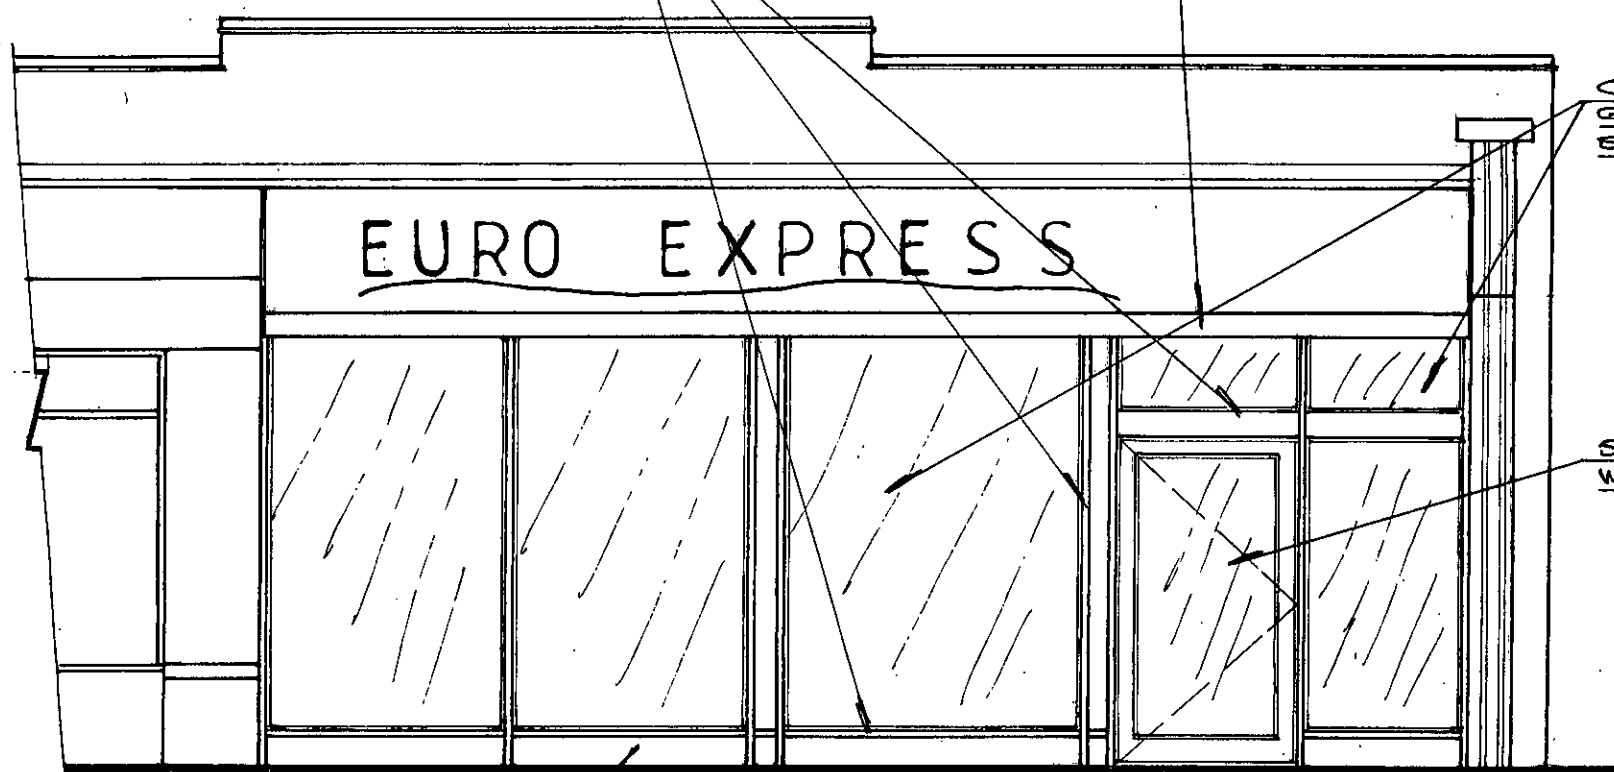

CLEAR LAMINATED
GLASS SHOWN
SHADED.

SLIDING DOOR
WITH SENSER.

250mm HIGH ALUMINIUM
STALL RISER POWDER
COATED IN BLUE.

PROPOSED FRONT ELEVATION.

NEW SHOPFRONT AND ROLLER
SHUTTER AT NO.5 CANADA GROVE,
BOGNOR REGIS, WEST SUSSEX.
PO21. 10W

Scale:- 1:50.

Drg. No. CAN01/1