


Key;

- ①
- PPC Aluminium Rooflight. Colour: Grey.
- ②
- Concrete roof tiles Redland 49, colour brown to match existing.
- ③
- Black UPVC rain water goods
- ④
- Smooth Render, colour: white.
- ⑤
- PPC Aluminium bi-folding doors colour: Dark Grey
- ⑥
- PPC Aluminium windows colour: Dark Grey

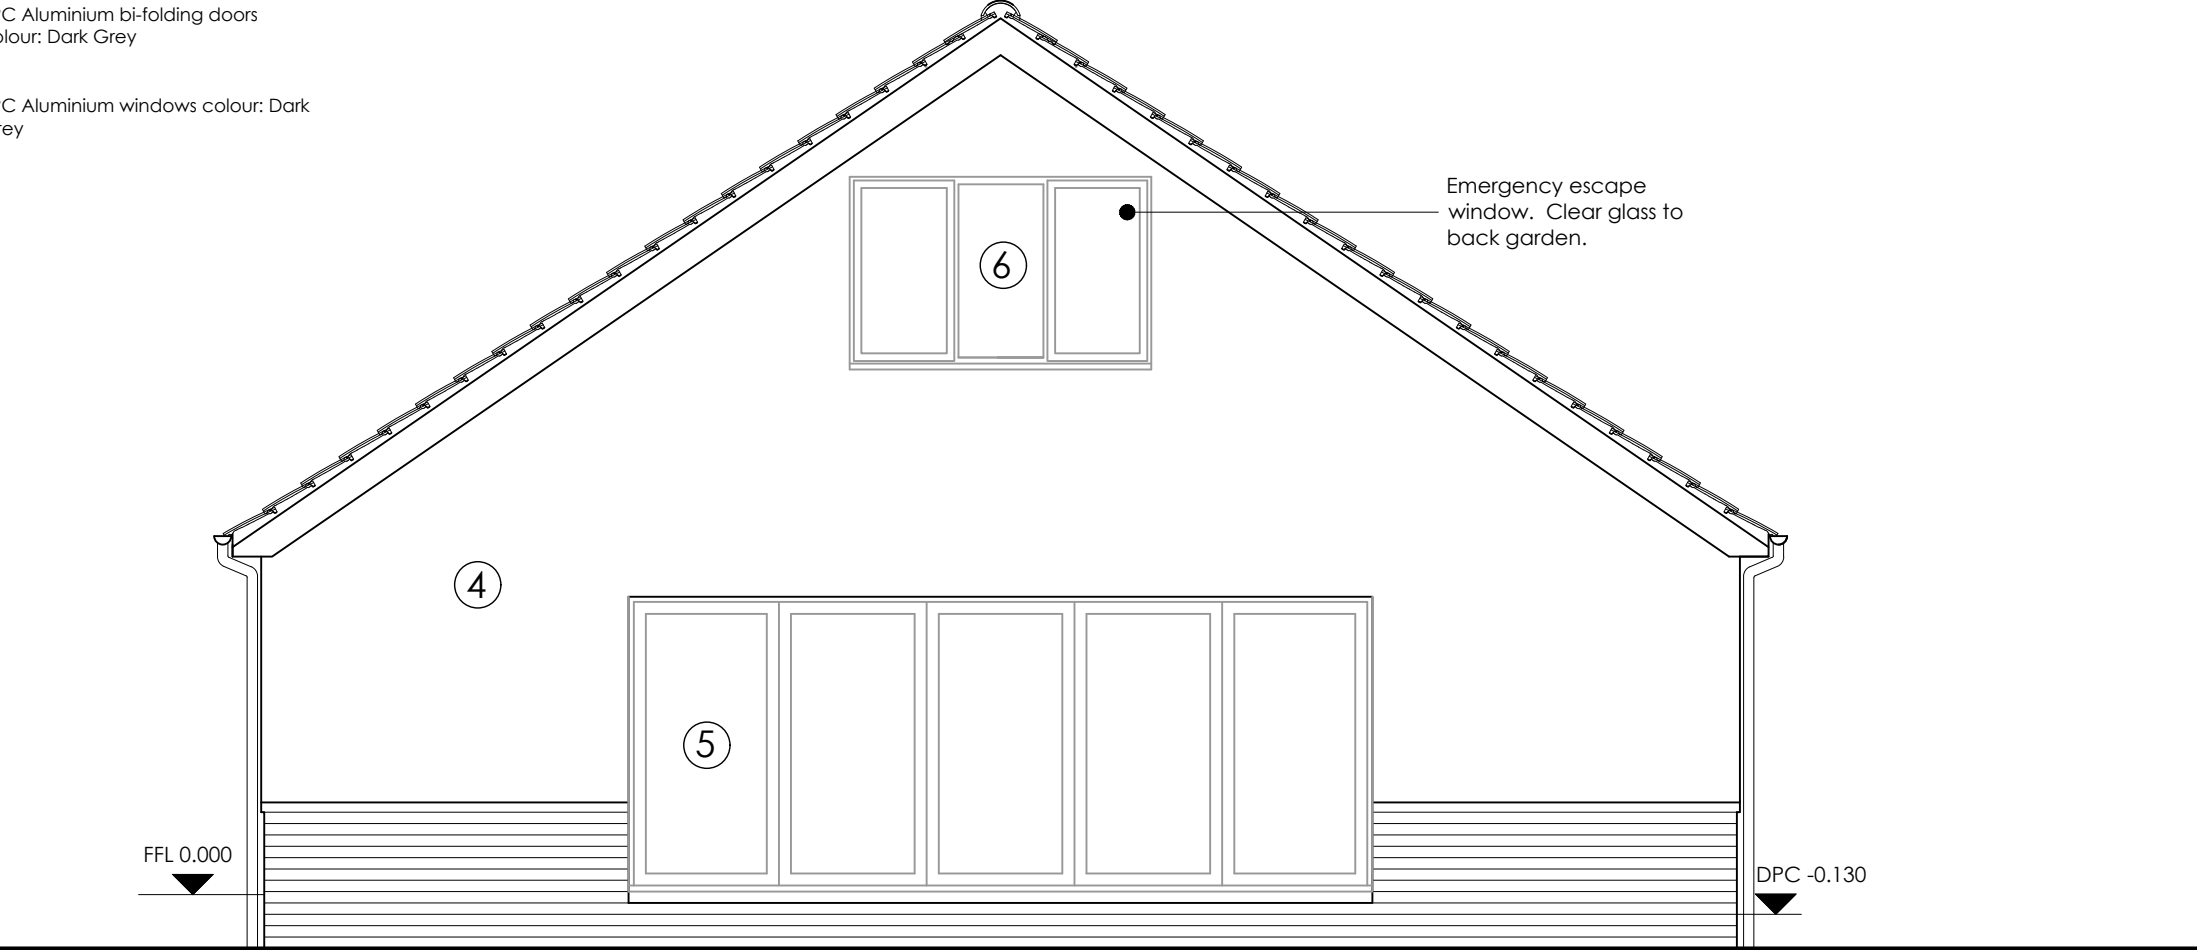

Proposed South Elevation Scale 1:50



SCALE BAR 1:50
ARUN DISTRICT COUNCIL BR/157/21/HH

Notes

1. This drawing is the copyright of Atram Architecture

2. Do not scale from this drawing except for Local Authority Planning Purposes

3. All dimensions must be checked on site by the contractor prior to commencement of the works

4. Party wall agreements to be arranged by client with neighbours in accordance with the Party Wall Act

Rev.

Revision Note

By

Date

A


Bi-folding door note amended.

JNG

31.05.21



ATRAM
ARCHITECTURE

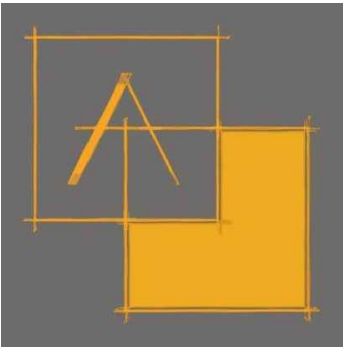

24 Kyoto Court | Bognor Regis | West Sussex | PO21 2UL
t. 01243 820303
m. 07834 175378
e. joe@atramarchitecture.co.uk
w. www.atramarchitecture.co.uk

CIAT Chartered Practice - No F4642

Client Clint Taylor
Job title 18A Devonshire Road
Loft Conversion Project

Drawing title Proposed South Elevation

Drawn	Date	Checked	Date	Scale at A3
JNG	22.05.21	JNG	22.05.21	1:50

Job N°. 21-07
Drawing N°. 032
Rev. A

Status

FOR PLANNING