


Key:

- ① PPC Aluminium Rooflight. Colour: Grey.
- ② Concrete roof tiles Redland 49, colour brown to match existing.
- ③ Black UPVC rain water goods
- ④ Smooth Render, colour: white.
- ⑤ PPC Aluminium bi-folding doors colour: Dark Grey
- ⑥ PPC Aluminium windows colour: Dark Grey

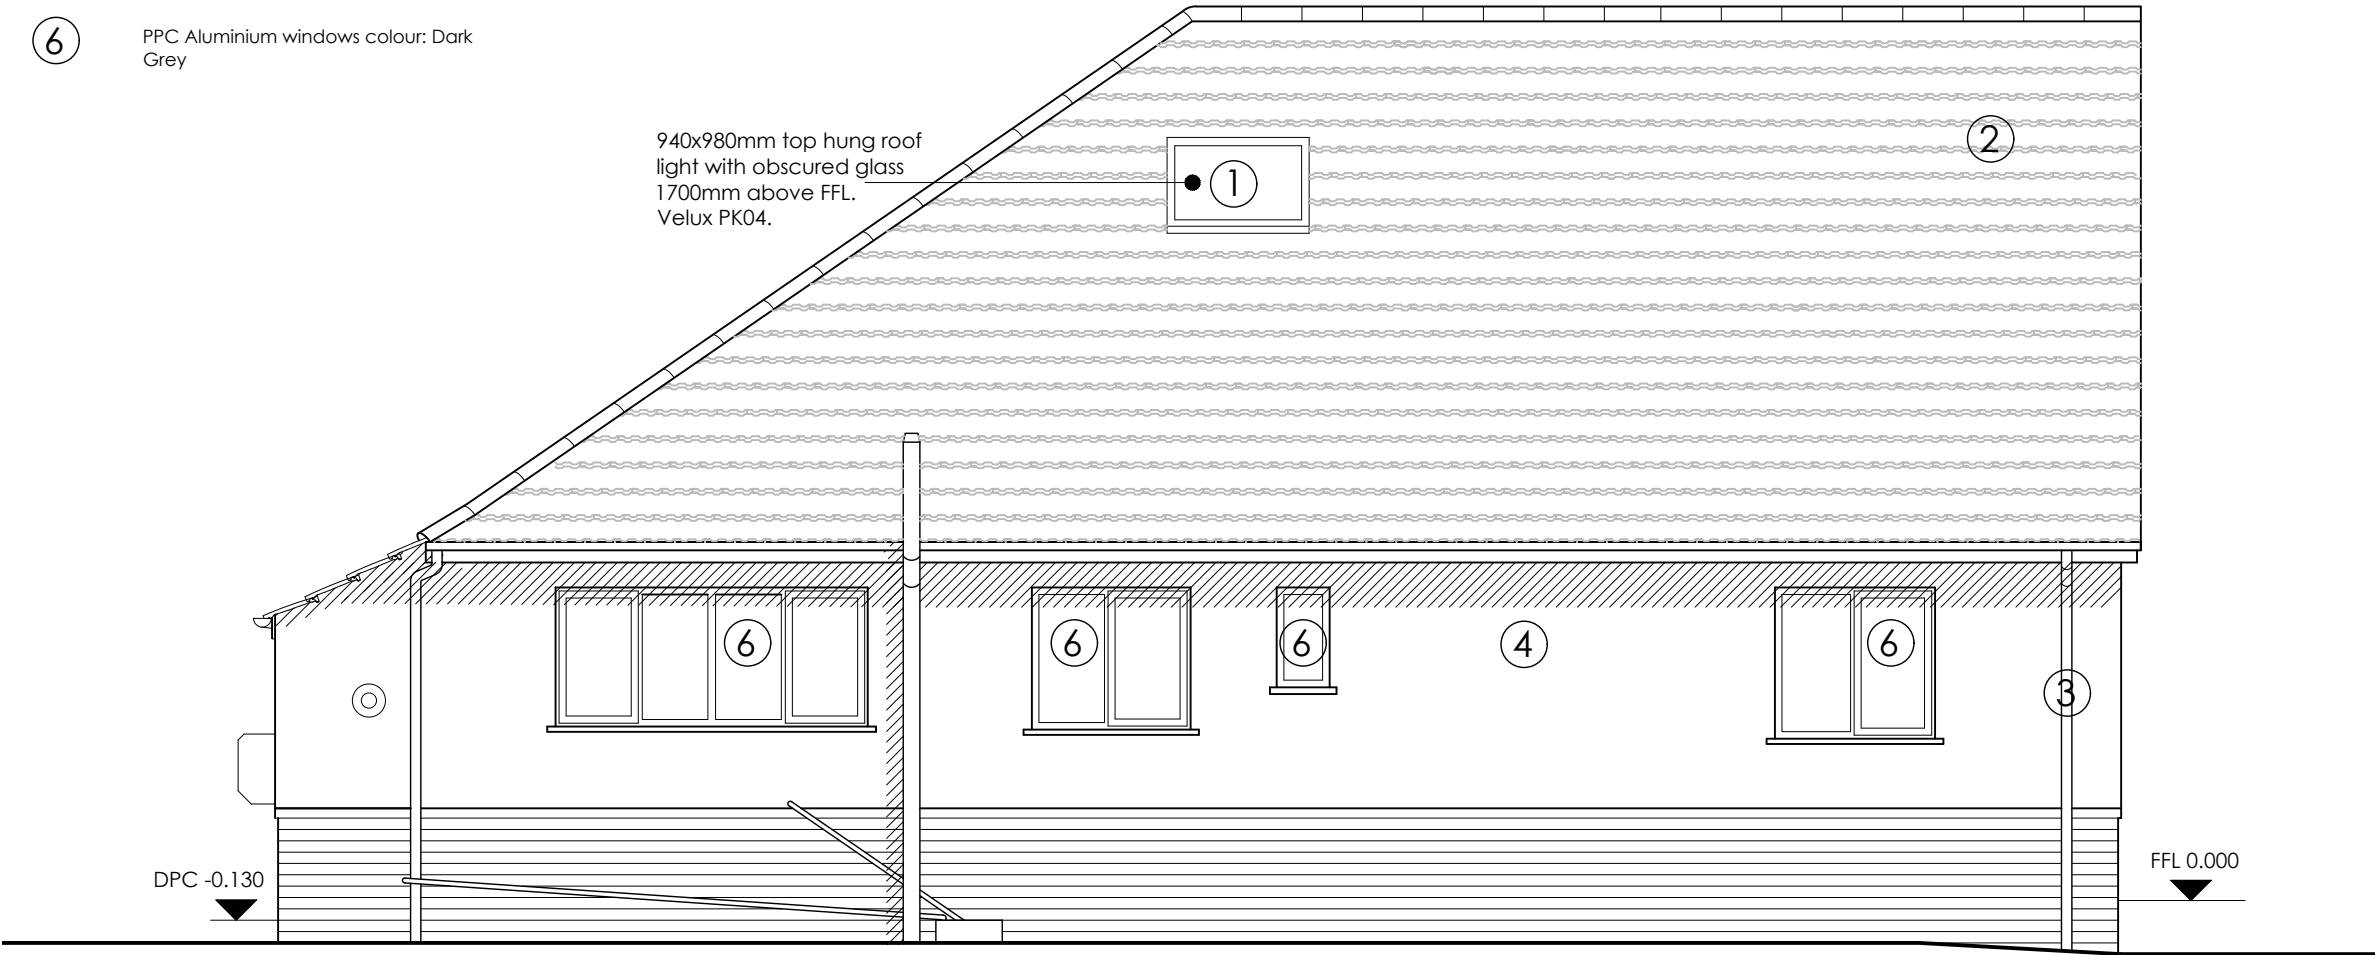

Proposed West Elevation Scale 1:50

Notes

1. This drawing is the copyright of Atram Architecture
2. Do not scale from this drawing except for Local Authority Planning Purposes
3. All dimensions must be checked on site by the contractor prior to commencement of the works
4. Party wall agreements to be arranged by client with neighbours in accordance with the Party Wall Act




CIAT

CHARTERED PRACTICE

Rev.	Revision Note	By	Date
A	Bi-folding door note amended.	JNG	31.05.21

ATRAM
ARCHITECTURE

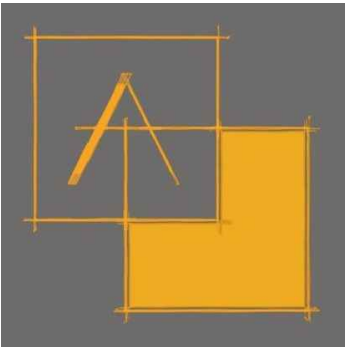

24 Kyoto Court | Bognor Regis | West Sussex | PO21 2UL
t. 01243 820303
m. 07834 175378
e. joe@atramarchitecture.co.uk
w. www.atramarchitecture.co.uk

CIAT Chartered Practice - No F4642

Client **Clint Taylor**
Job title **18A Devonshire Road
Loft Conversion Project**


Drawing title **Proposed West Elevation**

Drawn	Date	Checked	Date	Scale at A3
JNG	22.05.21	JNG	22.05.21	1:50

Job N°	21-07	Drawing N°	033	Rev.	A
--------	-------	------------	-----	------	---

Status

FOR PLANNING

 

SCALE BAR 1:50