



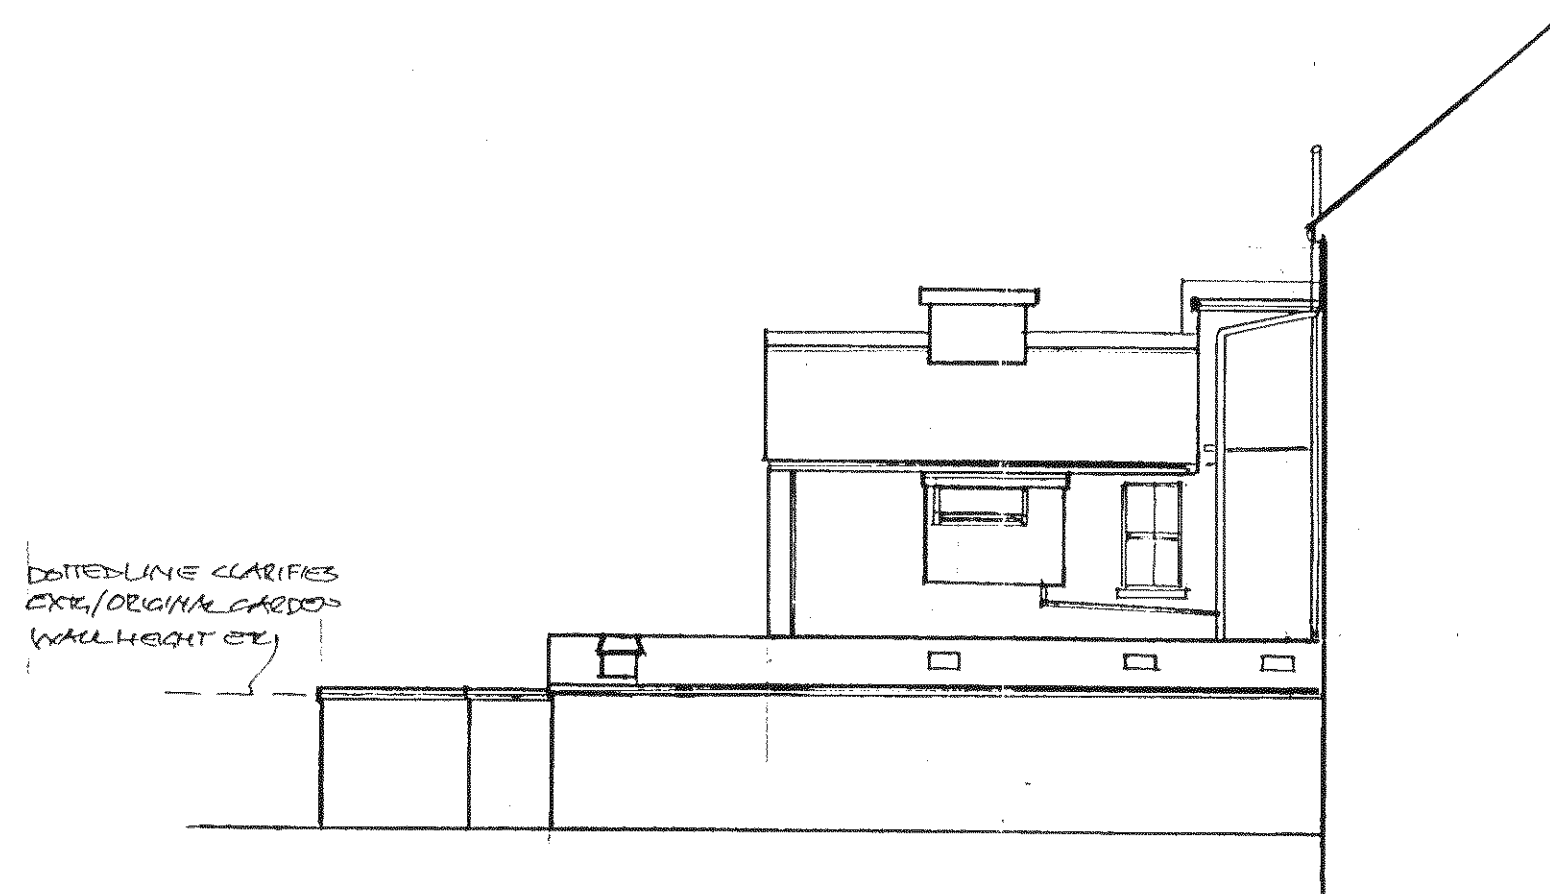

EXISTING EAST ELEVATION

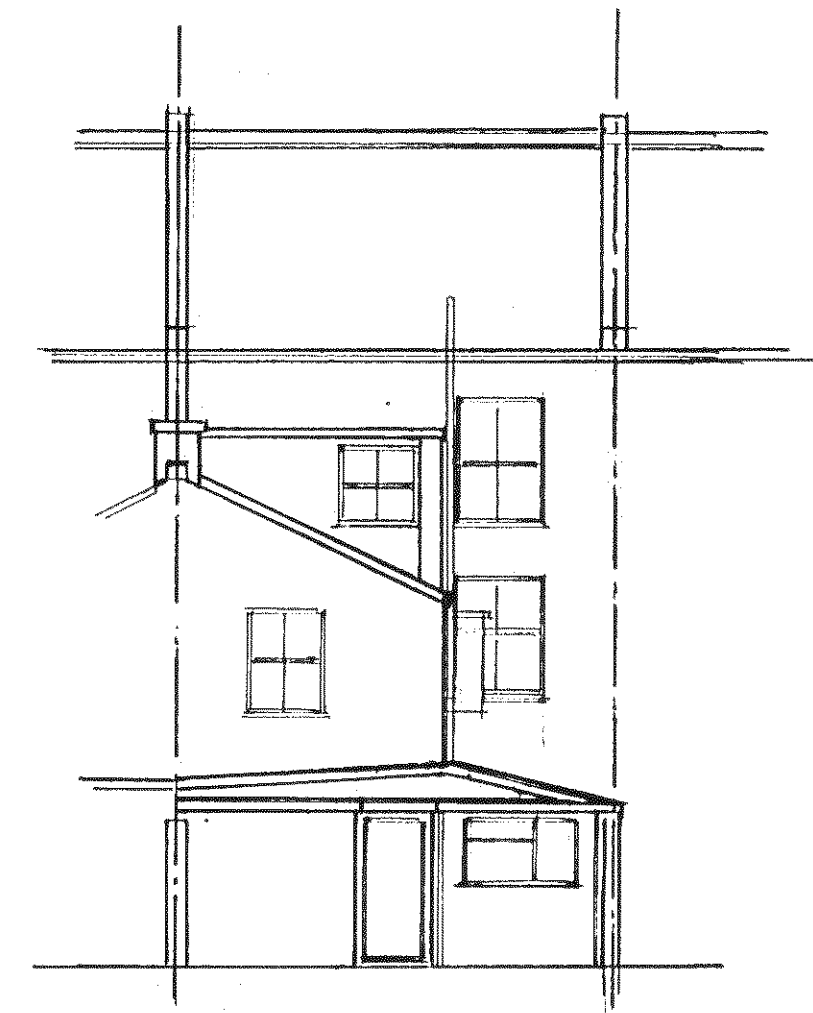


EXISTING SOUTH ELEVATION




EXISTING WEST ELEVATION



PROPOSED EAST ELEVATION

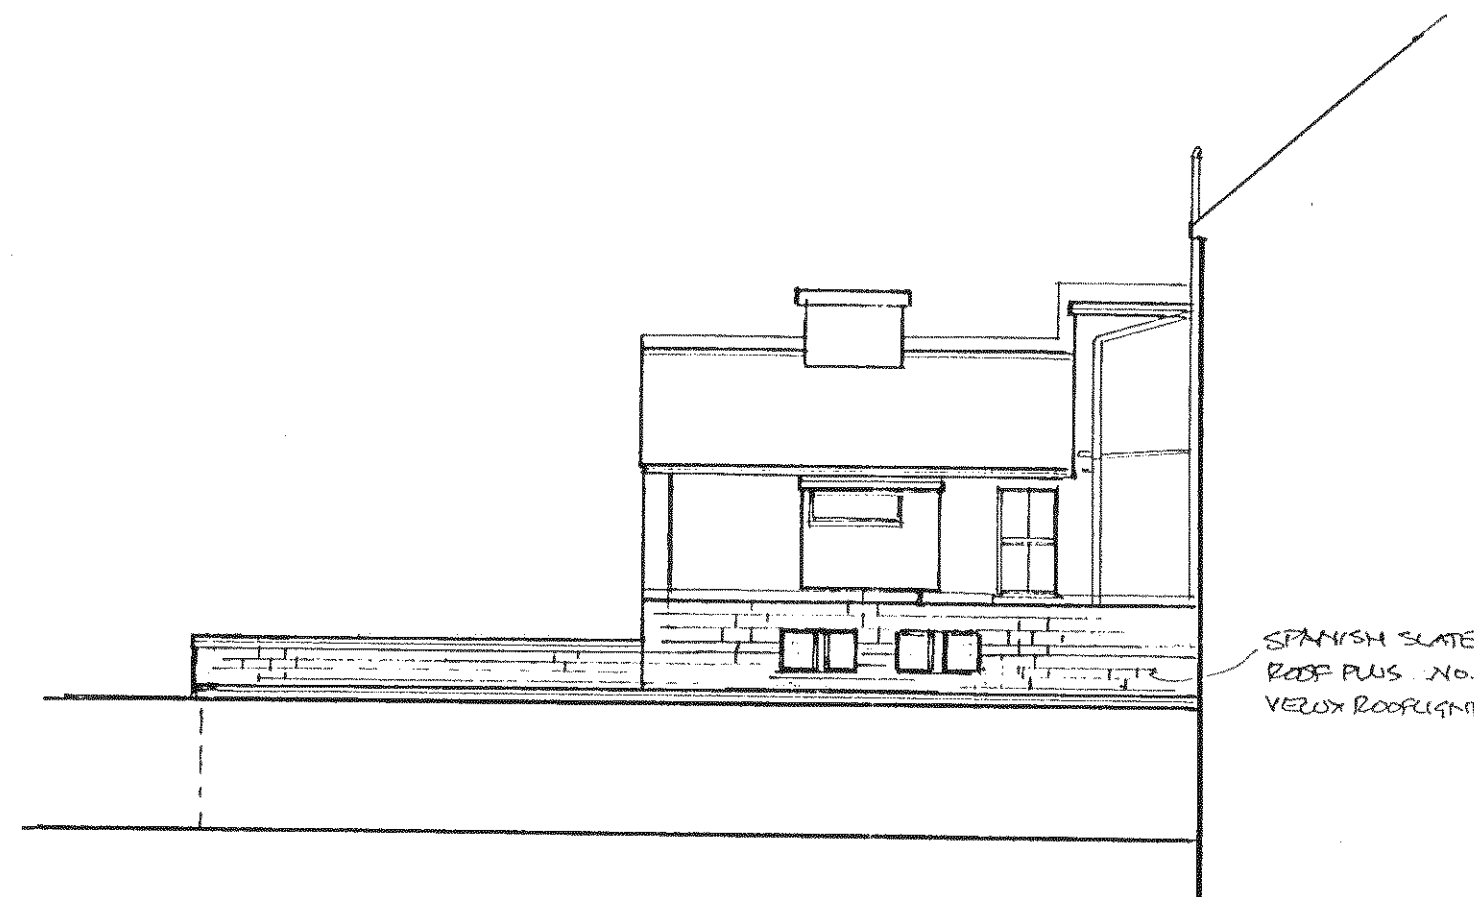

PROPOSED SOUTH ELEVATION

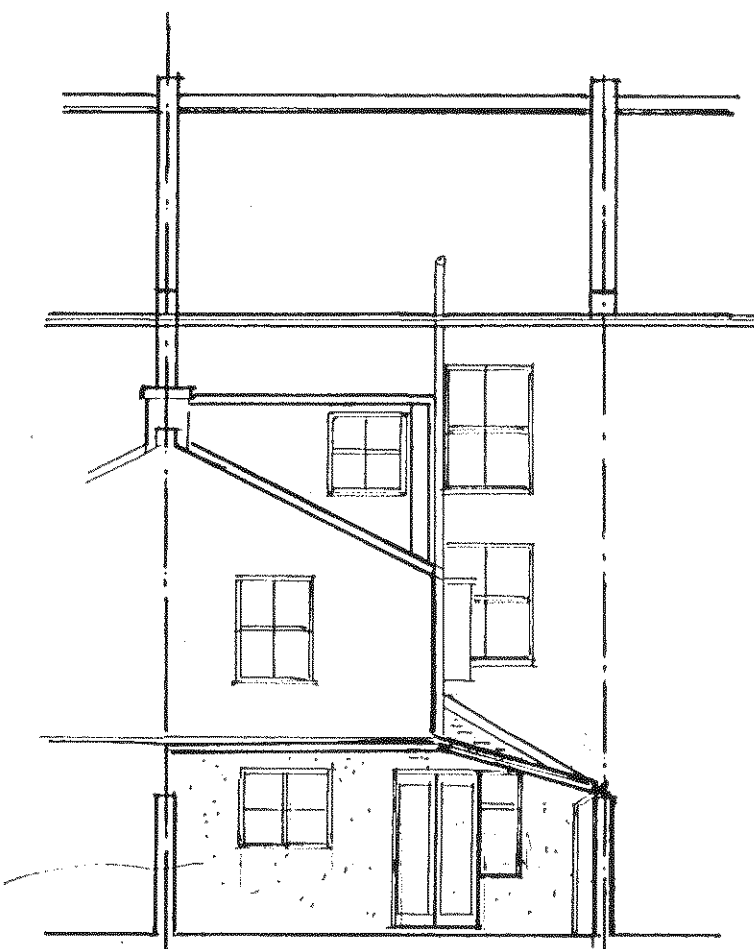

PROPOSED WEST ELEVATION

B. 19/4/13 LEAN TO ROOF AMENDMENT.
A. 3/5/13. ROOFLIGHTS AMENDED
PROJECT.

PROPOSED CONVERSION OF
SHOP/CAFE TO 2 NO. 1 BED
SELF-CONTAINED FLATS
AT
18, LENNARD ROAD
BOGNOR REGIS
WEST SUSSEX.

DRAWING TITLE:

PROPOSED & EXISTING
ELEVATIONS.

CLIENT

WHITFORD ESTATES LTD.

COPYRIGHT:

GRAHAM ASKEY, MRICS
CHARTERED BLDG. SURVEYOR
5, HURSTON GROVE
STERRINGTON
WEST SUSSEX.

SCALE

1:100

DATE:

5.11.12

DRAWING NO.

2011/11/2

REV.

1