



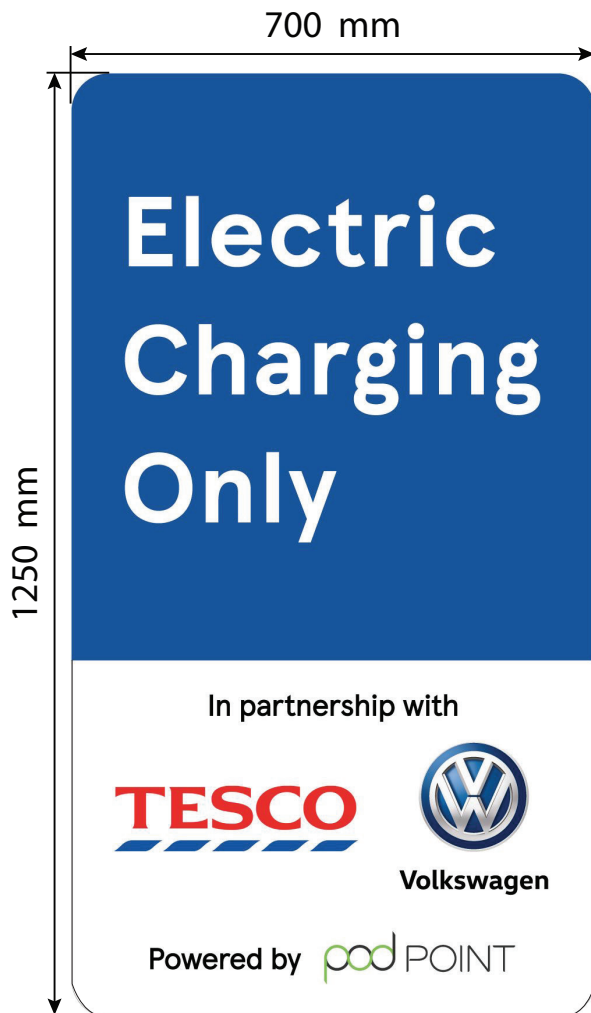

FLAG FRONT SIDE (Scale 1:10)



FLAG BACK SIDE (Scale 1:10)

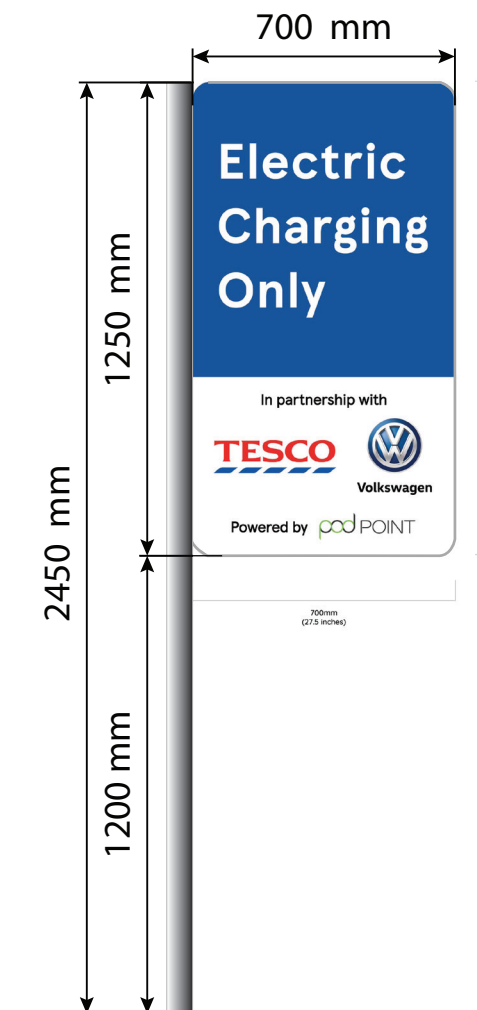


FLAG POLE-FRONT ELEVATION
(Scale 1:20)



FLAG POLE-REAR ELEVATION
(Scale 1:20)

BAR SCALE

1:20

 

ARUN DISTRICT COUNCIL BR/159/20/A

SCALE
1:20@A4

DATE
10.03.2020

DETAIL TYPE

TYPICAL DETAIL

CHECKED BY

ANDY HORWOOD

DRAWN BY

SHIKHA

DETAIL NAME

FLAG POST DETAILS

TESCO

FEASIBILITY ARCHITECTURE

TESCO STORES LIMITED EXPRESS GROUP

OMEGA BUILDING, KESTREL WAY, HERTFORDSHIRE,

WELWYN GARDEN CITY, HERTFORDSHIRE, AL7 1GA

TELEPHONE : 01707 395150

THE COPYRIGHT AND ALL OTHER RIGHTS IN AND RELATING TO THIS PUBLICATION

ARE RESERVED AND ARE THE SOLE PROPERTY OF TESCO STORES LIMITED

ALL RIGHTS ARE RESERVED. NO PART OF THIS PUBLICATION MAY BE REPRODUCED OR TRANSMITTED IN ANY FORM OR BY ANY

ELECTRONIC OR MECHANICAL MEANS INCLUDING PHOTOCOPYING AND RECORDING

OR FROM ANY RETRIEVAL SYSTEM WITHOUT THE PRIOR WRITTEN PERMISSION FROM THE OWNER

© 2020 TESCO STORES LIMITED