


This scheme is subject to town planning and all other necessary consents. All dimensions and levels to be checked on site. This drawing is to be read in conjunction with other relevant drawings and documents. Report all discrepancies to the Architect before work commences. AM Design is the trading name of AM Design Ltd © AM Design Ltd. All rights reserved.

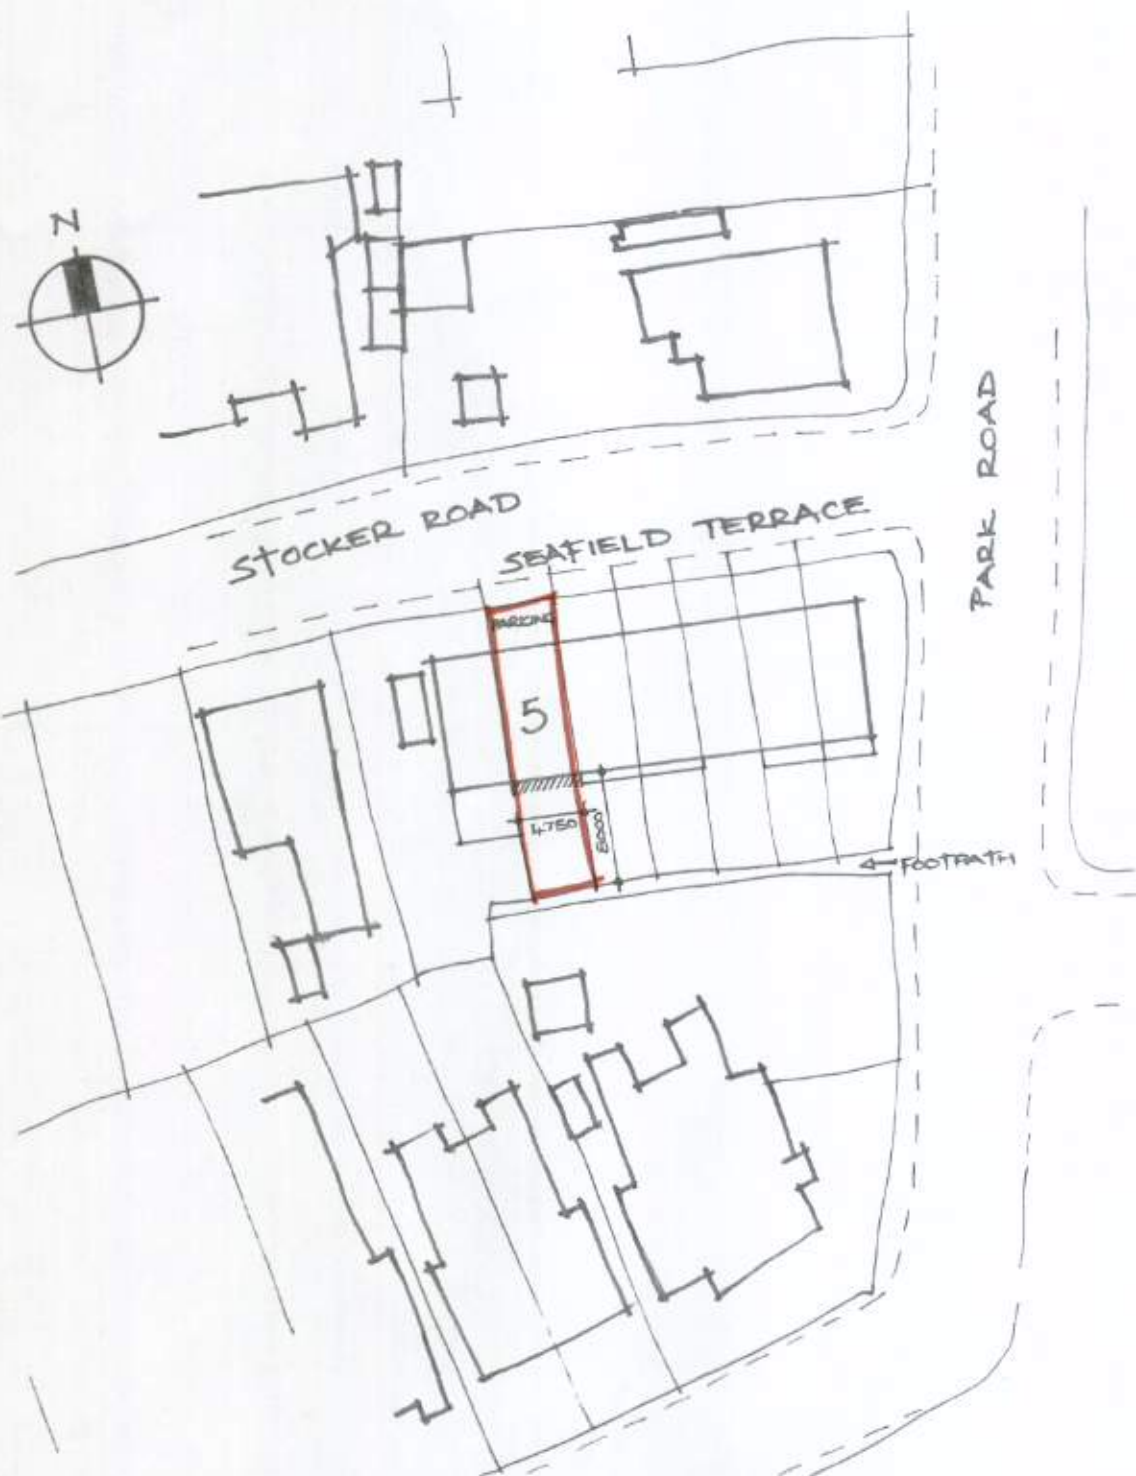

AMdesign

ARCHITECTURE DESIGN DEVELOPMENT
Leeza Aldis-Hobbs ARB RIBA SPAB

Mob: 07756 329400
e-mail: leeza@amdesignltd.co.uk

PROJECT
**THOMAS
5 SEAFIELD TERRACE
BOGNOR REGIS
WEST SUSSEX**
PROJECT STAGE
PLANNING

LETTER

REVISION

DATE

DRAWING

SITE PLAN

DRAWING No

18/04

REVISION

SCALE
DATE

1:500
MARCH 2010

DRAWN LA
CHECKED