



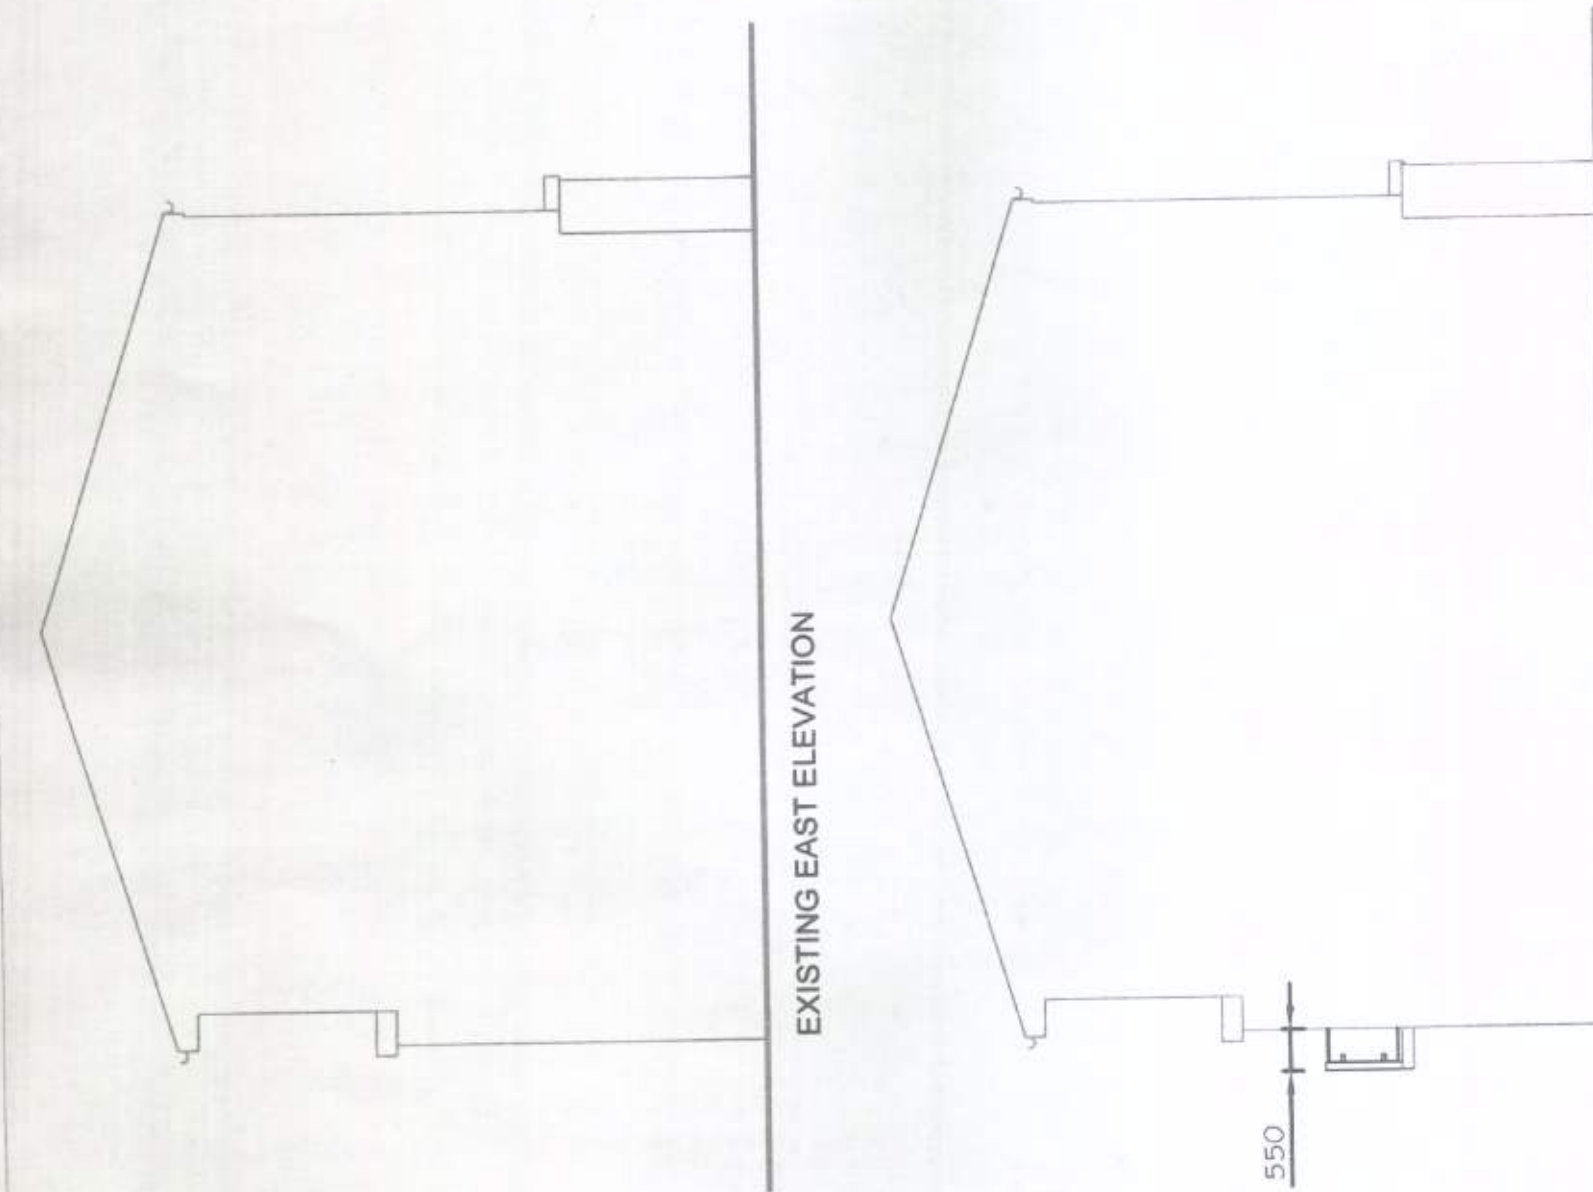

EXISTING EAST ELEVATION

PROPOSED EAST ELEVATION

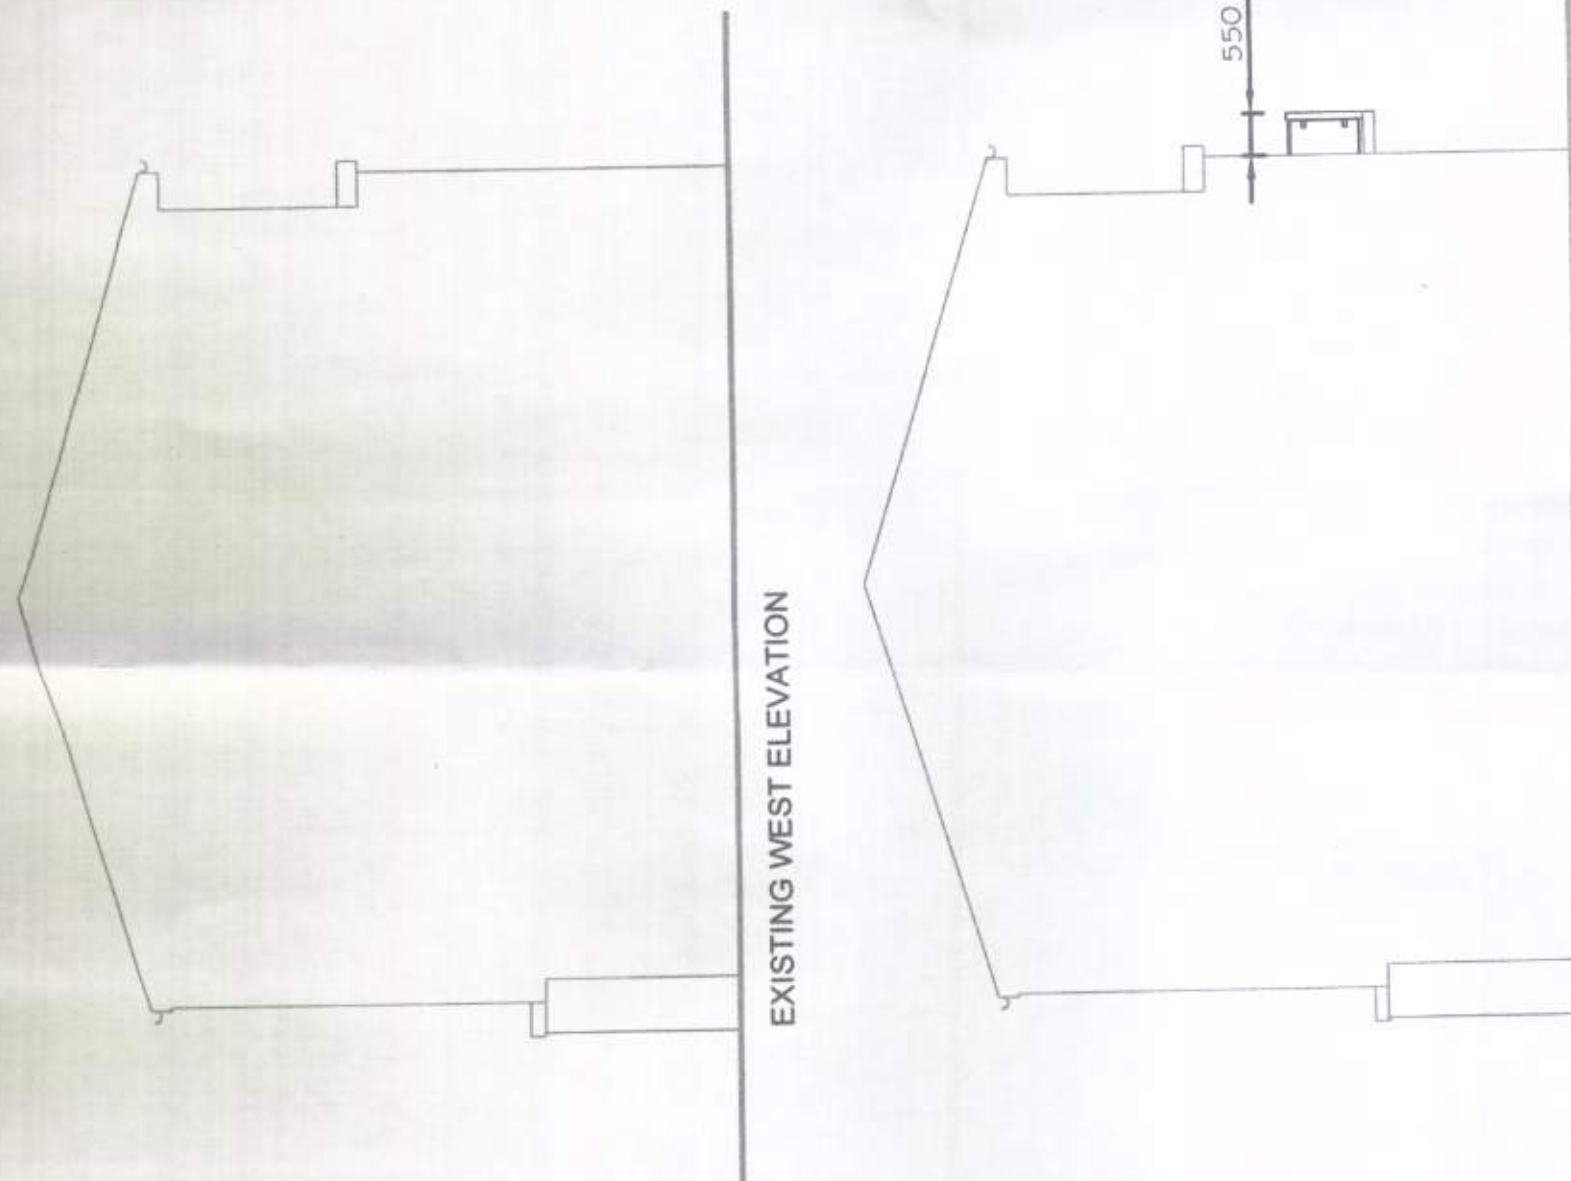

EXISTING WEST ELEVATION

PROPOSED WEST ELEVATION

Amdesign
ARCHITECTURE DESIGN DEVELOPMENT
Leeza Aldis-Hobbs
Mob: 07756 329400
e-mail: leeza@amdesignltd.co.uk

PROJECT
THOMAS
5 SEAFIELD TERRACE
BOGNOR REGIS
WEST SUSSEX
PROJECT STAGE
PLANNING

DRAWING
EXISTING & PROPOSED
ELEVATIONS
DRAWING No
18A/05
SCALE
DATE
1:100
JUNE 2011

REVISION
LA
DRAWN
CHECKED

LETTER	REVISION	DATE

This scheme is subject to town planning and all other necessary consents. All dimensions and levels to be checked on site. This drawing is to be read in conjunction with other relevant drawings and documents. Report all discrepancies to the Architect before work commences. AM Design is the trading name of AM Design Ltd © AM Design Ltd. All rights reserved.

Amdesign

ARCHITECTURE DESIGN DEVELOPMENT
Leeza Aldis-Hobbs
ARB RIBA SPAB

Mob: 07756 329400
e-mail: leeza@amdesignltd.co.uk

PROJECT
THOMAS
5 SEAFIELD TERRACE
BOGNOR REGIS
WEST SUSSEX
PROJECT STAGE
PLANNING

DRAWING
EXISTING & PROPOSED
ELEVATIONS
DRAWING No
18A/05
SCALE
DATE
1:100
JUNE 2011

REVISION
LA
DRAWN
CHECKED

LETTER	REVISION	DATE

This scheme is subject to town planning and all other necessary consents. All dimensions and levels to be checked on site. This drawing is to be read in conjunction with other relevant drawings and documents. Report all discrepancies to the Architect before work commences. AM Design is the trading name of AM Design Ltd © AM Design Ltd. All rights reserved.