




This drawing and its contents are the strict copyright of Architectura Design. No reproduction without permission. Do not scale. Written dimensions to be used where given. All dimensions and details to be checked on site. FOR PLANNING PURPOSES ONLY

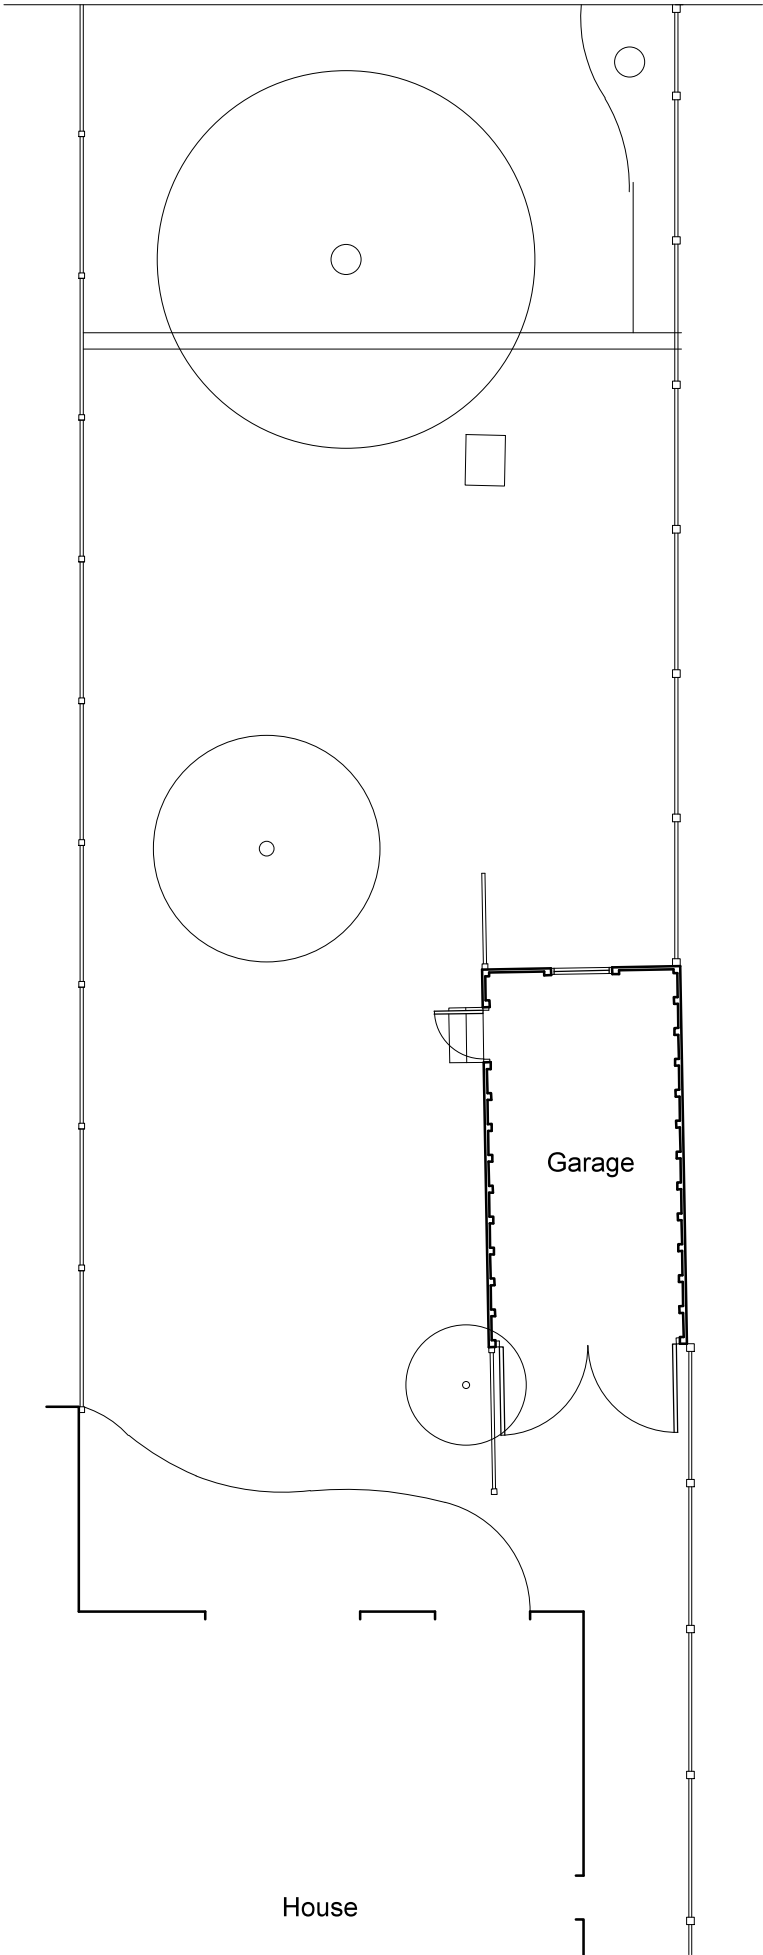


Part Site Plan

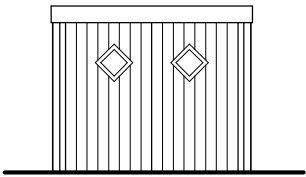


West Elevation

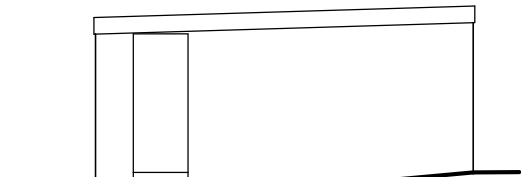


North Elevation

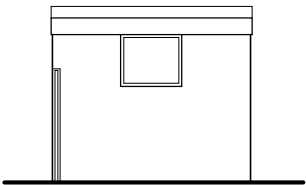

East Elevation

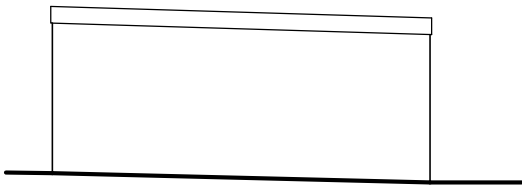

South Elevation

 

Architectura
Architectural Design & Drawing Service

Proposed Garden Building
at 33 Southdown Road, Bognor Regis
for Mr N Alner and Ms H Scutt
Drawing S01 February 2018 Scale 1:100 @ A3
Survey Drawing - Part Site Plan & Garage Elevations