




EXISTING GROUND FLOOR PLAN

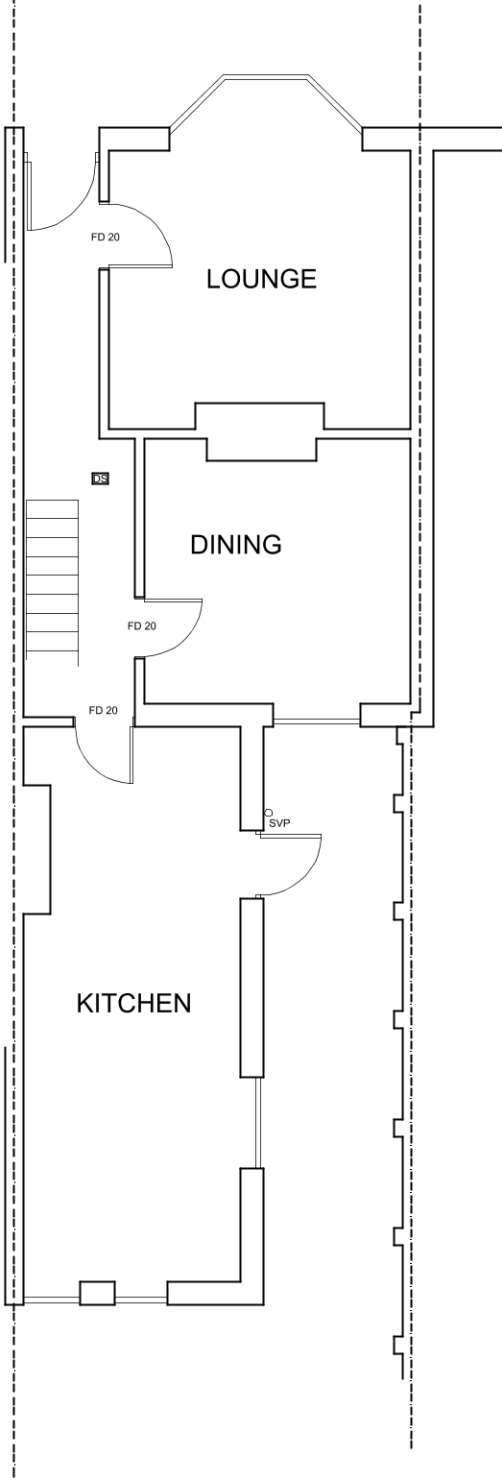


EXISTING ROOF PLAN

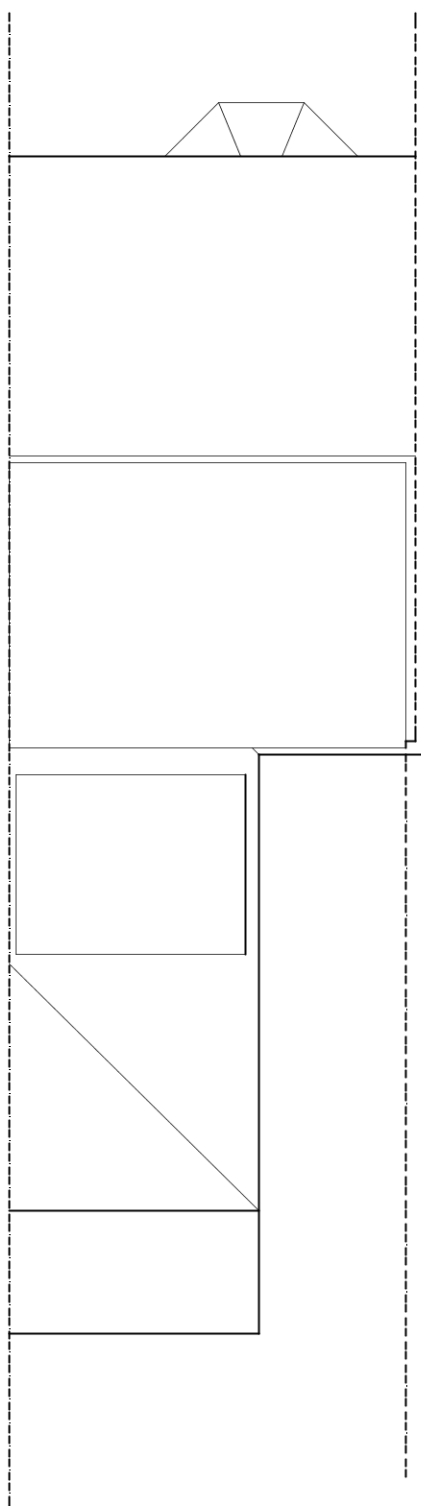


EXISTING WEST ELEVATION

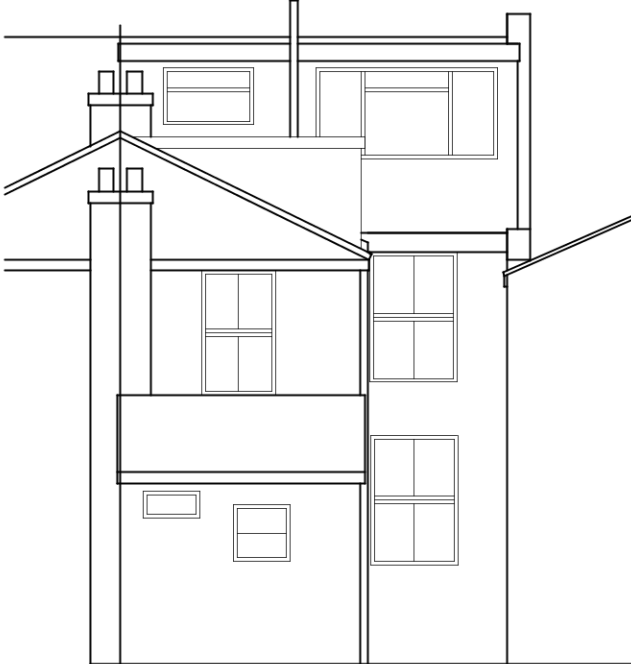


EXISTING SOUTH ELEVATION

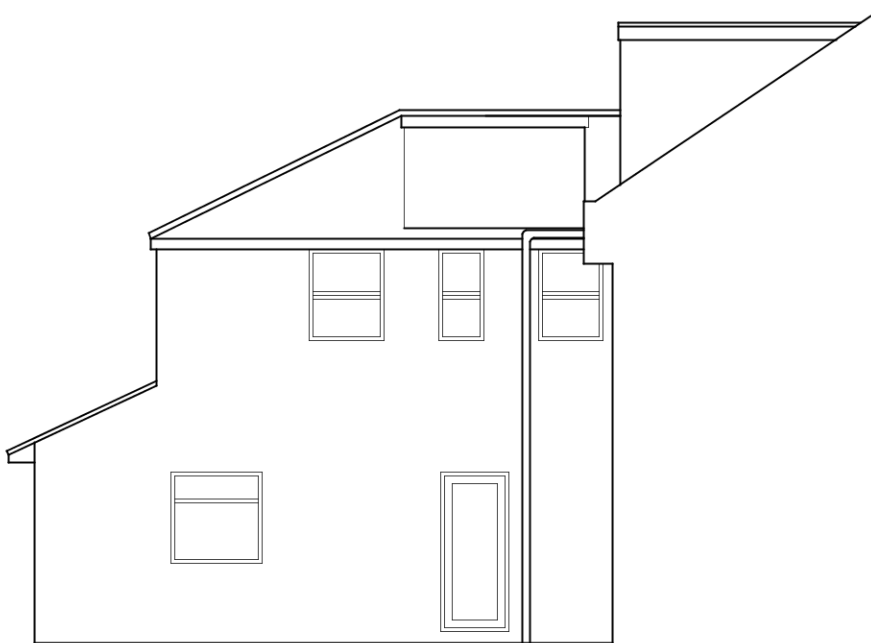



EXISTING NORTH ELEVATION

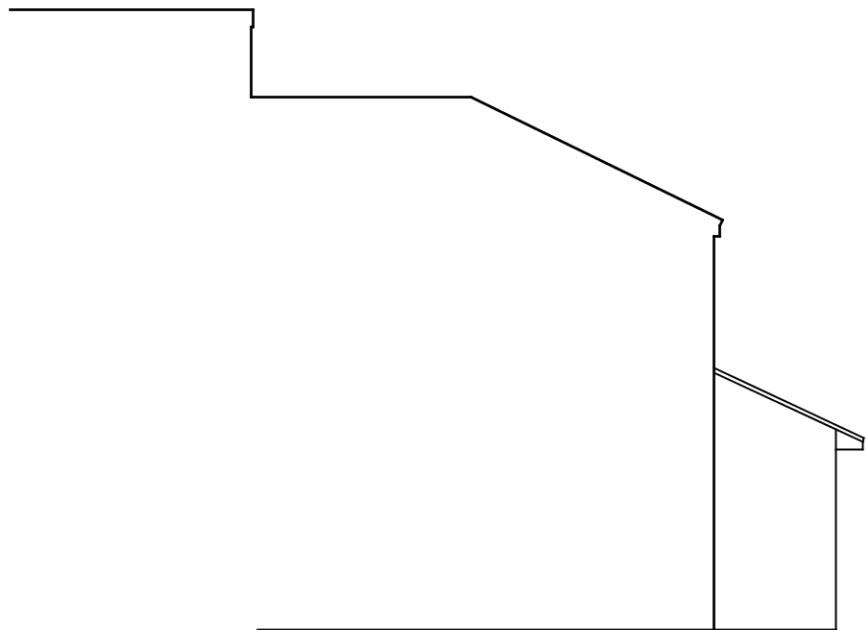

PROPOSED GROUND FLOOR PLAN

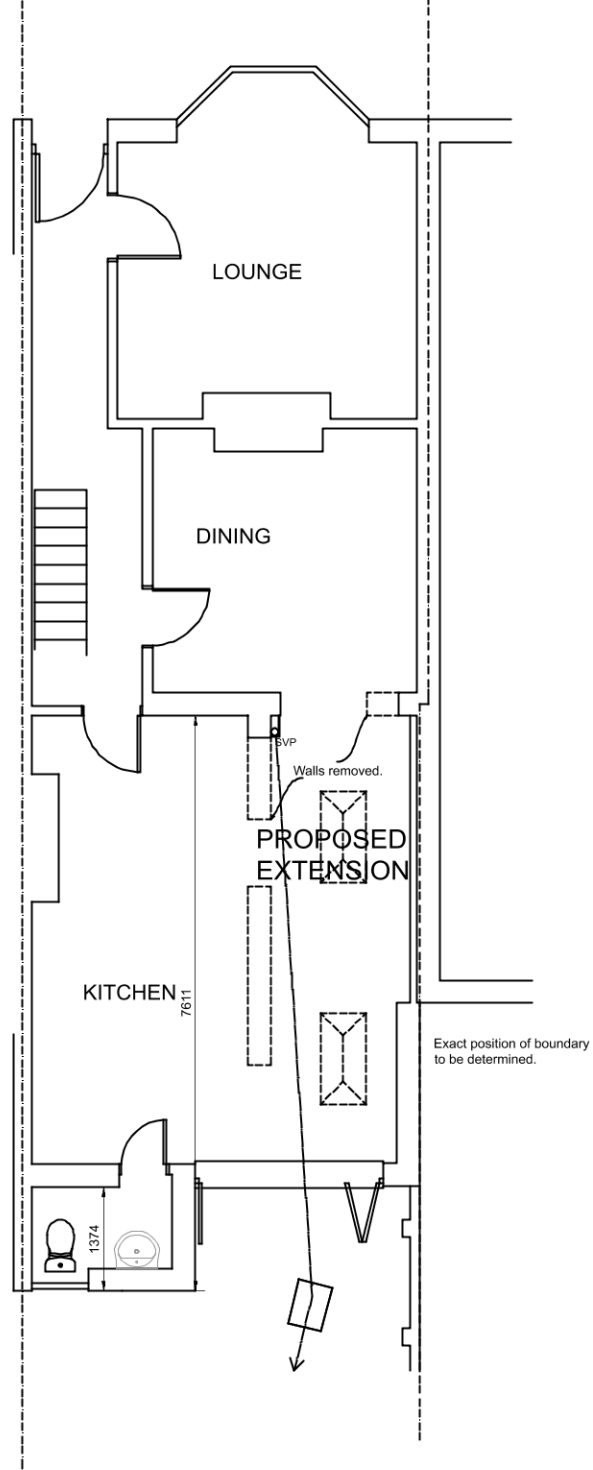


PROPOSED ROOF PLAN

 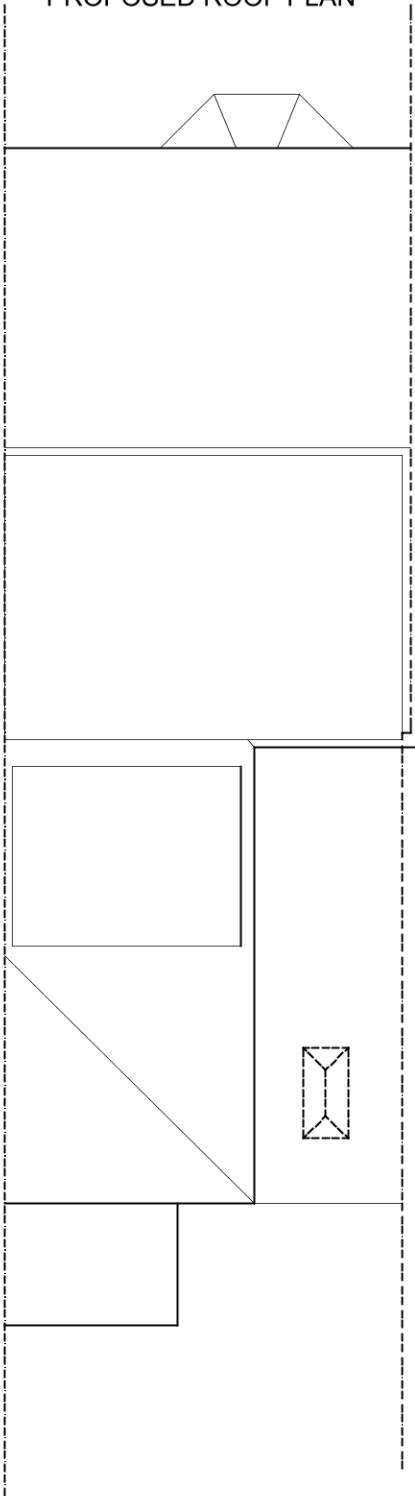


PROPOSED WEST ELEVATION



PROPOSED SOUTH ELEVATION

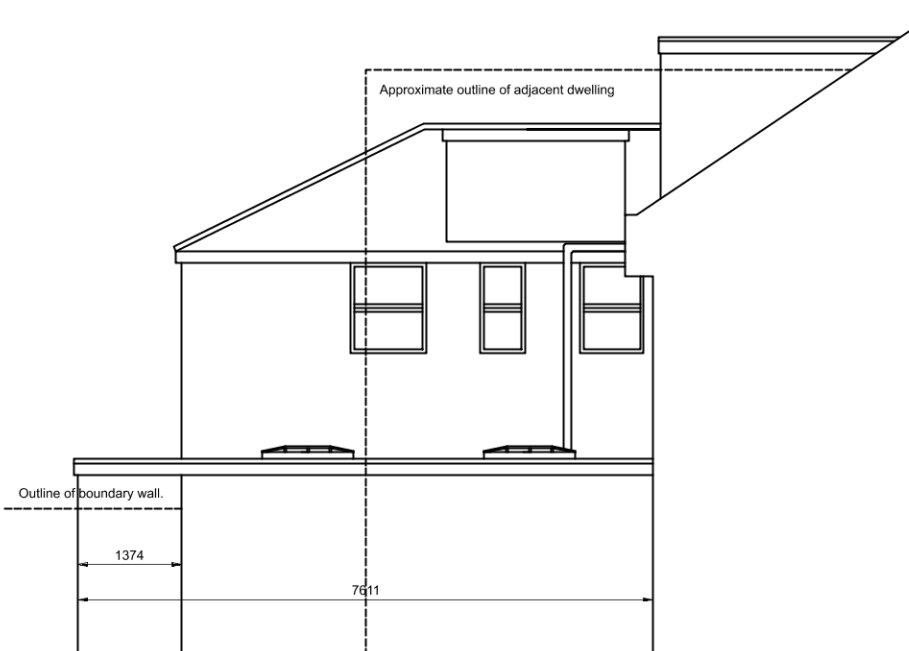

PROPOSED NORTH ELEVATION

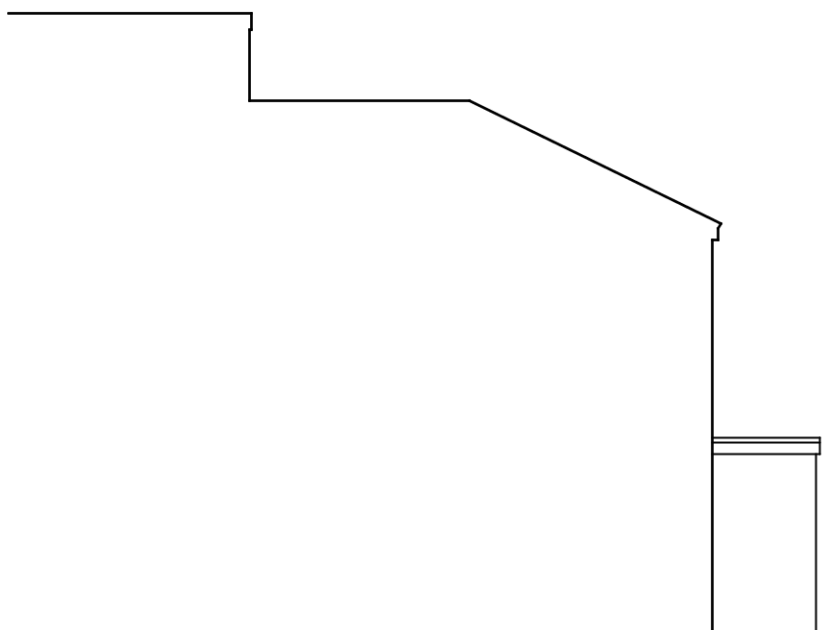

REVISIONS	
Notes	
1. These are computerised drawings for the purposes of obtaining planning & building regulations approvals & are based on certain overall measurements.	
2. Dimensions shown must not be relied upon and must be checked on site and verified prior to commencement of work.	
3. Where applicable this drawing is to be read in conjunction with other consultants' drawings & calculations.	
4. Do not scale from these drawings, except for planning purposes.	
5. Any Work undertaken prior to Planning and Building Regulations Approval is done so entirely at the Client/Contractors own risk.	
© 2020 - T. Murray	
TIM MURRAY CBUILD MCABE BUILDING CONSULTANT 48 Pier Road Littlehampton West Sussex BN17 5LP 01903 730228	
PROJECT DETAIL 212 LONDON ROAD BOGNOR REGIS WEST SUSSEX, PO21 1AX	
REAR EXTENSION FOR: DAVID COULTER	
DRAWING PRELIMINARY DATE: JUNE 2020 DRAWN: T. Murray	SCALE 1/100 REVISION: