


FOR ADVERTISEMENT APPLICATION

1. NOTES


- 1.1. All dimensions must be checked on site with only figured dimensions worked from. Any discrepancies must be reported to the Architect or Engineer immediately. This drawing is copyright.
- 1.2 This drawing is prepared to scale although the limitations of the printing process mean only figured dimensions should be used.

2. PROPOSED SIGNS


- 2.1 PROPOSED COLOURS -
RED PANTONE 485C - CLOSEST MATCH RAL 2002
PANTONE REFLEX BLUE - CLOSEST MATCH RAL 5022
MAX HEIGHT SIGN - RAL 1023 (TRAFFIC YELLOW)

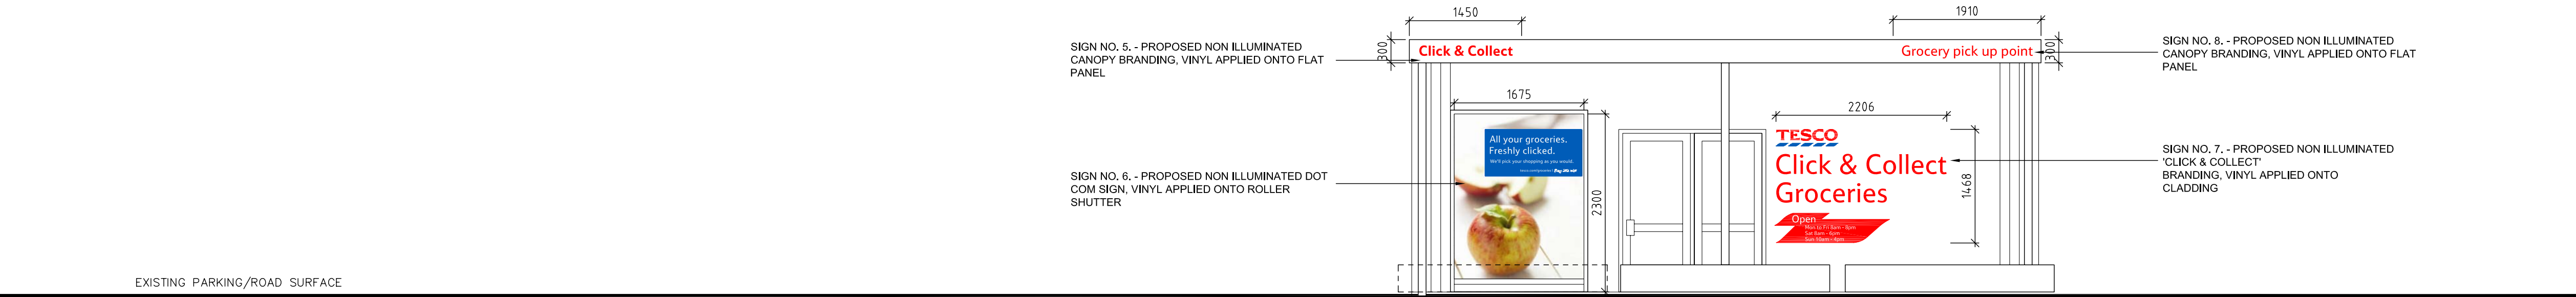

PROPOSED EAST ELEVATION

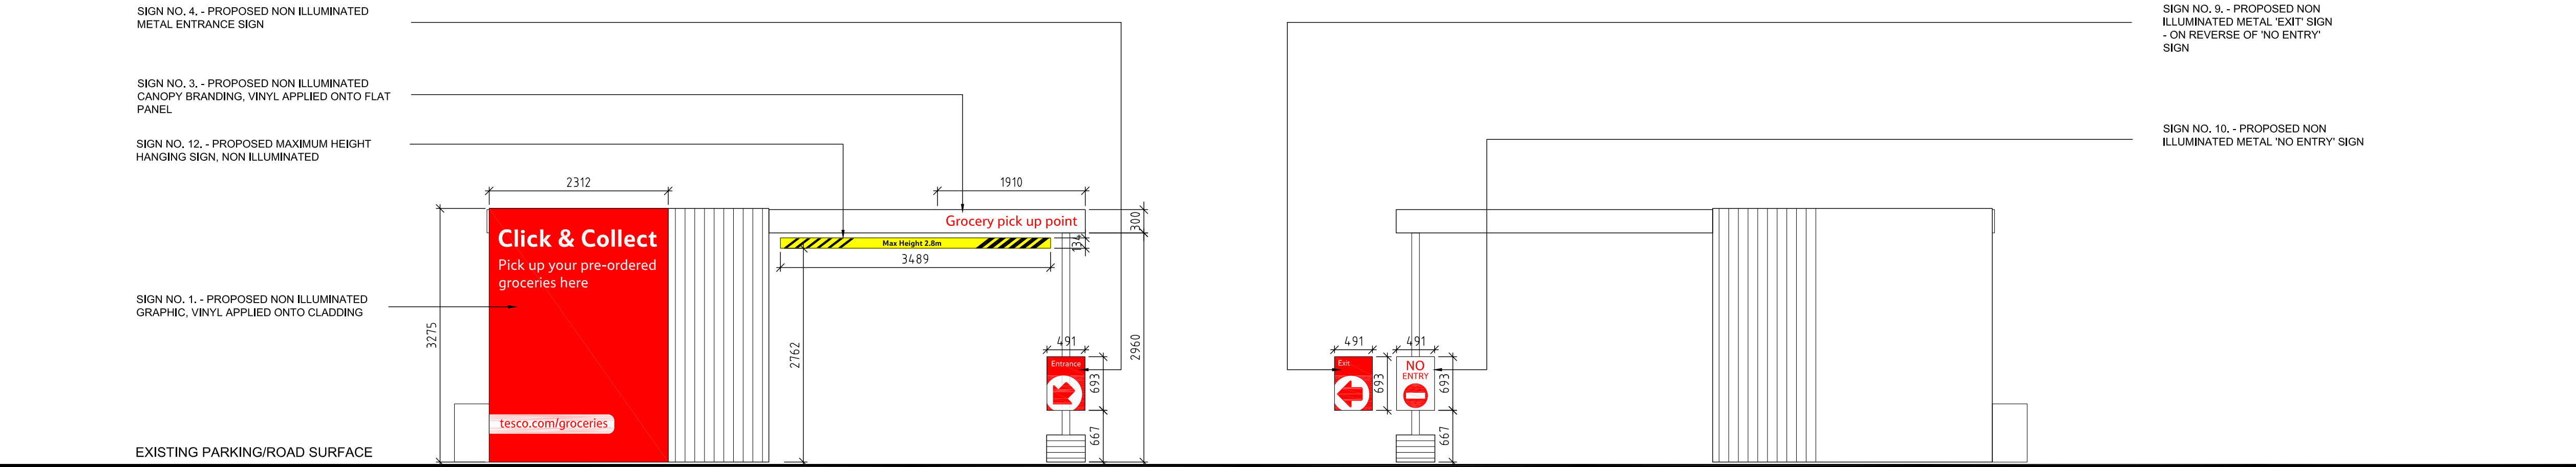

PROPOSED SOUTH ELEVATION

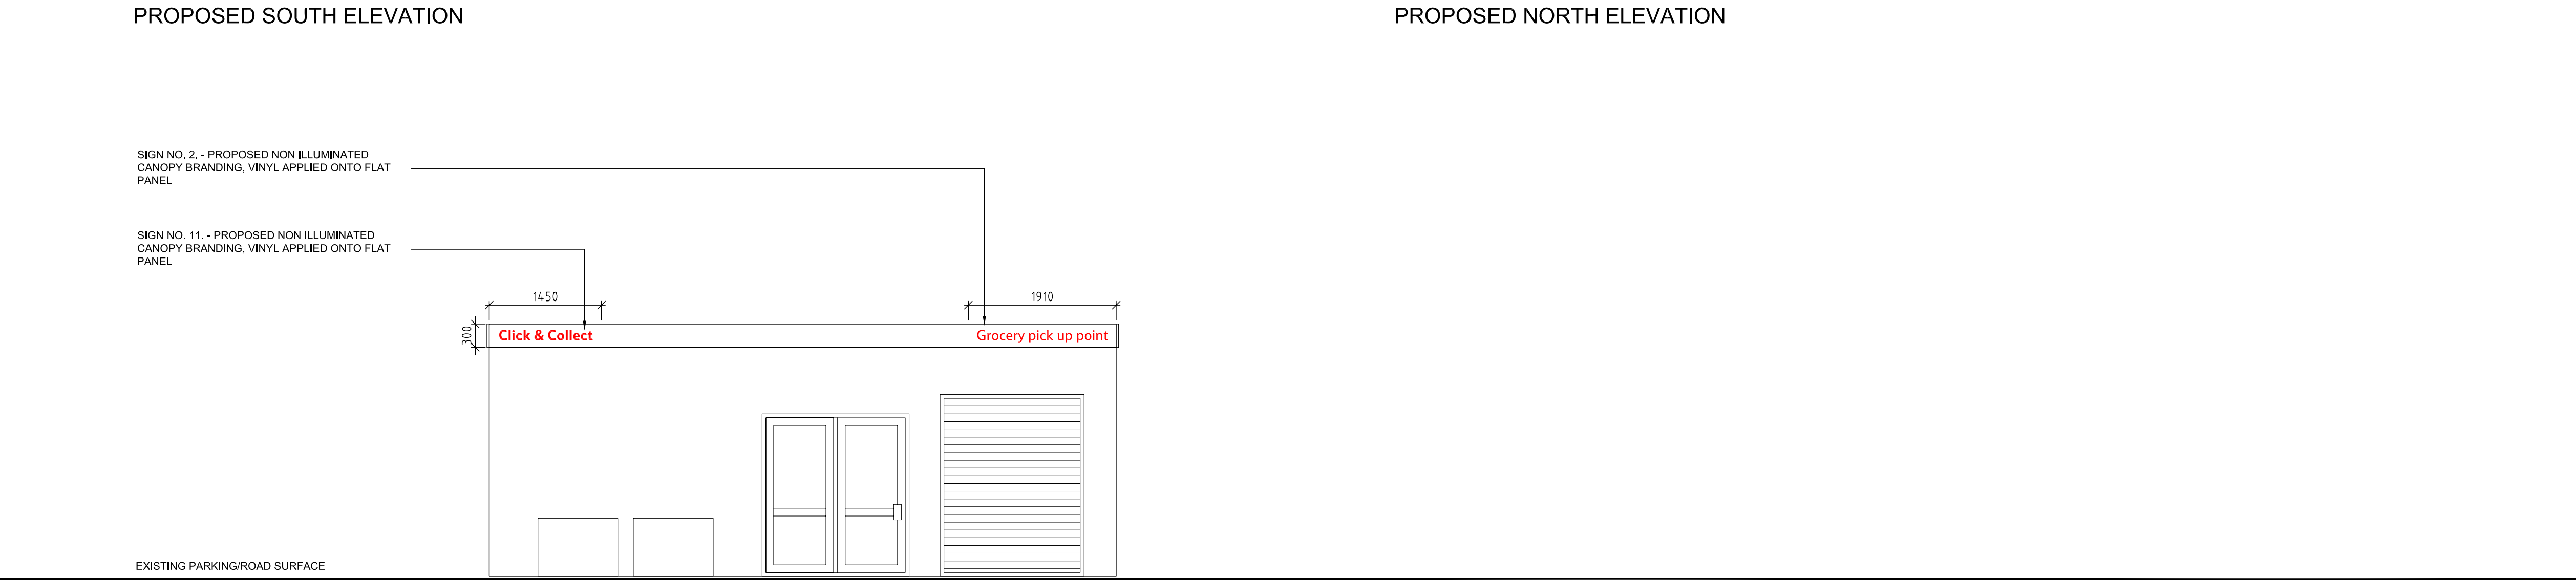

PROPOSED WEST ELEVATION



Revision:

Description:
**PROPOSED CLICK & COLLECT
AT TESCO STORE No. 2102
SHRIPNEY ROAD, BOGNOR REGIS
WEST SUSSEX, PO22 9ND**

**POD & CANOPY ELEVATIONS
PROPOSED SIGNAGE**



CHARTERED ARCHITECTS
5 MAIDSTONE BUILDINGS MEWS
72-76 BOROUGH HIGH STREET
LONDON SE1 1GN
Tel. 020 7357 6885 Fax. 020 7357 6887 E-Mail. mail@bmdarchitects.co.uk

Drawing Number: 2011(2102)/P/24
Rev: -

Scale: 1 : 50@A1	Date: JUNE 2011	Drawn By: SRS
CAD file name: M:\2011\2011-Advert\2011(2102)P24	Checked By: KCD	