




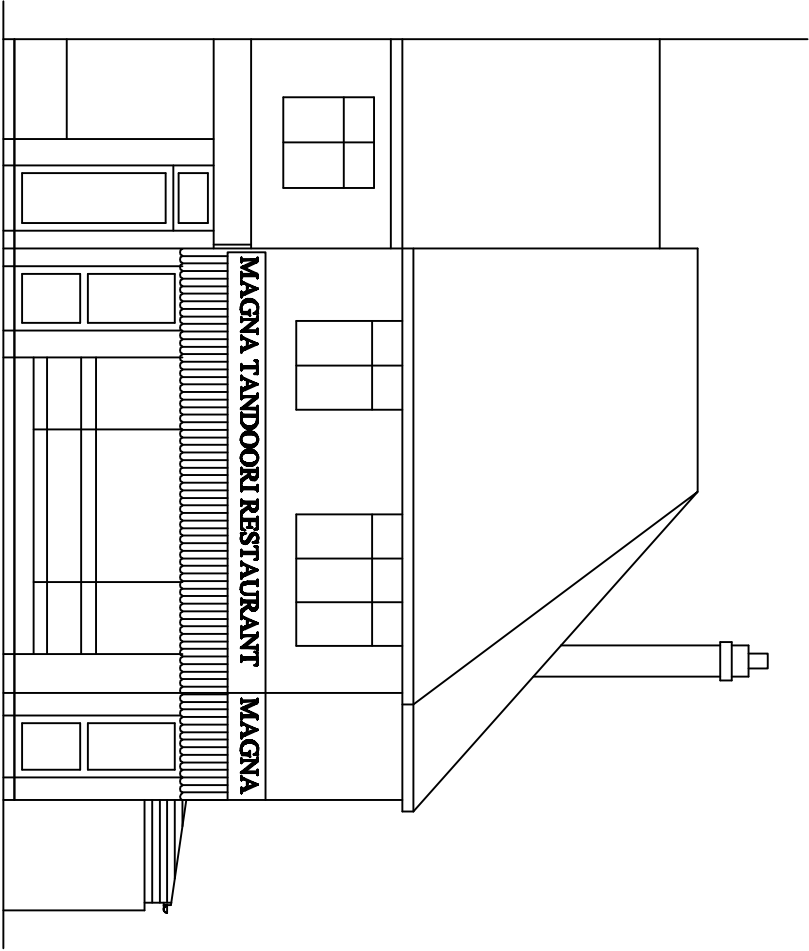

Existing Front Elevation (East))

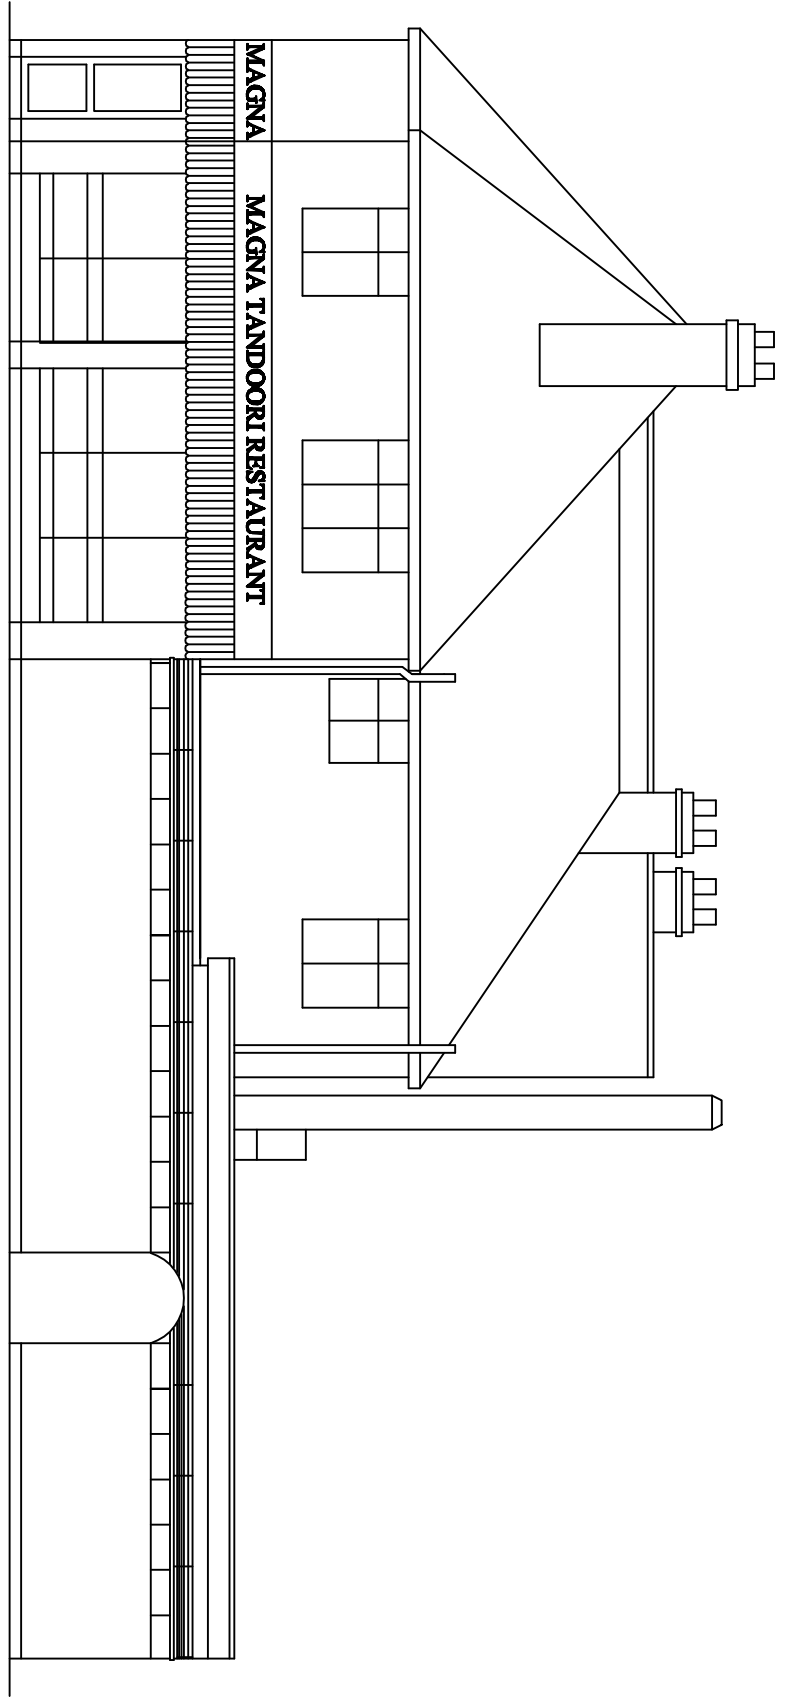

Existing Side Elevation (North)

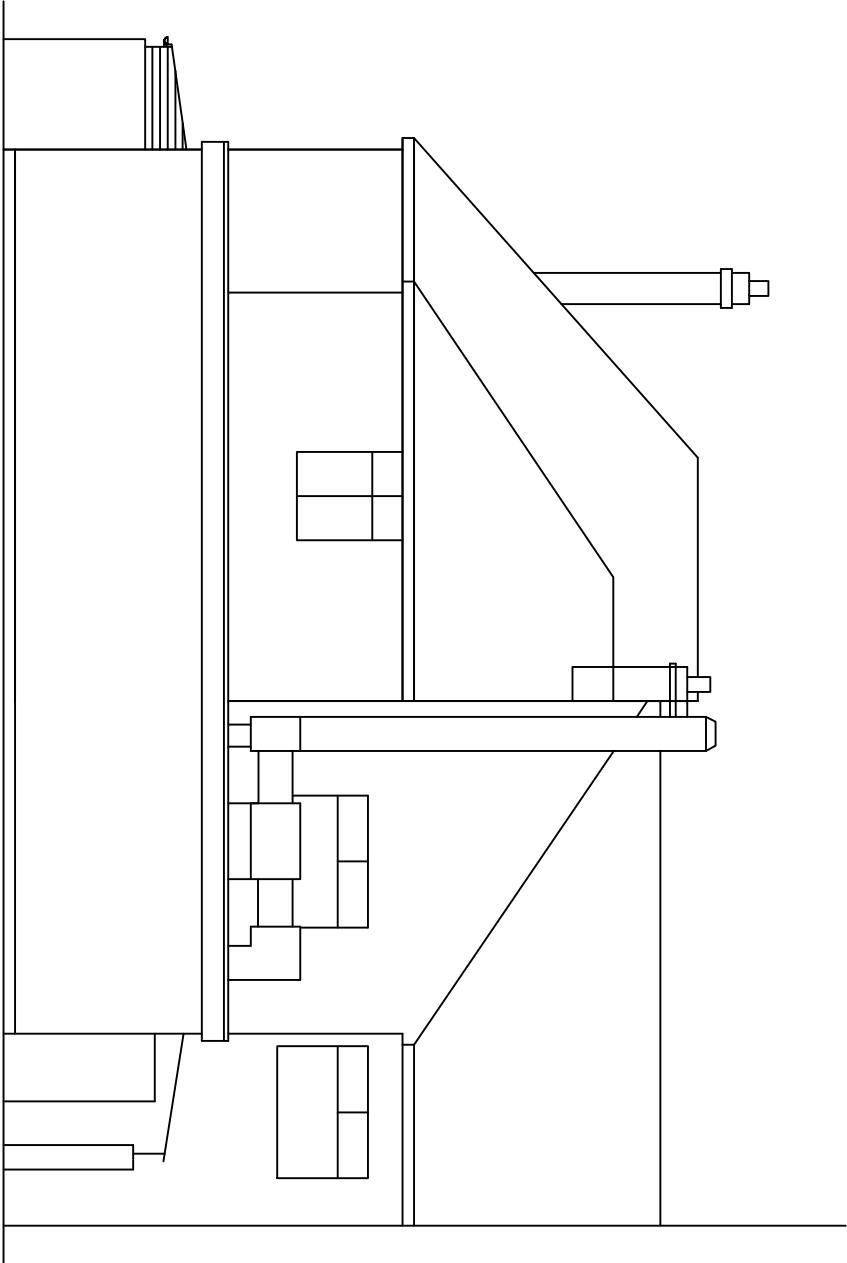

Existing Rear Elevation (West)



Aldwick Construction & Design

Canley Gate, 17 Canley Road, Chesham, PO18 1J8
Tel : 01263 776161, Mobile: 07870727806, Fax: 01263 776161
Email: surindasrath@icloud.co.uk

Farrad Aarabi

PROJECT	
Proposed Loft Conversion	
38 A, Argyll Road, Bognor Regis, West Sussex	
TITLE	
Existing Elevations	
CLIENT	
Mr Mohammed Abdul Majid	
SCALE	
1: 100	
DATE	
28/08/2014	
DRAWING NO.	
134 - 02	
REV.	